


2ND FLOOR PLAN

ADMINISTRATION WING OF MAIN BUILDING

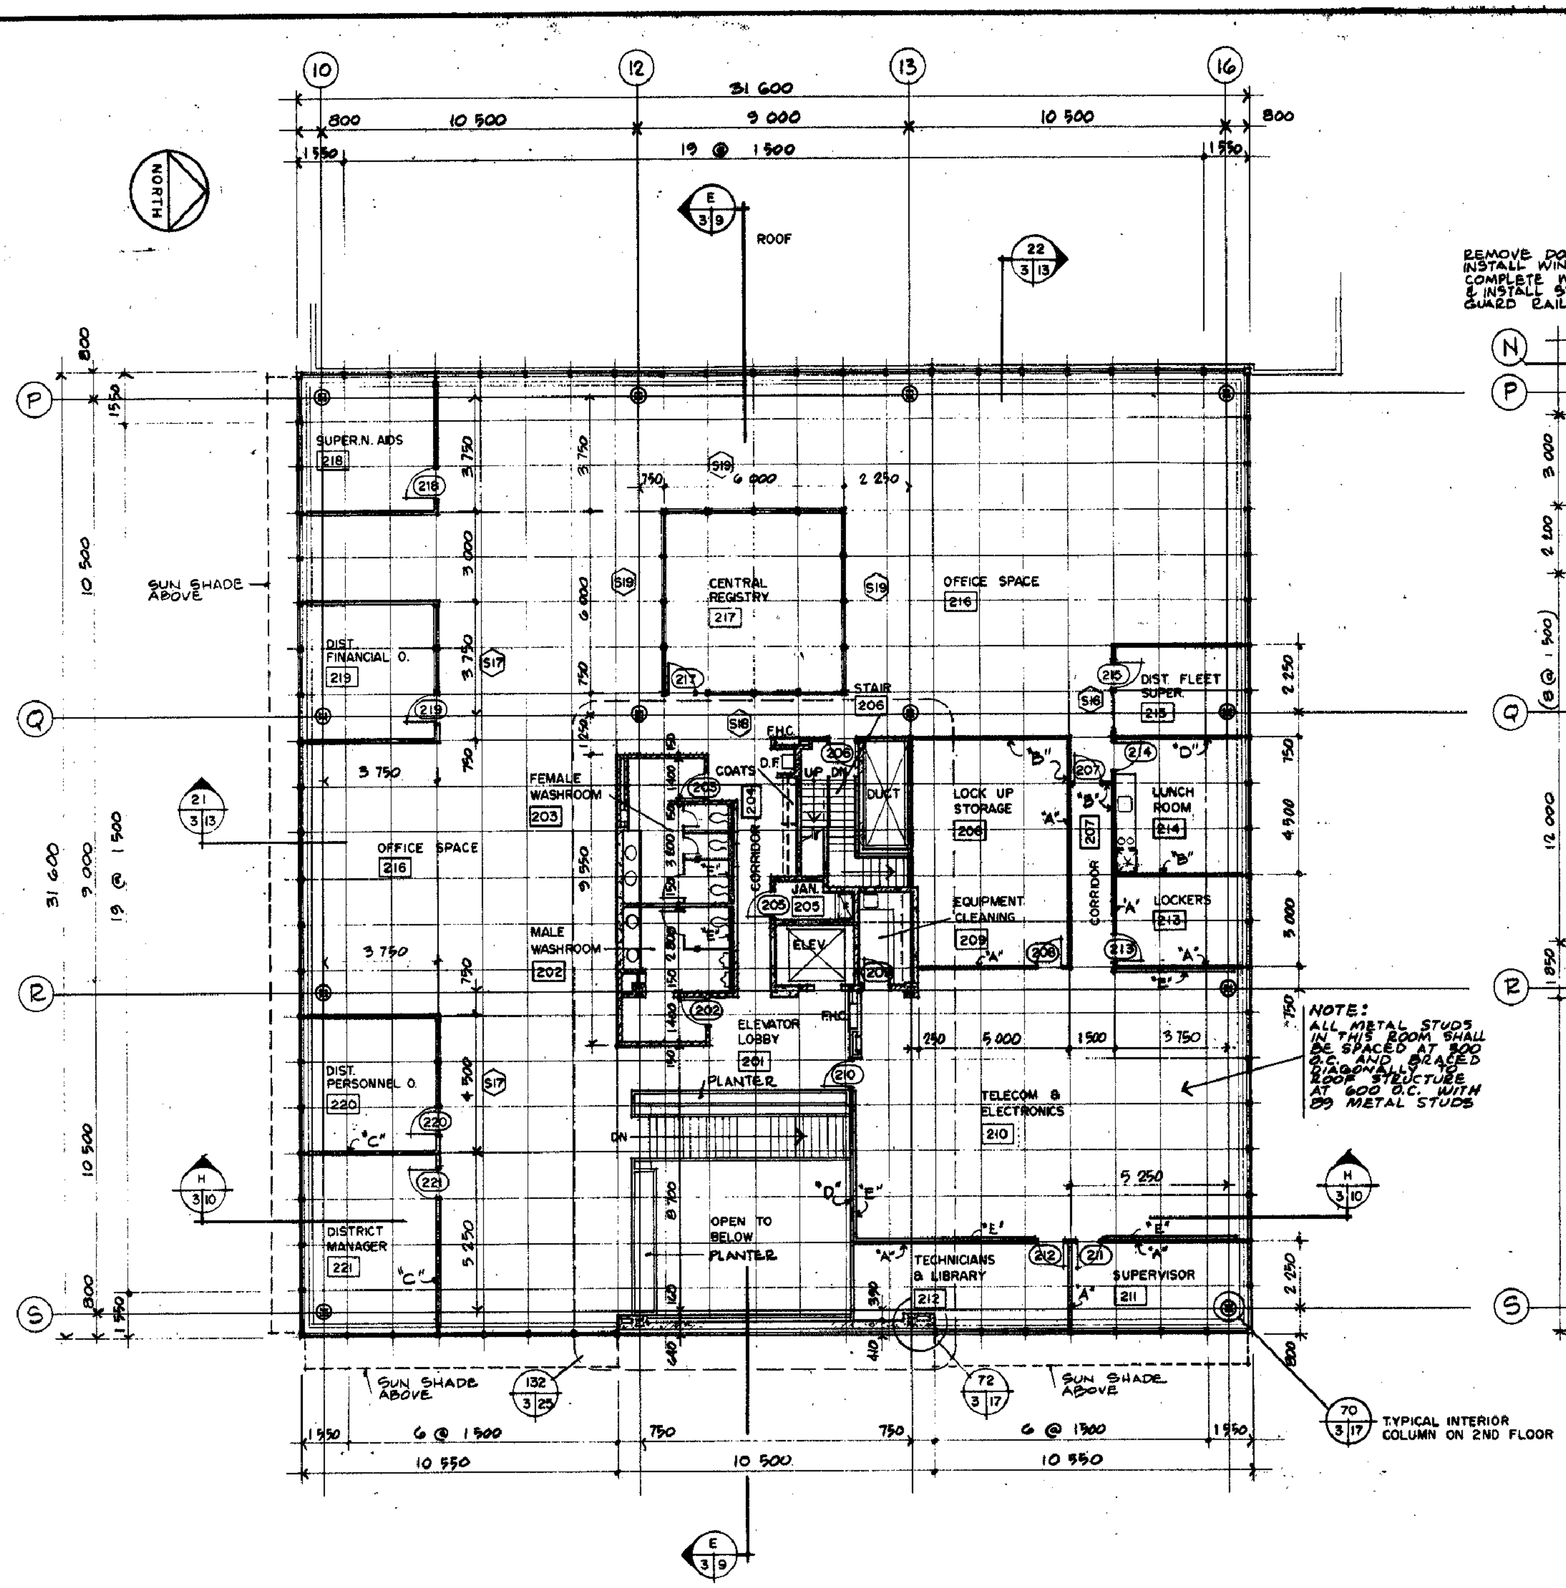


GROUND FLOOR PLAN







FLOOR PLAN

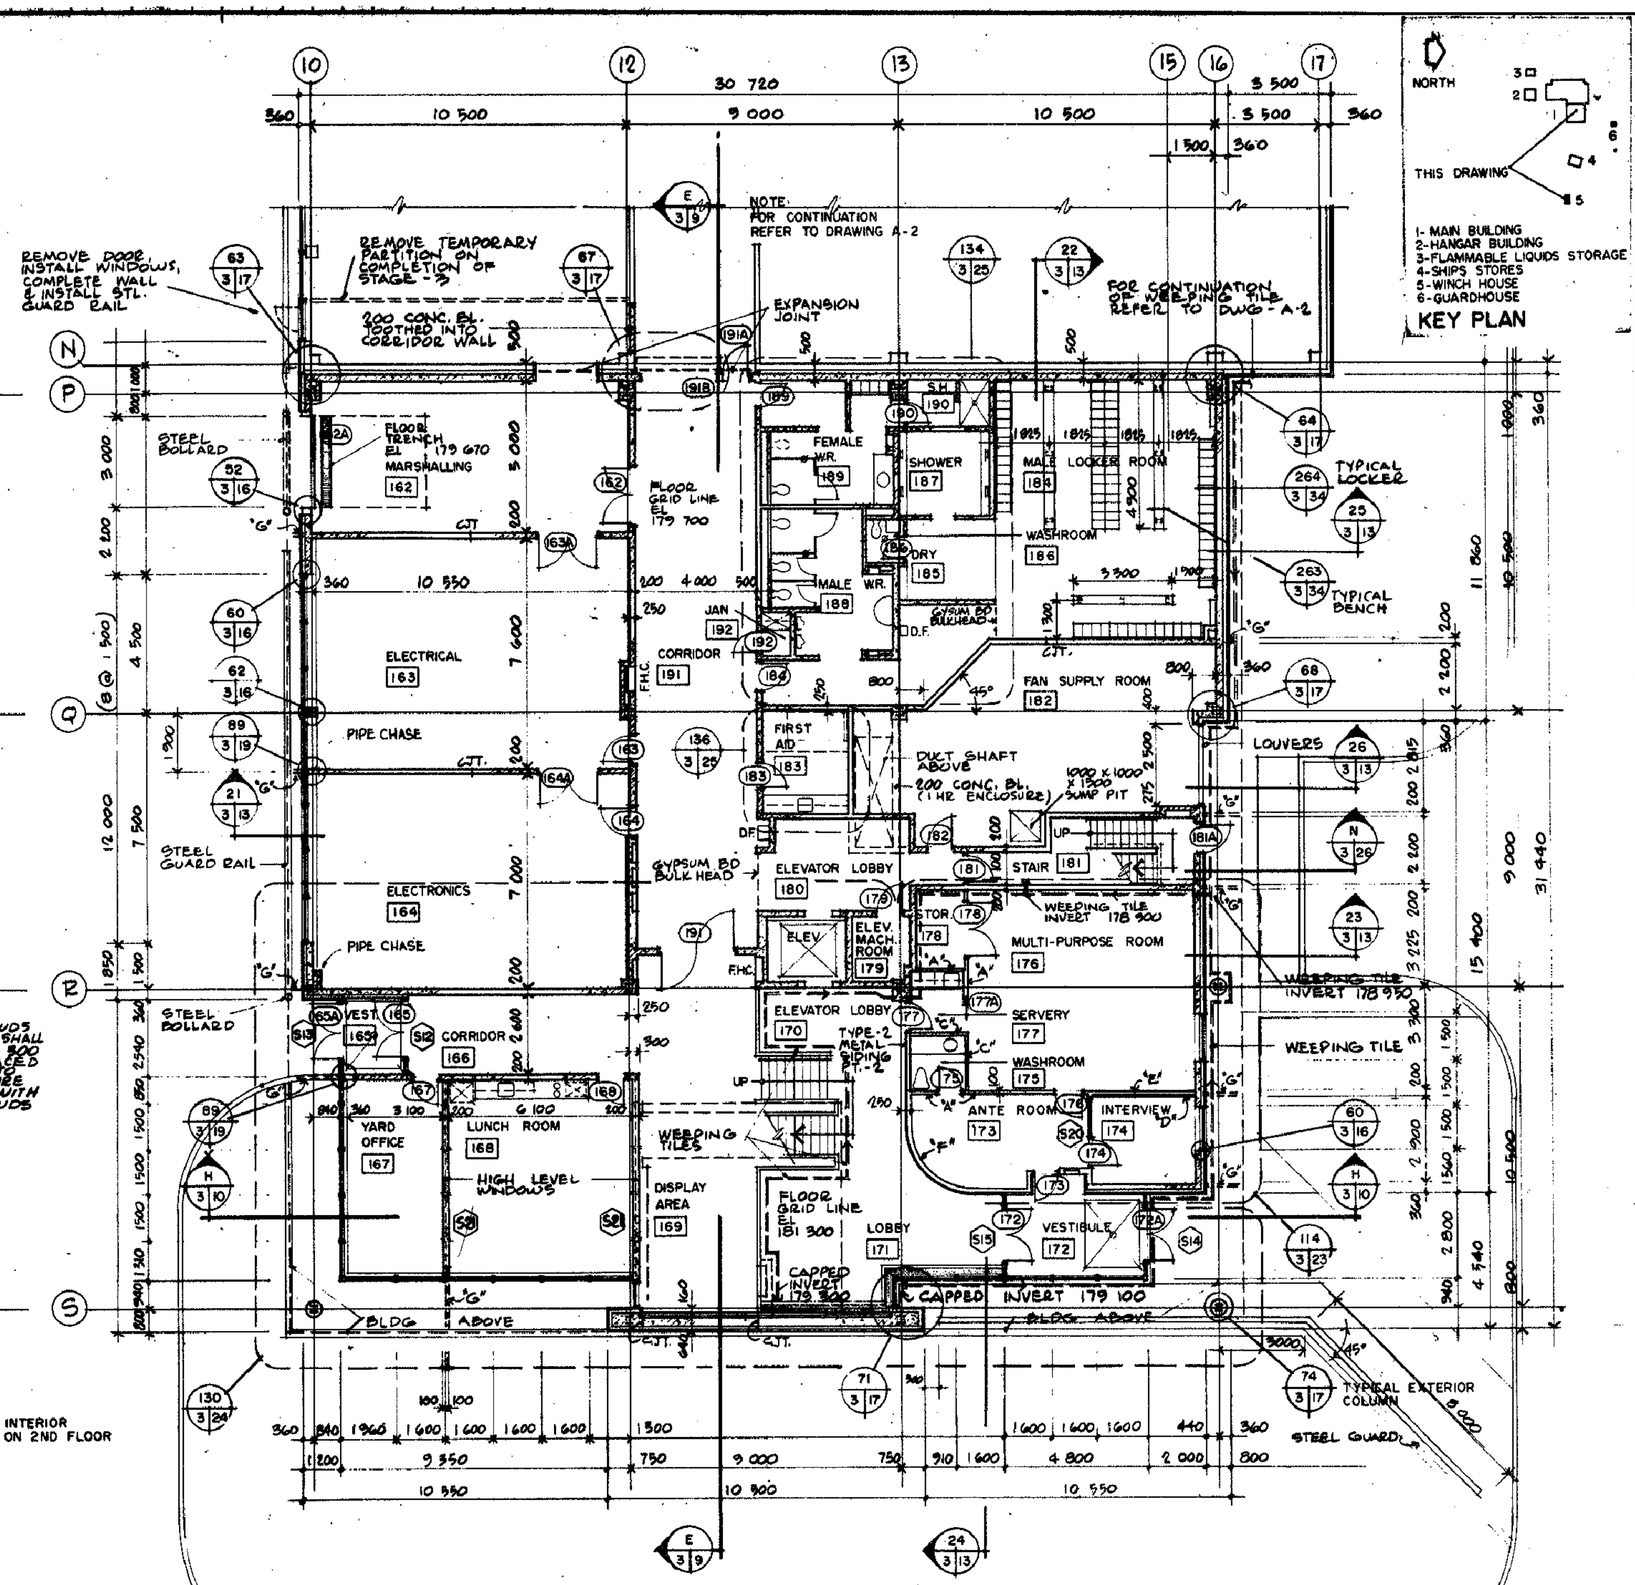WINCH HOUSE

 


ROOF PLAN

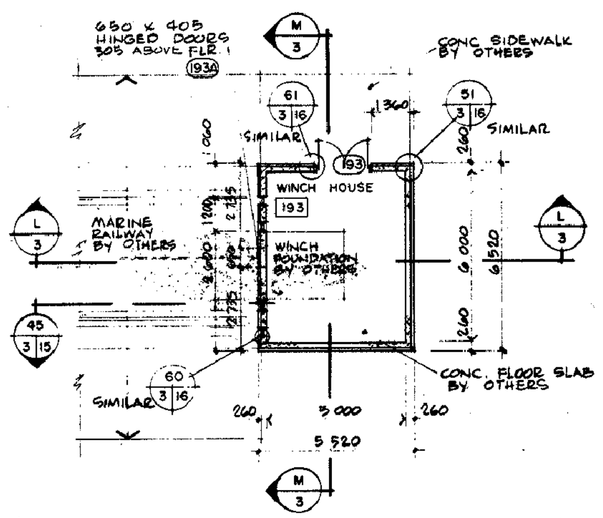


SOUTH ELEVATION

ALL SURFACES ON ALL ELEVATION TO BE PT.-2
ALL GLASS SHALL BE POLISHED WIRED GLASS

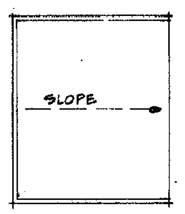

EAST ELEVATION

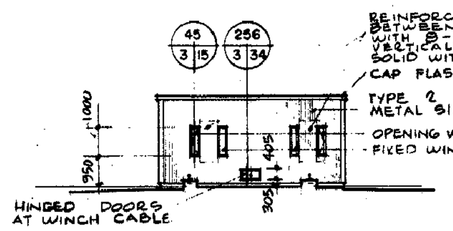


CROSS SECTION



NORTH ELEVATION



WEST ELEVATION

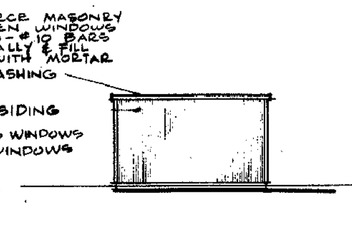


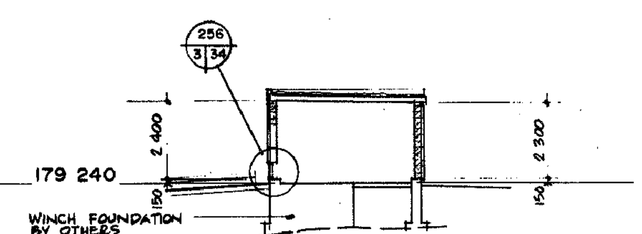CROSS SECTION

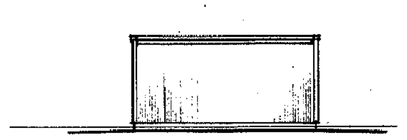


PART PLAN OF UPPER PART OF STAIR 181

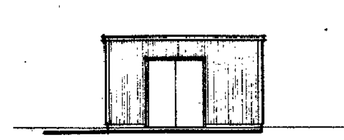Public Works Canada / Travaux publics Canada
Ontario Region / Région de l'Ontario

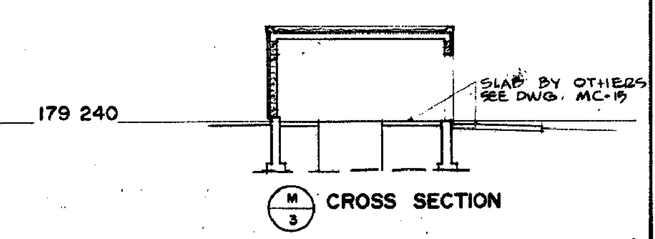TOWNEND, STEFURA, BALESHTA and NICHOLLS ARCHITECTS
SUDBURY, ONTARIO

A detail no. no. du détail
B drawing no.-where detail required dessin no.-où détail exigé
C drawing no.-where detailed dessin no.-où détails

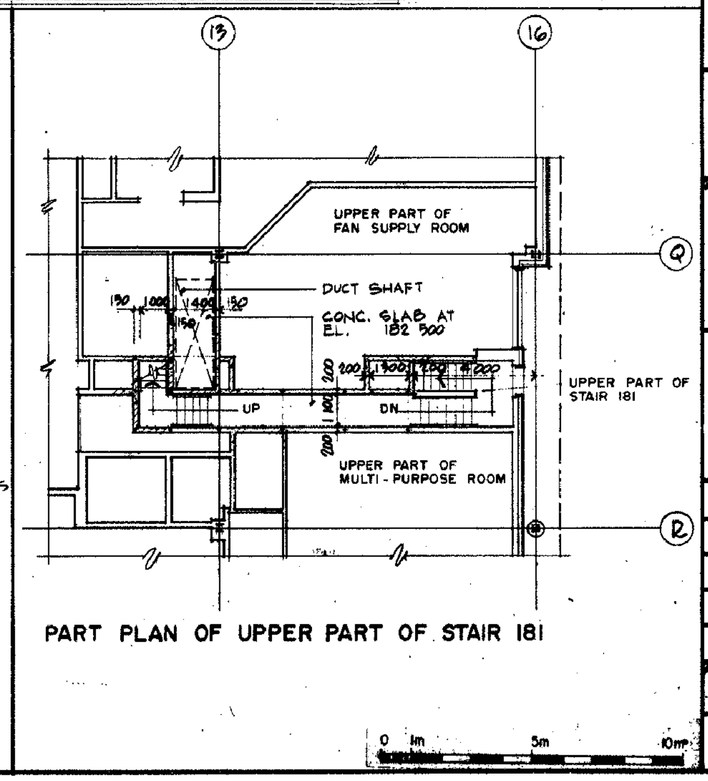project title / titre du projet
PARRY SOUND ONTARIO
TRANSPORT CANADA
CANADIAN COAST GUARD

BASE RECONSTRUCTION

drawing title / titre du dessin
GROUND, 2ND AND PART PLAN - ADMINISTRATION WING OF MAIN BUILDING FLOOR, ROOF, ELEVATIONS AND SECTIONS WINCH HOUSE

designed by / conçu par S.A.T.
drawn by / dessiné par N.M.
reviewed by / examiné par S.D.T.
approved by / approuvé par S.D.T.
project date / date du projet 1984-05-31
project no. / no. de projet 095074/3548
drawing no. / dessin no. A-3

A-3 A-3