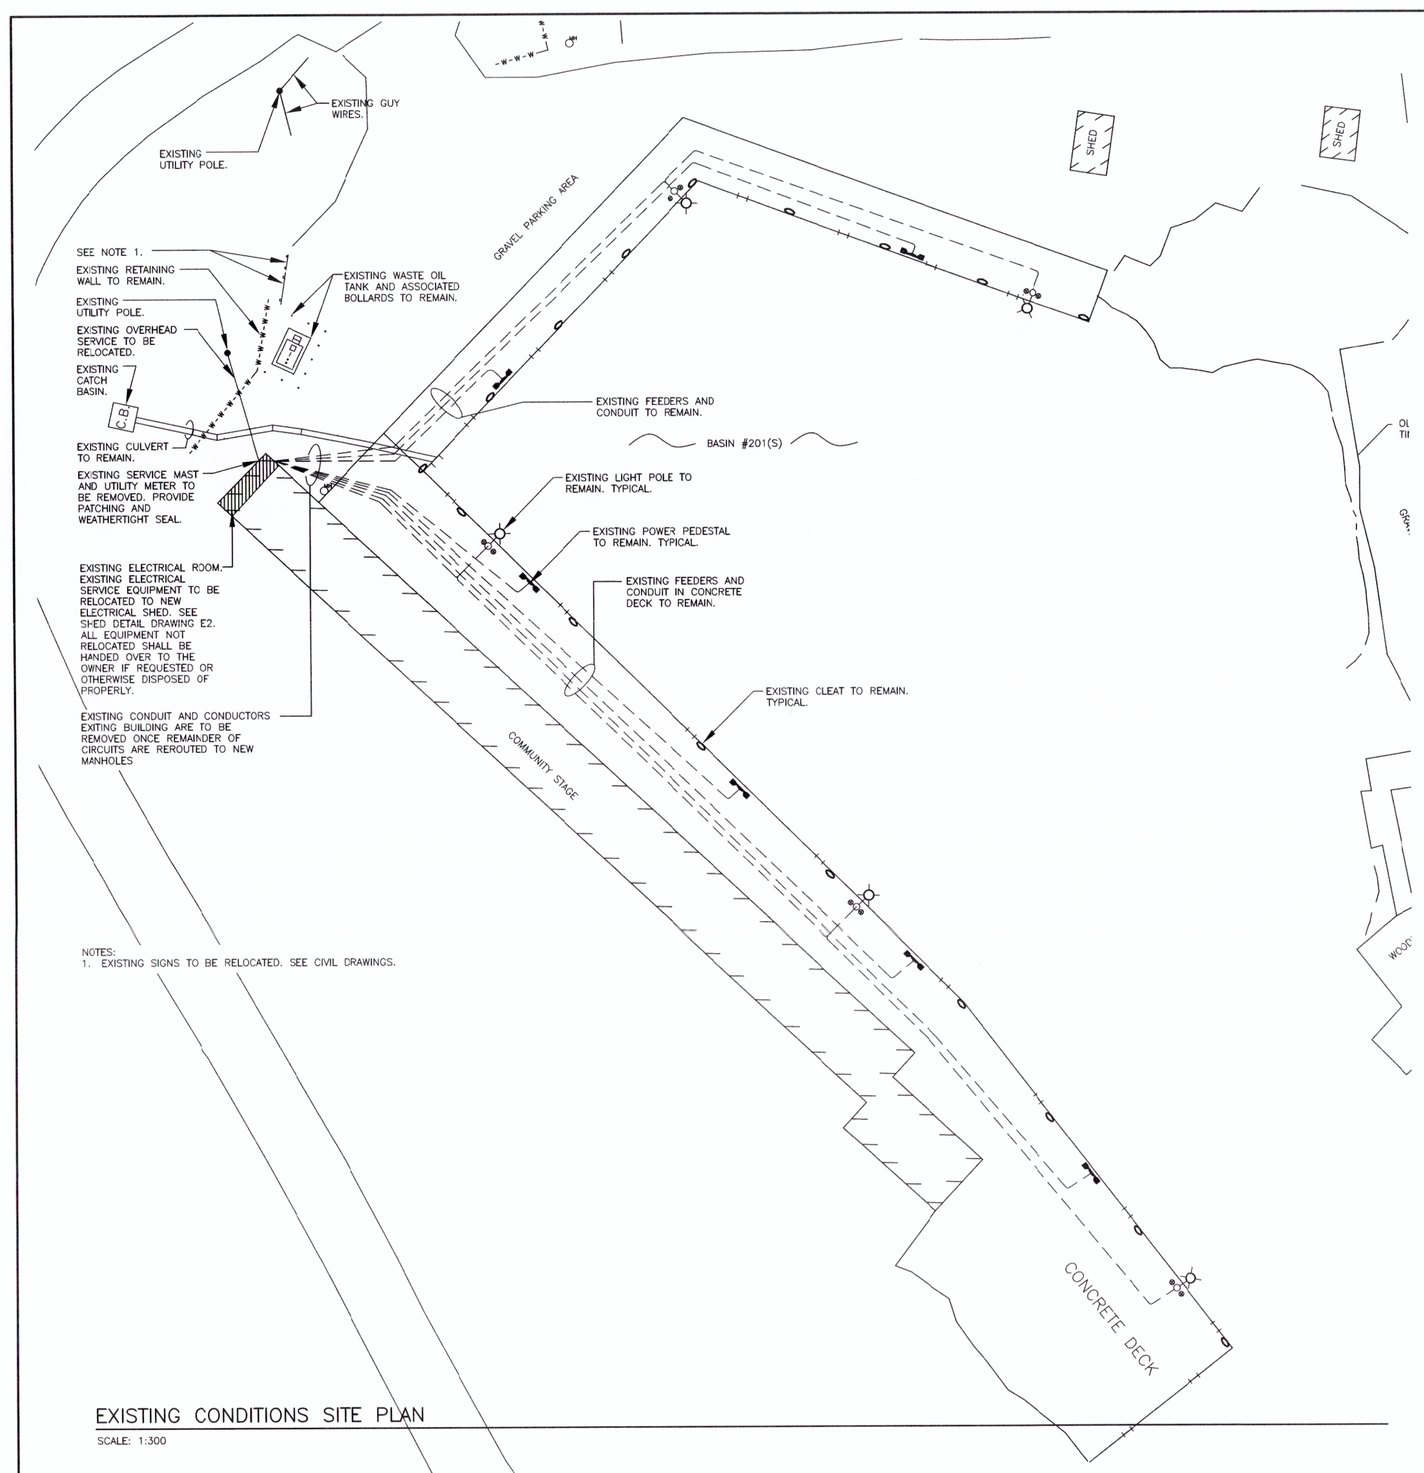

NOTES:
1. EXISTING SIGNS TO BE RELOCATED. SEE CIVIL DRAWINGS.

EXISTING CONDITIONS SITE PLAN

SCALE: 1:300

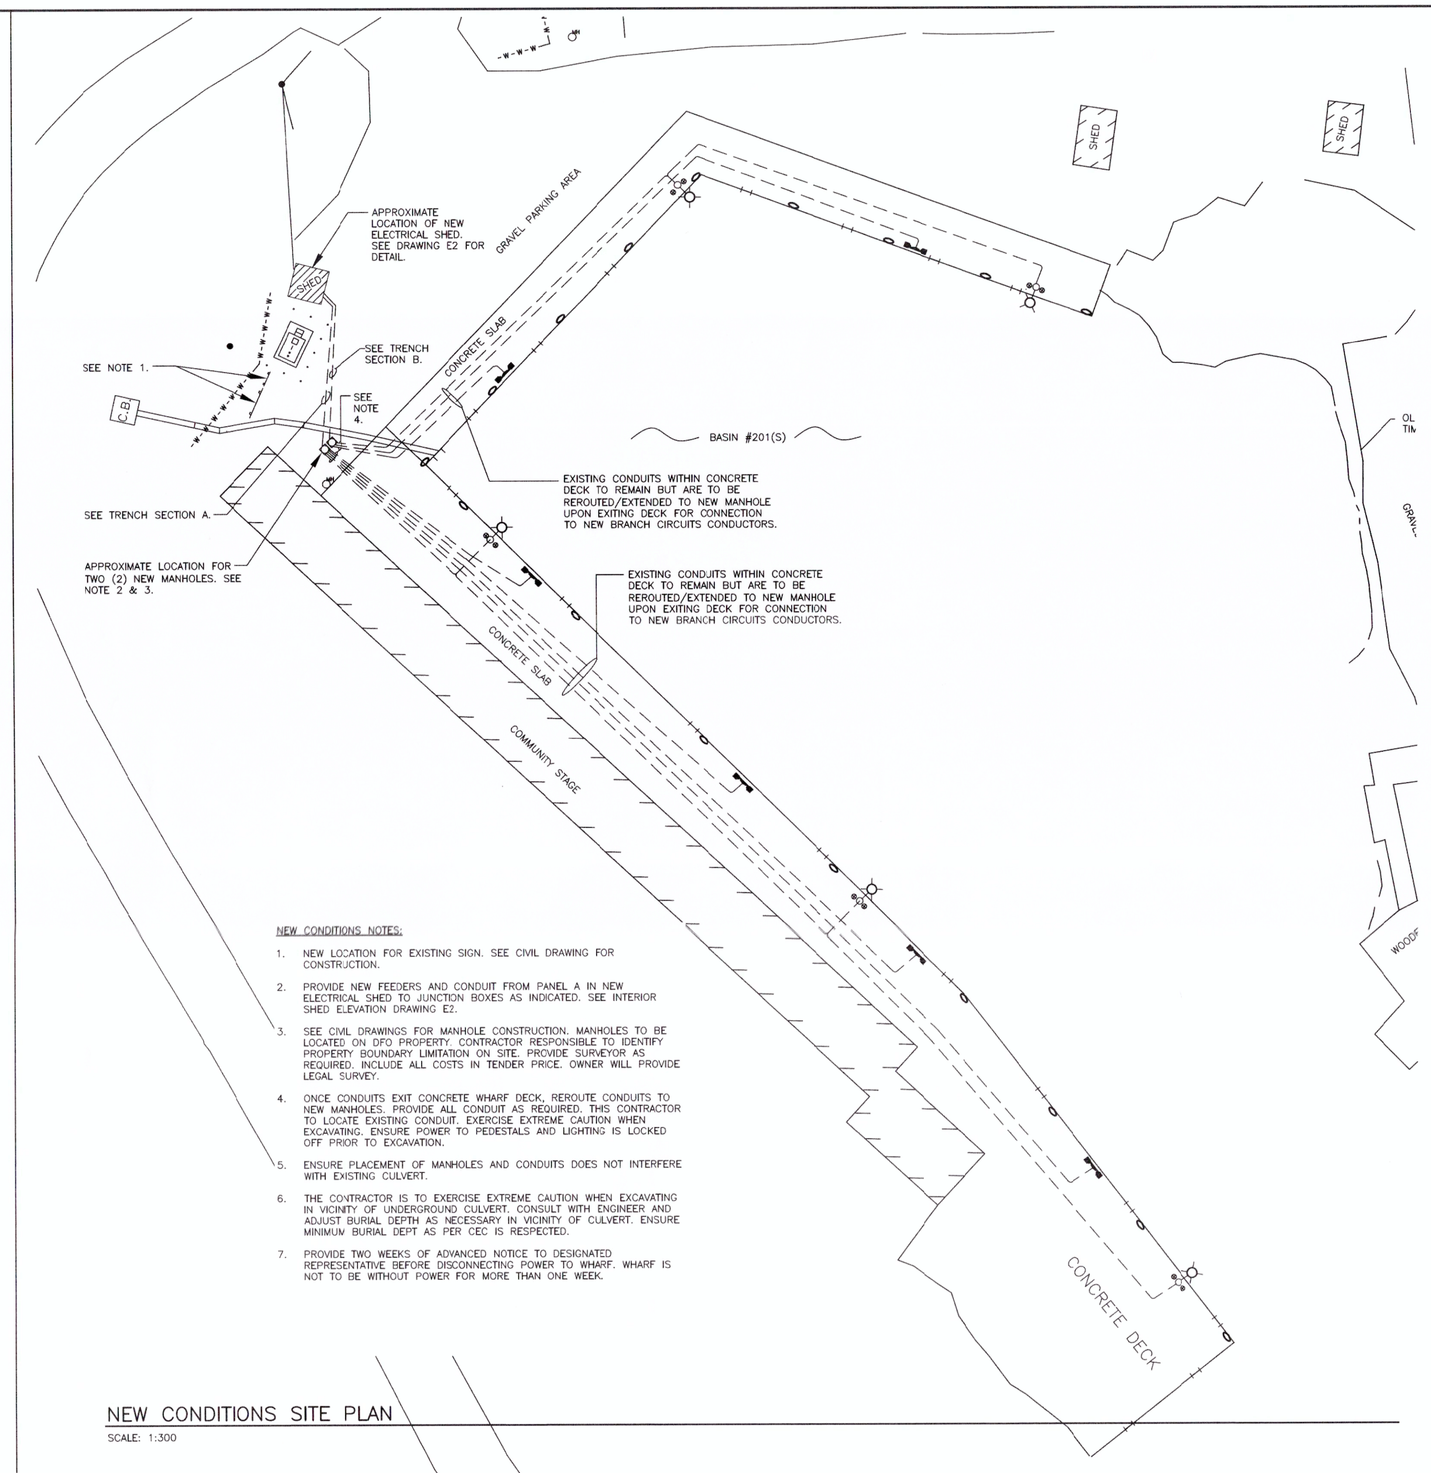

NEW CONDITIONS NOTES:

1. NEW LOCATION FOR EXISTING SIGN. SEE CIVIL DRAWING FOR CONSTRUCTION.
2. PROVIDE NEW FEEDERS AND CONDUIT FROM PANEL A IN NEW ELECTRICAL SHED TO JUNCTION BOXES AS INDICATED. SEE INTERIOR SHED ELEVATION DRAWING E2.
3. SEE CIVIL DRAWINGS FOR MANHOLE CONSTRUCTION. MANHOLES TO BE LOCATED ON DFO PROPERTY. CONTRACTOR RESPONSIBLE TO IDENTIFY PROPERTY BOUNDARY LIMITATION ON SITE. PROVIDE SURVEYOR AS REQUIRED. INCLUDE ALL COSTS IN TENDER PRICE. OWNER WILL PROVIDE LEGAL SURVEY.
4. ONCE CONDUITS EXIT CONCRETE WHARF DECK, REROUTE CONDUITS TO NEW MANHOLES. PROVIDE ALL CONDUIT AS REQUIRED. THIS CONTRACTOR TO LOCATE EXISTING CONDUIT. EXERCISE EXTREME CAUTION WHEN EXCAVATING. ENSURE POWER TO PEDESTALS AND LIGHTING IS LOCKED OFF PRIOR TO EXCAVATION.
5. ENSURE PLACEMENT OF MANHOLES AND CONDUITS DOES NOT INTERFERE WITH EXISTING CULVERT.
6. THE CONTRACTOR IS TO EXERCISE EXTREME CAUTION WHEN EXCAVATING IN VICINITY OF UNDERGROUND CULVERT. CONSULT WITH ENGINEER AND ADJUST BURIAL DEPTH AS NECESSARY IN VICINITY OF CULVERT. ENSURE MINIMUM BURIAL DEPT AS PER CEC IS RESPECTED.
7. PROVIDE TWO WEEKS OF ADVANCED NOTICE TO DESIGNATED REPRESENTATIVE BEFORE DISCONNECTING POWER TO WHARF. WHARF IS NOT TO BE WITHOUT POWER FOR MORE THAN ONE WEEK.

NEW CONDITIONS SITE PLAN

SCALE: 1:300

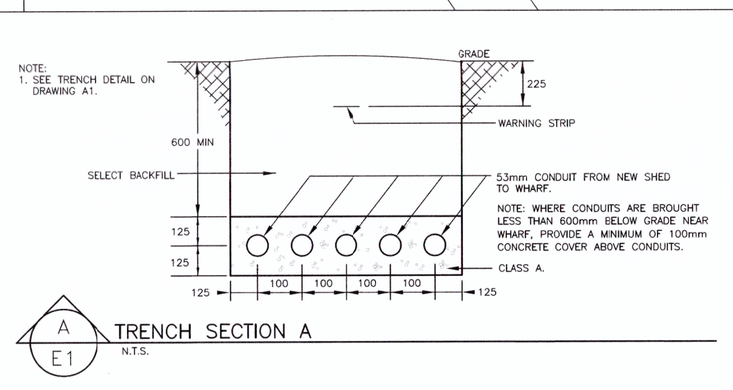

A / E1 TRENCH SECTION A

N.T.S.

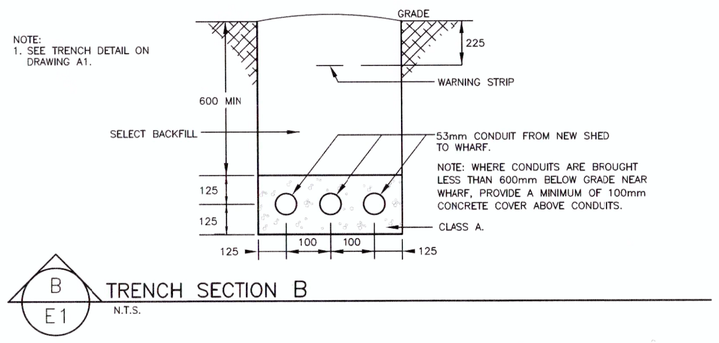

B / E1 TRENCH SECTION B

N.T.S.

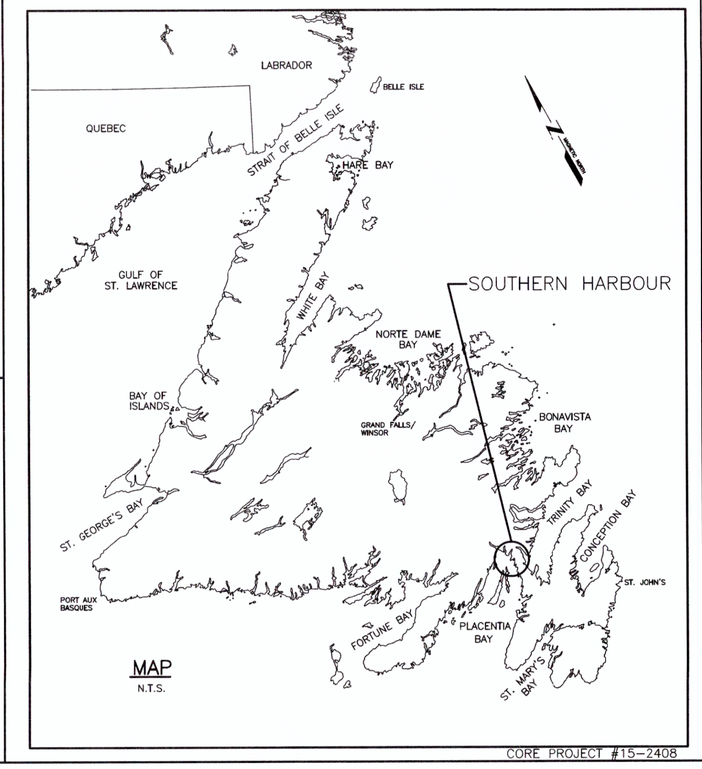

MAP

N.T.S.

CORE PROJECT #15-2408

Plot Scale:

Fisheries and Oceans Canada / Pêches et Océans Canada

SMALL CRAFT HARBOURS

NOTES:
1. DO NOT SCALE FROM DRAWINGS
2. CONTRACTOR MUST VERIFY ALL DIMENSIONS AND CONDITIONS ON SITE BEFORE PROCEEDING WITH ANY PORTION OF THIS WORK.

CORE ENGINEERING INC.
MECHANICAL & ELECTRICAL CONSULTANT
57 PIPPY PLACE
ST. JOHN'S, NL, CANADA A1B 4H8
TEL (709)722-8615
FAX (709)722-2019

PROVINCE OF NEWFOUNDLAND AND LABRADOR
PEG Newfoundland and Labrador
PERMIT HOLDER
This Permit Allows
CORE ENGINEERING INC.
To practice Professional Engineering in Newfoundland and Labrador.
Permit No. as issued by PEG D0209
which is valid for the year 2016

REGISTERED PROFESSIONAL ENGINEER
KEITH L. KENDALL
SIGNATURE
DATE JAN 29/16
PROVINCE OF NEWFOUNDLAND

RO	ISSUED FOR TENDER	JAN 29 2016

project / projet

ELECTRICAL UPGRADES
SOUTHERN HARBOUR
BESTS COVE
(475)

drawing / dessin

SITE PLAN AND TRENCH SECTIONS

designed	K.L.K.	concu
date	NOVEMBER 2015	
drawn	T.M.B.	dessine
date	NOVEMBER 2015	
approved	K.L.K.	approuve
date	NOVEMBER 2015	
Tender DFO Project Manager	Paul Cumm	Soumission

project number / no. du projet: 721642

drawing no. / no. du dessin: E1 of 2