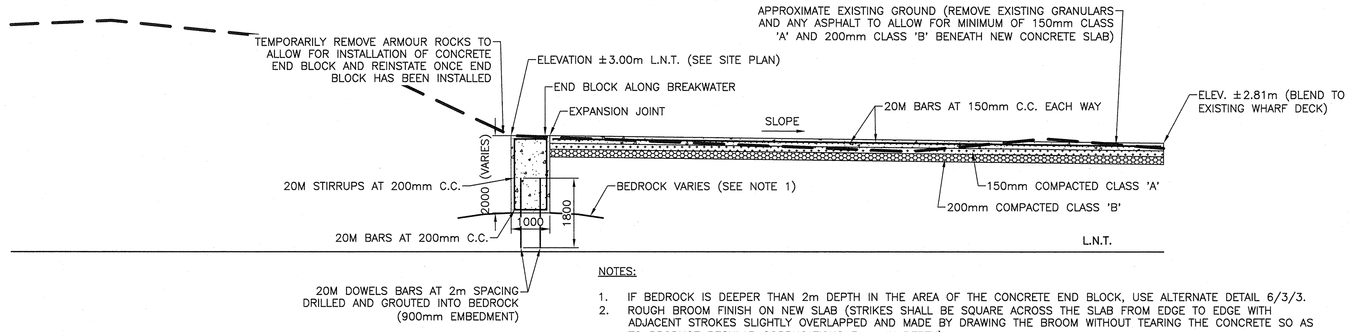

NOTES:

1. IF BEDROCK IS DEEPER THAN 2m DEPTH IN THE AREA OF THE CONCRETE END BLOCK, USE ALTERNATE DETAIL 6/3/3.
2. ROUGH BROOM FINISH ON NEW SLAB (STRIKES SHALL BE SQUARE ACROSS THE SLAB FROM EDGE TO EDGE WITH ADJACENT STROKES SLIGHTLY OVERLAPPED AND MADE BY DRAWING THE BROOM WITHOUT TEARING THE CONCRETE SO AS TO PRODUCE REGULAR CORRUGATIONS 3mm IN DEPTH).

SECTION 1 — 3/3

SCALE : 1:75

0m 1m 2m 3m 4m 5m 6m 7m 8m 9m 10m

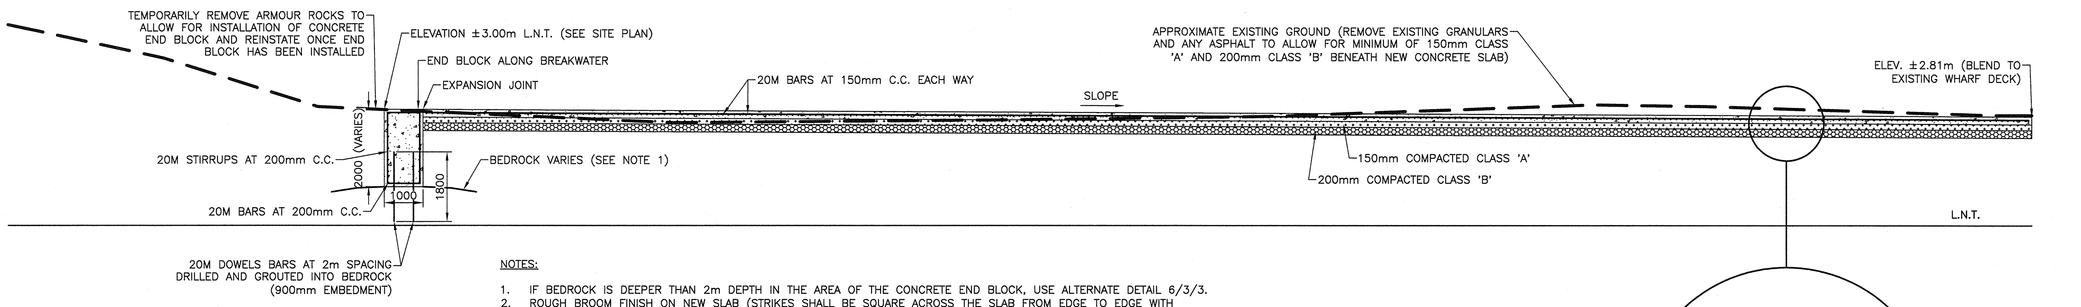

NOTES:

1. IF BEDROCK IS DEEPER THAN 2m DEPTH IN THE AREA OF THE CONCRETE END BLOCK, USE ALTERNATE DETAIL 6/3/3.
2. ROUGH BROOM FINISH ON NEW SLAB (STRIKES SHALL BE SQUARE ACROSS THE SLAB FROM EDGE TO EDGE WITH ADJACENT STROKES SLIGHTLY OVERLAPPED AND MADE BY DRAWING THE BROOM WITHOUT TEARING THE CONCRETE SO AS TO PRODUCE REGULAR CORRUGATIONS 3mm IN DEPTH).

SECTION 2 — 3/3

SCALE : 1:75

0m 1m 2m 3m 4m 5m 6m 7m 8m 9m 10m

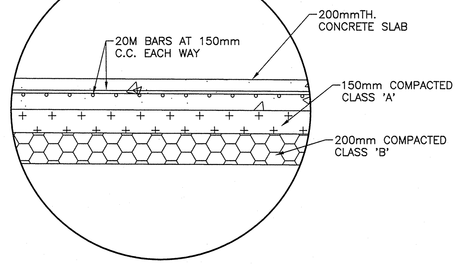

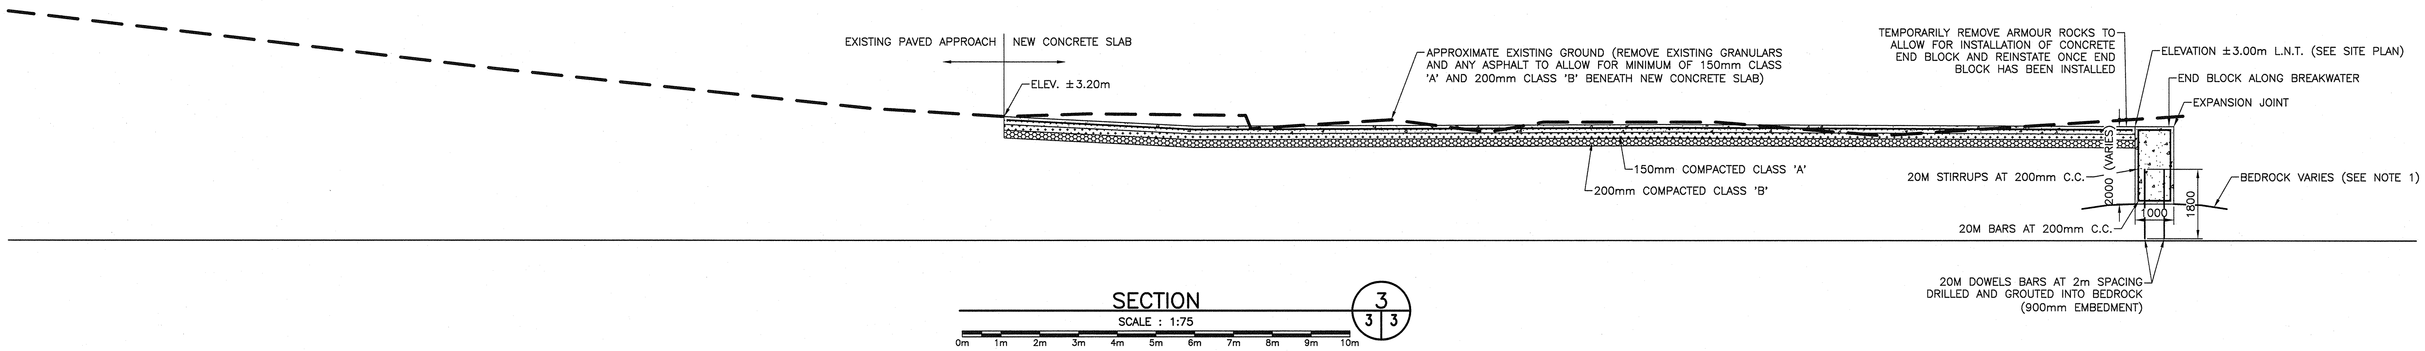

SECTION 3 — 3/3

SCALE : 1:75

0m 1m 2m 3m 4m 5m 6m 7m 8m 9m 10m

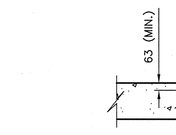

TYP. CONTROL JOINT DETAIL — 4/3/3

SCALE: N.T.S.

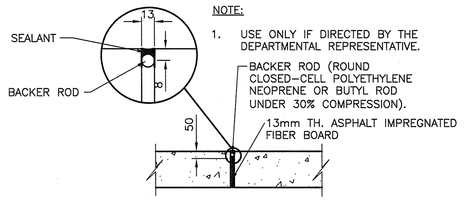

NOTE:

1. USE ONLY IF DIRECTED BY THE DEPARTMENTAL REPRESENTATIVE.

EXPANSION JOINT DETAIL — 5/3/3

SCALE: N.T.S.

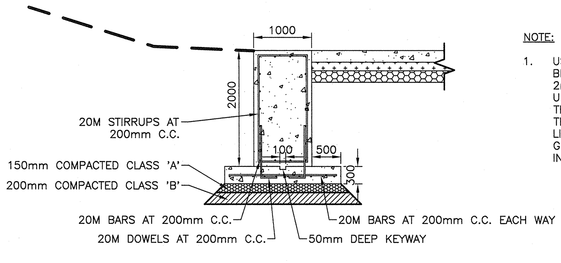

NOTE:

1. USE ALTERNATE DETAIL ONLY IF BEDROCK IS NOT ENCOUNTERED AT 2m BELOW FINISHED GRADE. THE UNIT PRICE IN THE CONTRACT FOR THE CONCRETE END BLOCK REMAINS THE SAME AND IS MEASURED IN LINEAR METRES WITH THE GRANULARS AND FOOTING BEING INCIDENTAL TO THE UNIT PRICE.

ALTERNATE DETAIL FOR END BLOCK — 6/3/3

SCALE: 1:50

0m 1m 2m 3m 4m 5m

0 10 20mm 40 60 80 100 120 140 160 180 200mm

PWGSC B1 (2004)

Public Works and Government Services Canada | Travaux Publics et Services gouvernementaux Canada

PROVINCE OF NEWFOUNDLAND
PERMIT HOLDER
This Permit Allows
AFN ENGINEERING INC.
To practice Professional Engineering in Newfoundland and Labrador.
Permit No. as issued by APEGNL F0292
which is valid for the year 2016

STAMP
REGISTERED PROFESSIONAL ENGINEER
NEIL C. HUNT
SIGNATURE
06/29/16
DATE
NEWFOUNDLAND & LABRADOR

revisions		date
0	ISSUED FOR TENDER	06/18/16

project / projet

UPLAND RECONSTRUCTION

RIVER OF PONDS, NL

drawing / dessin

SECTIONS AND DETAILS

designed N.H. / conçu
date JUNE 18, 2016
drawn P.H. / dessiné
date JUNE 18, 2016
approved / approuvé
date
Tender / Soumission
PWGSC Project Manager / Administrateur de projets TPSGC
project number / no. du projet
R.082409.001
drawing no. / no. du dessin
C3 OF 3

E-DRM/GDD-E: 543465