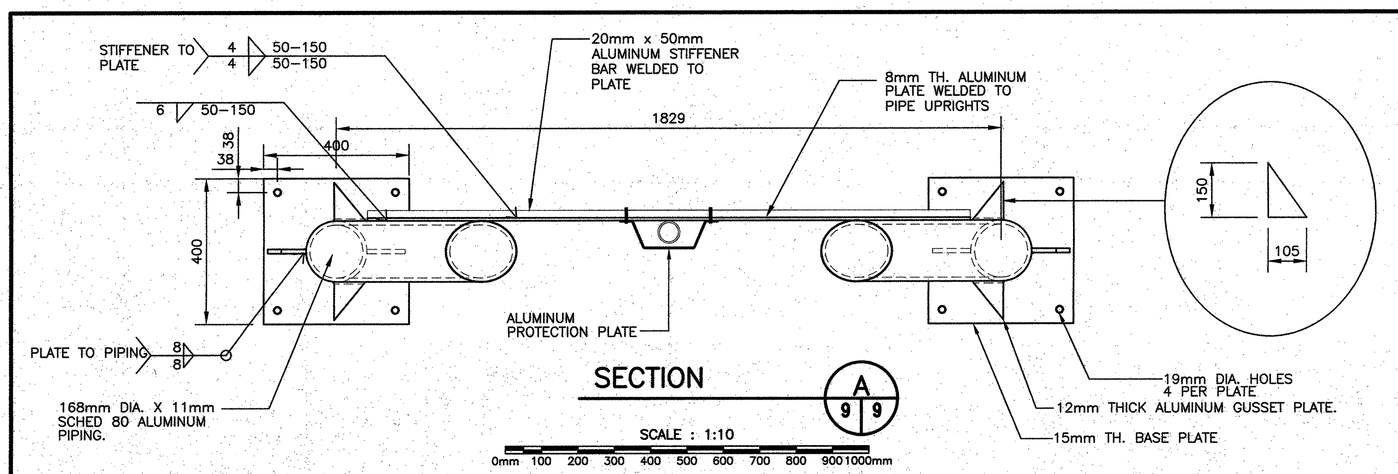

SECTION A 9 9

SCALE : 1:10

0mm 100 200 300 400 500 600 700 800 900 1000mm

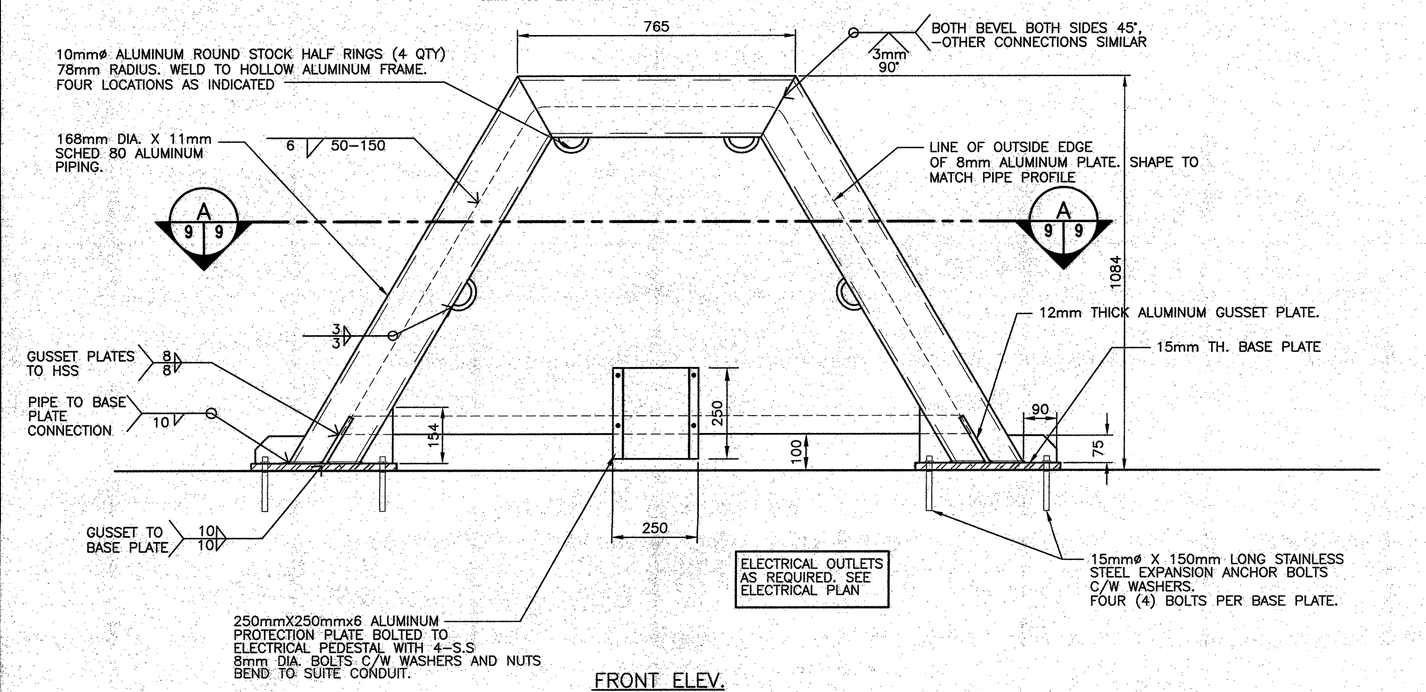

FRONT ELEV.

ELECTRICAL PEDESTAL DETAIL 9 3 9

SCALE : 1:10

0mm 100 200 300 400 500 600 700 800 900 1000mm

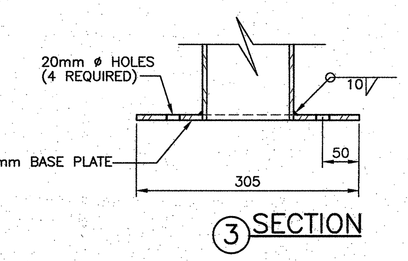

3 SECTION

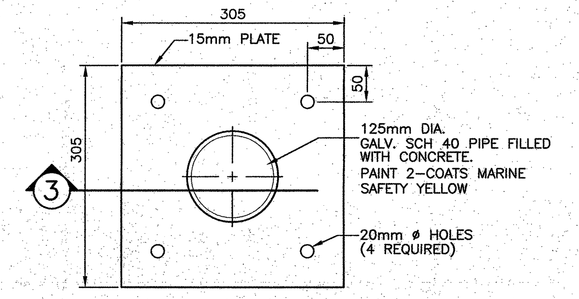

BOLLARD BASE PLATE DETAIL

SCALE: 1:5

0mm 100mm 200mm 300mm 400mm 500mm

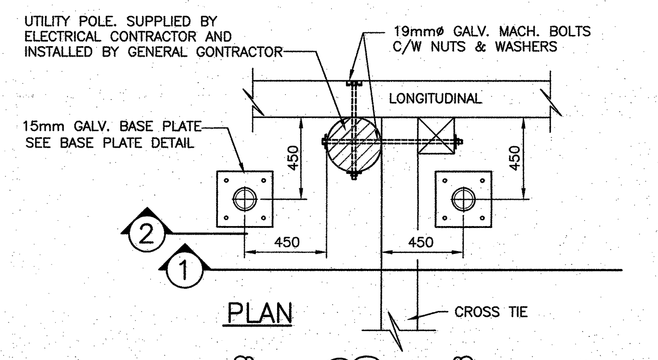

PLAN

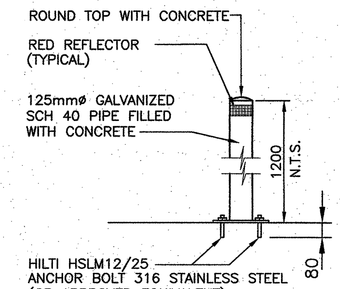

2 SECTION

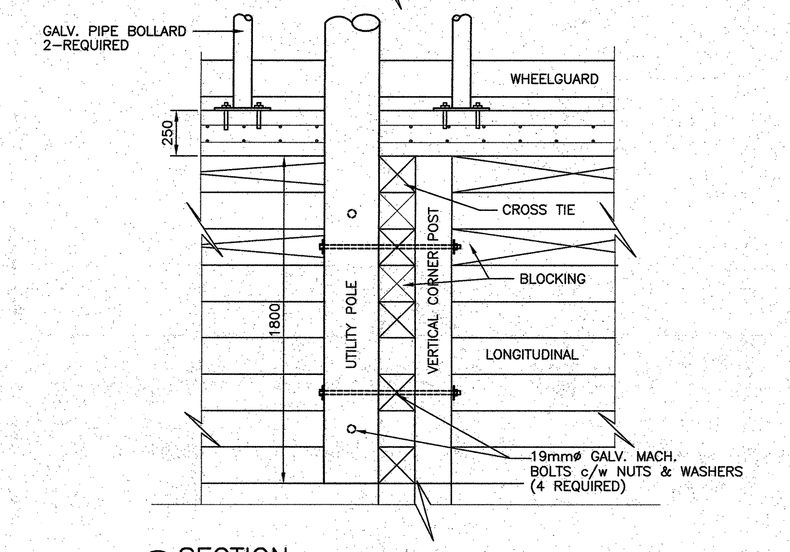

1 SECTION

FASTENING DETAIL FOR UTILITY POLE INSIDE CRIBWORK 8 3 9

SCALE : 1:20

0mm 500mm 1000mm 1500mm 2000mm 2500mm

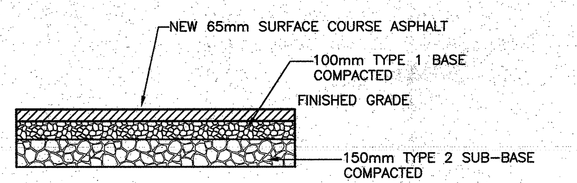

PARKING LOT SECTION DETAIL 12 3 9

SCALE : 1:20

0mm 500mm 1000mm 1500mm 2000mm 2500mm

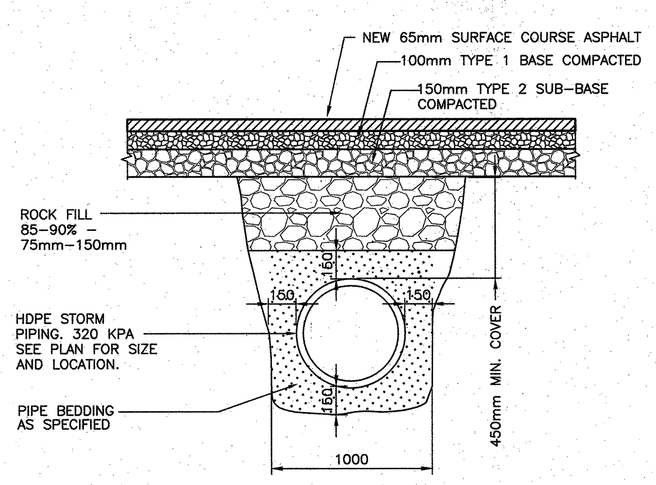

NEW STORM TRENCH DETAIL

SCALE : 1:20

0mm 500mm 1000mm 1500mm 2000mm 2500mm

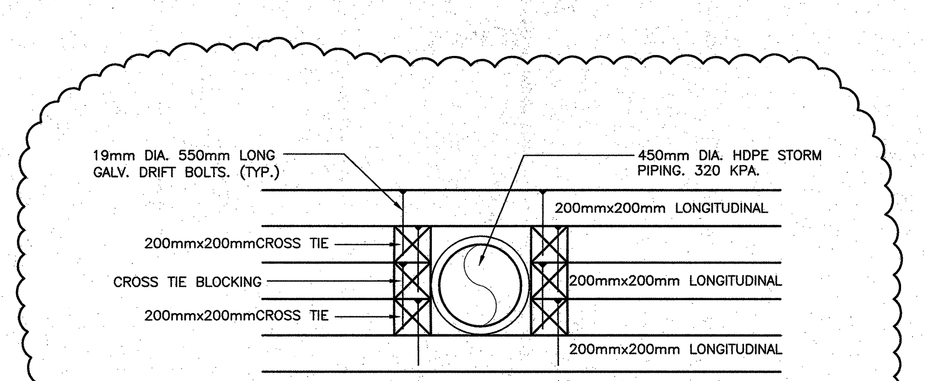

1. EXTEND 450mm DIA. HDPE STORM PIPING THROUGH NEW STEP BACK CRIB AS SHOWN ON DETAIL 4, DWG 5 of 7. CUT LONGITUDINAL AND CROSS TIES TO SUIT THE REQUIRE PIPE SLOPE THROUGH THE CRIB. BLOCK EACH AREA WHERE TIMBER IS TO BE CUT, FIELD TREAT CUT ENDS AND SECURE WITH BLOCKING AS DETAILED.
2. EXACT LOCATION OF PIPING TO BE DETERMINED IN FIELD.
3. CONTRACTOR TO TAKE DUE CARE AND CAUTION DURING THE PLACEMENT OF THE BALLAST STONE SO NOT TO DAMAGE THE HDPE STORM PIPING.

STORM PIPE BLOCKING DETAIL A

SCALE : 1:20

0mm 500mm 1000mm 1500mm 2000mm 2500mm

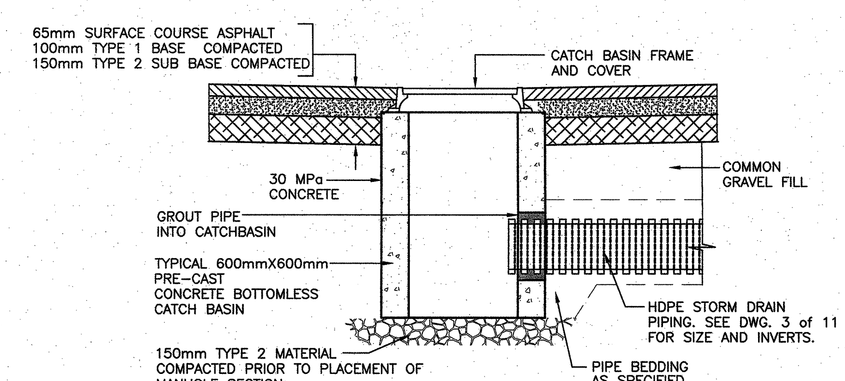

TYPICAL CATCH BASIN SECTION

SCALE : 1:20

0mm 500mm 1000mm 1500mm 2000mm 2500mm

0 10 20mm 40 60 80 100 120 140 160 180 200mm

PWGSC B1 (2004)

E-DRM/CDD-E: 542535

Public Works and Government Services Canada / Travaux Publics et Services gouvernementaux Canada

PROVINCE OF NEWFOUNDLAND
PERMIT HOLDER
This Permit Allows
ANDERSON ENGINEERING CONSULTANTS LTD.
To practice Professional Engineering in Newfoundland and Labrador.
Permit No. as issued by APEGN_ 50092
which is valid for the year 2016

REGISTERED PROFESSIONAL ENGINEER W. J. ANDERSON PROVINCE OF NEWFOUNDLAND DATE

revisions		date
A	ADDENDUM	18/07/16
0	ISSUED FOR TENDER	15/06/16

project / projet

NEW MARGINAL WHARF CONSTRUCTION CONCHE, NL.

drawing / dessin

MISC. DETAILS

designed W.J.ANDERSON / conçu
date JUNE 2016
drawn R.S.H / dessiné
date JUNE 2016
approved / approuvé
date
Tender / Soumission
PWGSC Project Manager 2016-07-25 / Administrateur de projets TPSGC
project number / no. du projet
R.082738.001
drawing no. / no. du dessin
9 of 11