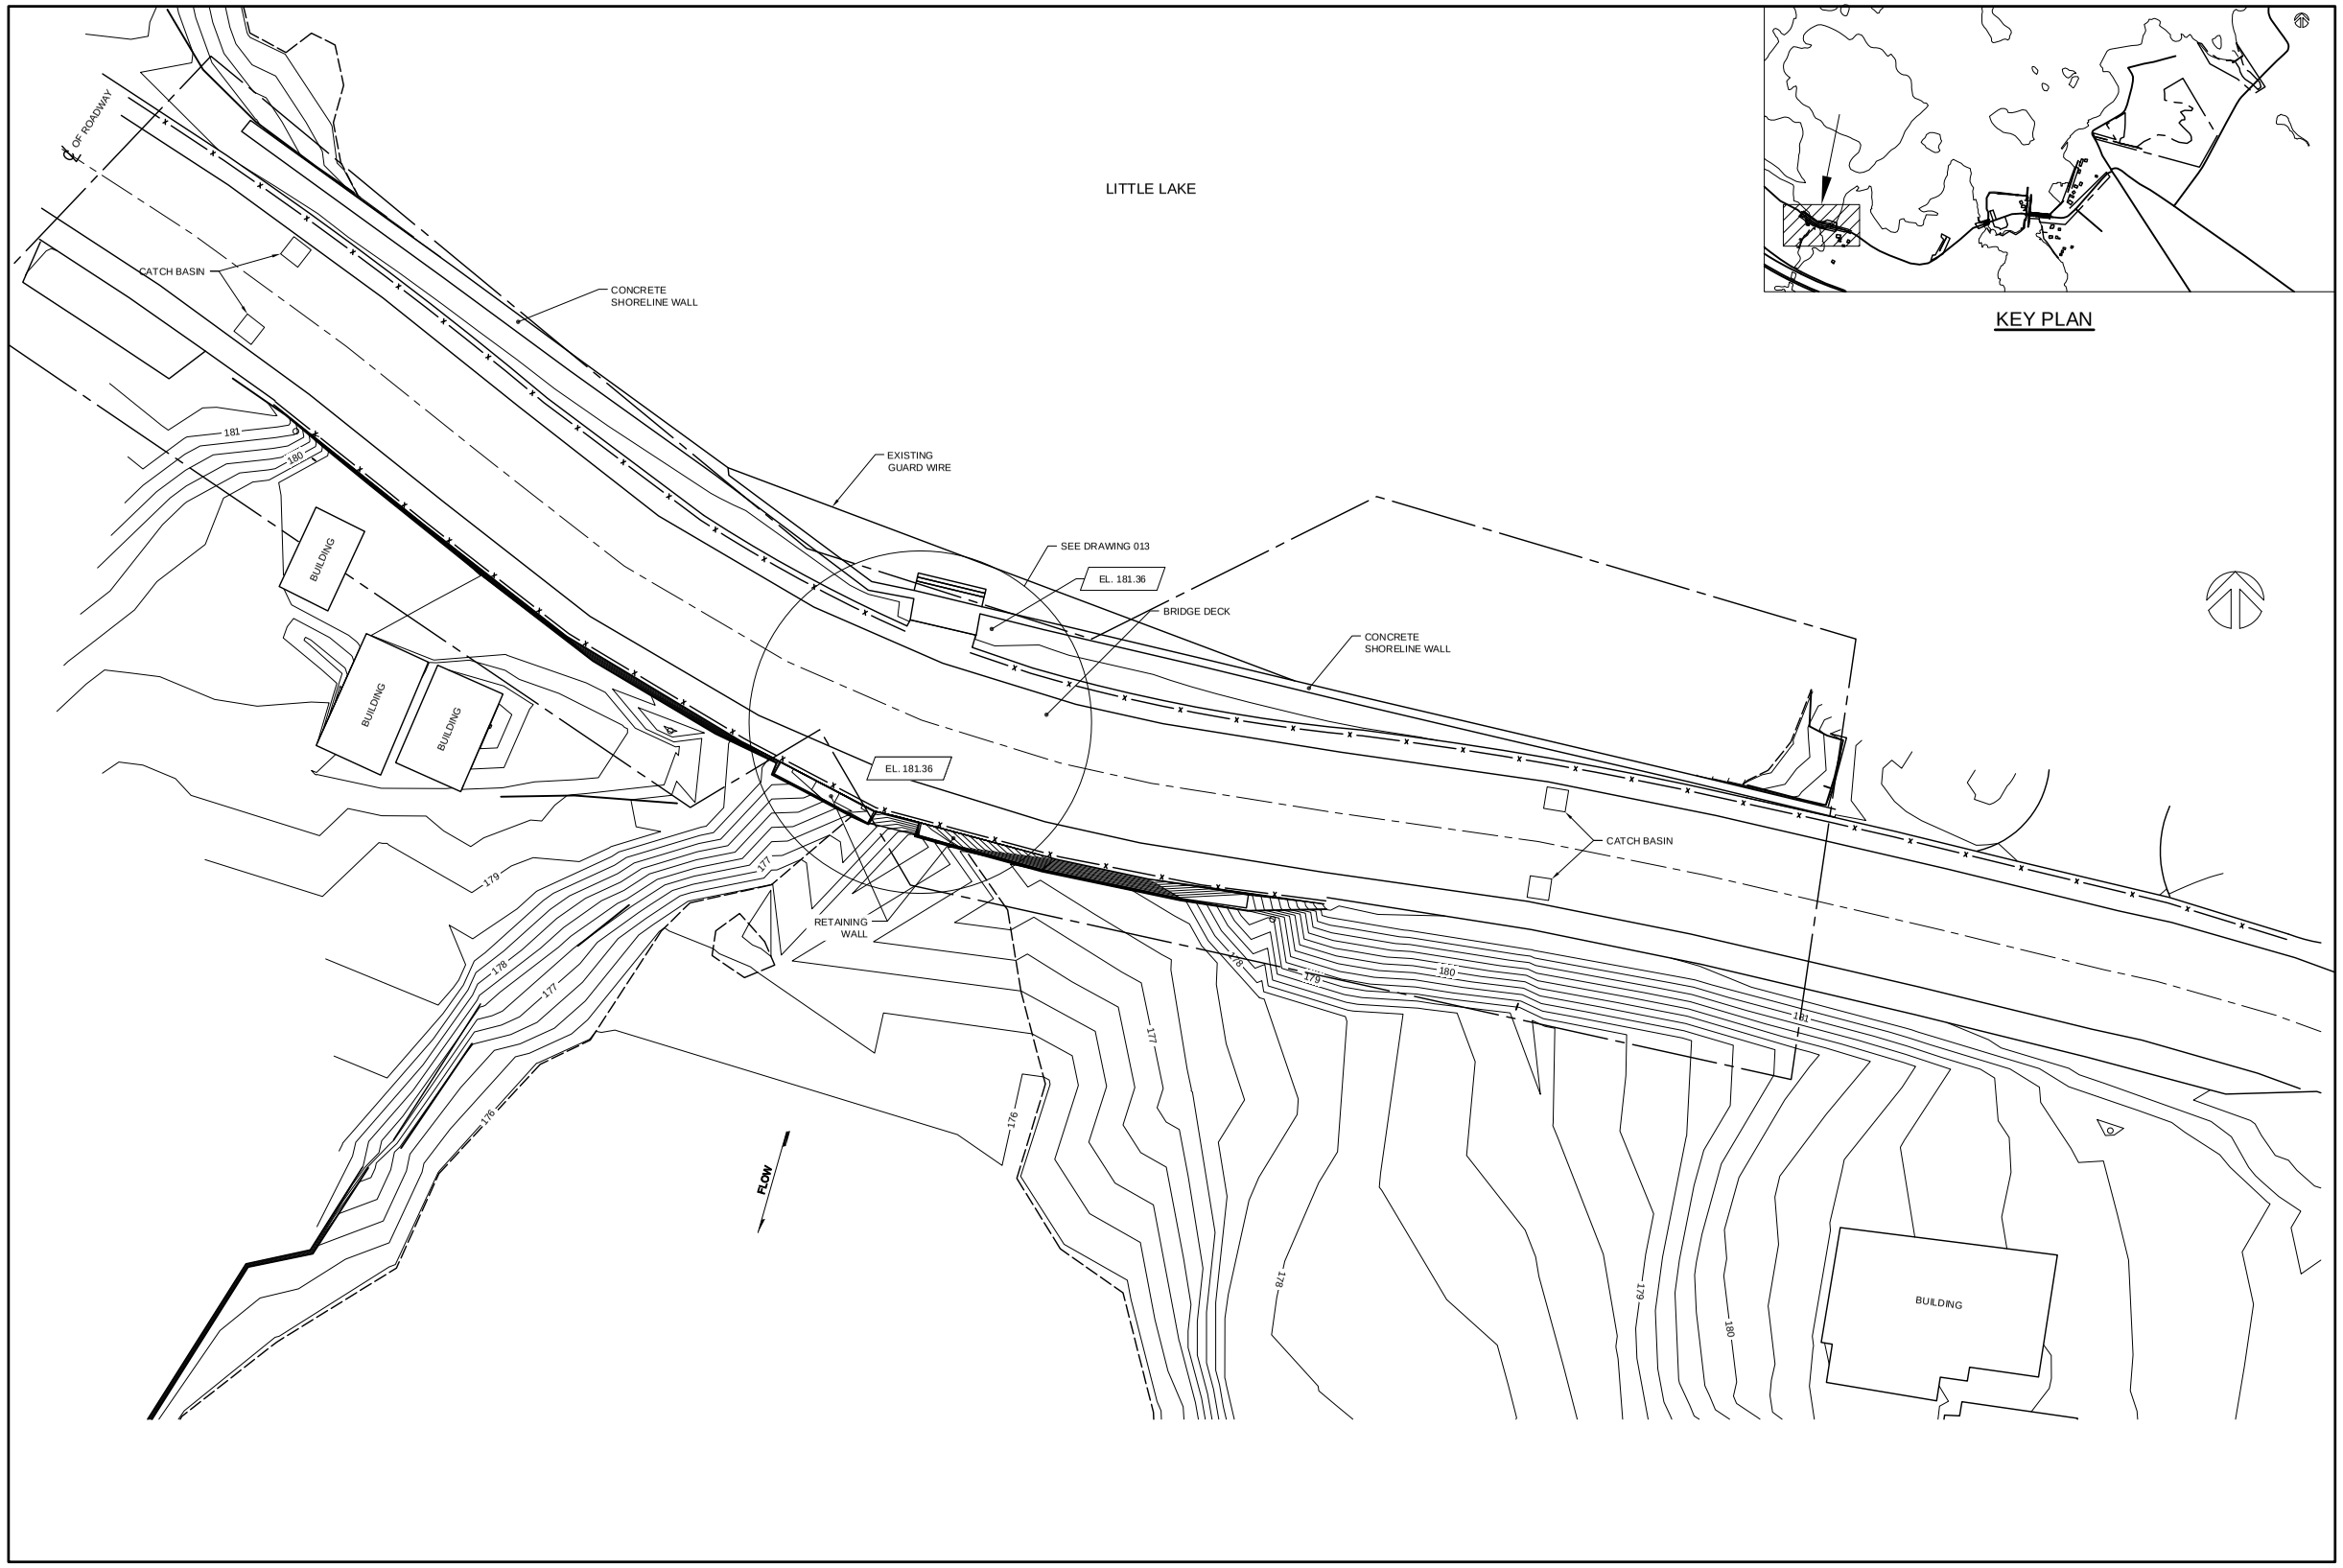

KEY PLAN

LITTLE CHUTE DAM G

PLAN

1:200

Public Works and Government Services Canada
Travaux publics et Services gouvernementaux Canada

Heritage Canals and Engineering Works
Heritage Conservation Directorate
Canaux historiques et travaux d'ingenierie
Direction de la conservation du patrimoine

Canada

AECOM

NOTES

1-ALL CHAINAGES AND LEVELS SHOWN ARE IN METERS AND DIMENSIONS IN MILLIMETERS UNLESS NOTED OTHERWISE.

2-THIS DRAWING HAS BEEN PREPARED USING SURVEYS DONE IN MAY 2012.

LEGEND

ROAD CENTERLINE

FENCE LINE

CONTOUR

PCA PROPERTIES

No.	Description	Dwn.By Des.P.ar	Date
A	ISSUED FOR CLIENT REVIEW		

Revision / Révision

A Detail number
Numéro du détail

B Location dwg. number
Numéro sur dessin

Project title / Titre du projet

PORT SEVERN DAMS
DAM SAFETY REVIEW

Drawing title / Titre du dessin

LITTLE CHUTE DAM G
PLAN

Drawn by / Dessiné par: D. DESLAURIERS

Designed by / Conçu par:

Approved by / Approuvé par:

Drawing Date / Date du dessin: 2013-02-01

Project manager / Administrateur de projet: A. DUMAS

File Number / Numéro du Dossier: R.051116.002

Project Number / Numéro du projet: 0522157-2000

Drawing Number / Numéro du Dessin: 012

Sheet / Feuille of / du