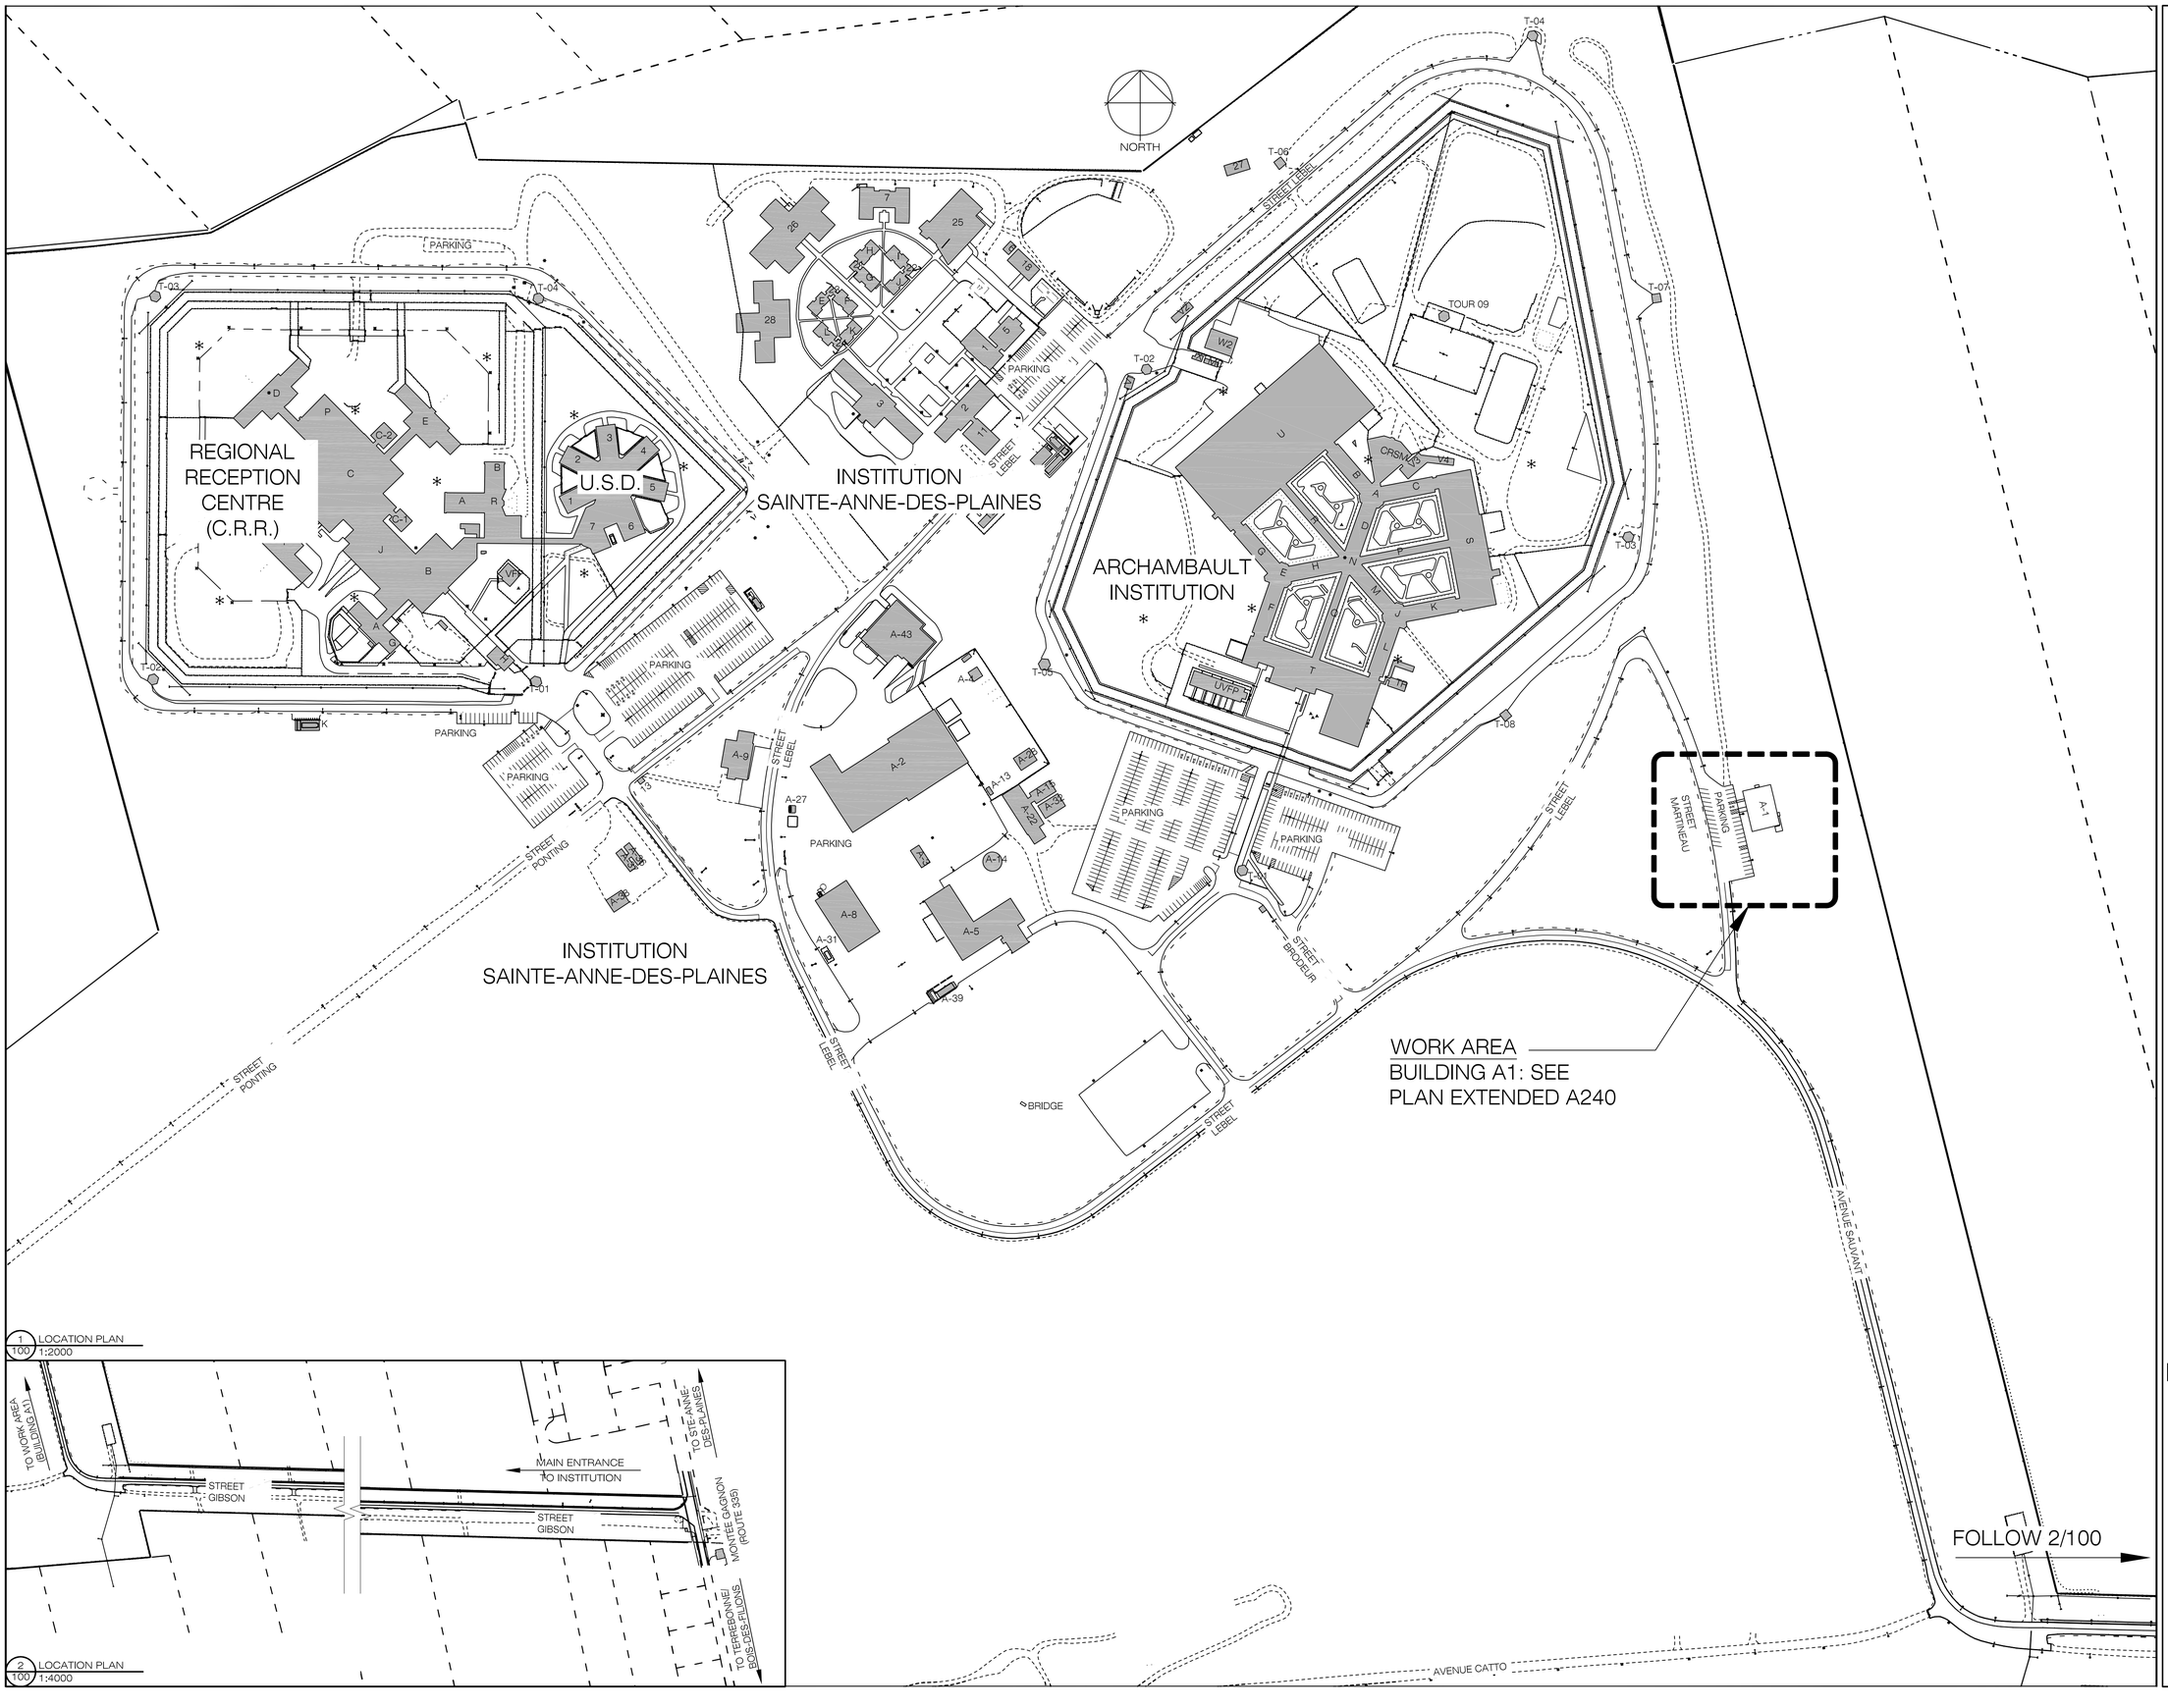

1 LOCATION PLAN
100 1:2000

2 LOCATION PLAN
100 1:4000

LE GROUPE DES SEPT
atelier d'architecture inc.

122, rue Guilbault,
Longueuil (Québec) J4H 2T2
Tél.: (450) 463-3257

410, rue Saint-Nicolas, bureau 247
Montréal (Québec) H2Y 1Z9
Tél.: (514) 370-8673

CLIENT

Correctional Service Canada
Archambault Institution
Building A1

242 Montée Gagnon
Sainte-Anne-des-Plaines,
(Québec) J0N 1H0

Canada

ISSUE

NO.	DATE	BY	DESCRIPTION
01	2015-09-24	S.A.	FOR COMMENTS
02	2016-07-11	S.A.	REQUEST FOR BIDS
			FOR CONSTRUCTION
			AS BUILT

AUDITS

APPROVED BY

SIGN.:_____ DATE:_____

PREPARED BY

SIGN.:_____ DATE:_____

WARNING:

CONTRACTOR SHALL VERIFY ALL DIMENSIONS AT CONSTRUCTION SITE BEFORE THE EXECUTION OF WORKS AND IMMEDIATELY NOTIFY THE ARCHITECT ABOUT ANY DIFFERENCE WITH THE DRAWINGS.

MECHANICAL ENGINEER/ ELECTRICAL ENGINEER

STRUCTURAL ENGINEER / CIVIL ENGINEER

SEAL AND SIGNATURE PROJECT OFFICER

Ordre des architectes du Québec
A 4972
WILLIAM SANDRO ALVARADO
ARCHITECTE

PHASE

DETAILED PRELIMINARY DESIGN

DISCIPLINE

ARCHITECTURE

PROJECT TITLE

RENOVATION OF THE ROOF BUILDING A1

DRAWING TITLE

LOCATION PLANS

scale:	INDICATED
drafted by:	E.G.
project:	112411
FORMAT PRINTING: A1	
2016-11-02 09:58:57	

A100

DOVECOTE No.: i

A1 COMPUTER FILE : P:\00_PROJETS\112411 C.C. réfection toiture A1\PLANS ET DEVIS\00_Étape courante\00_Dessins en préparation\Anglais\112411_A1100.dwg