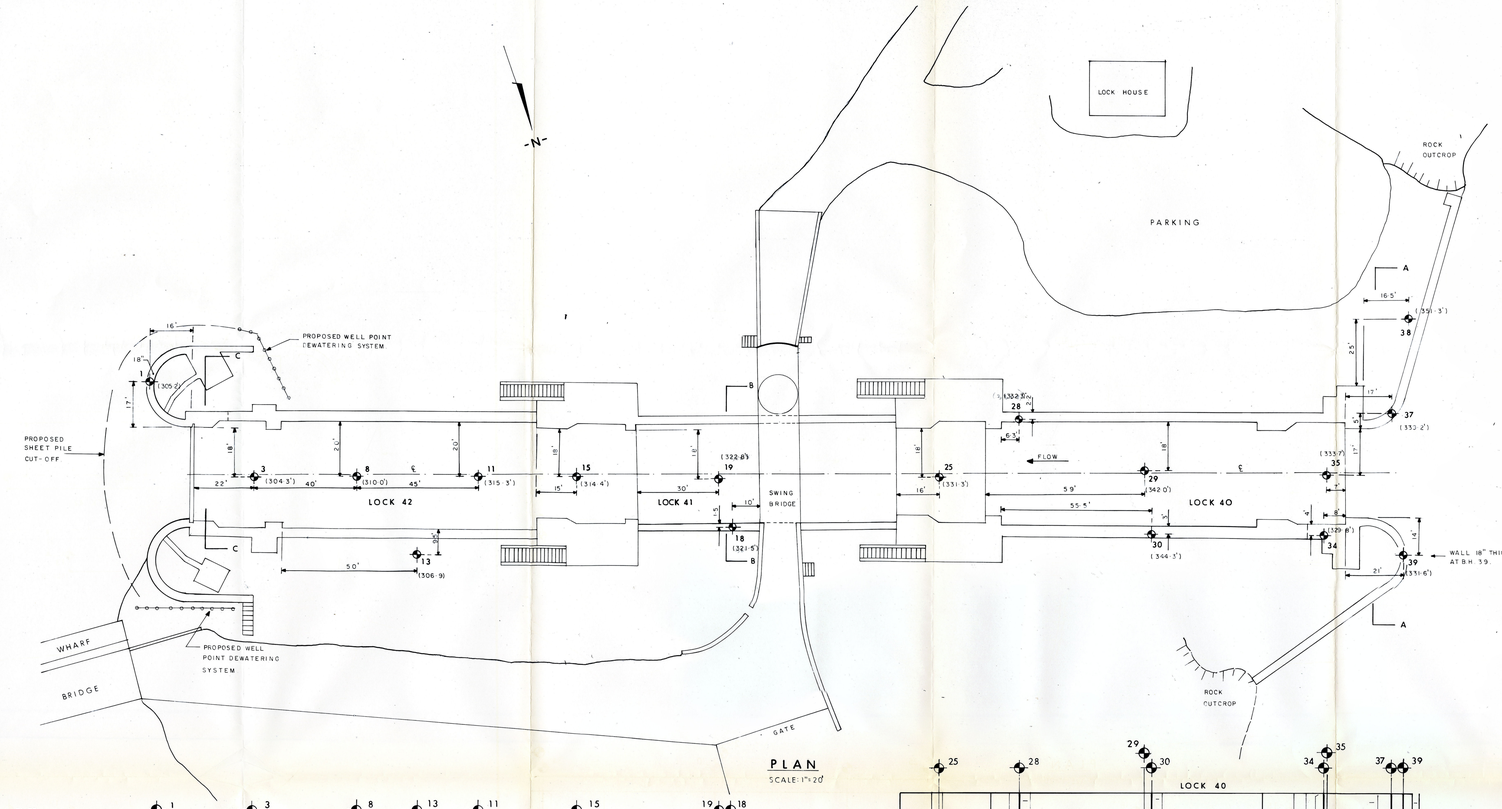

PLAN

SCALE: 1" = 20'

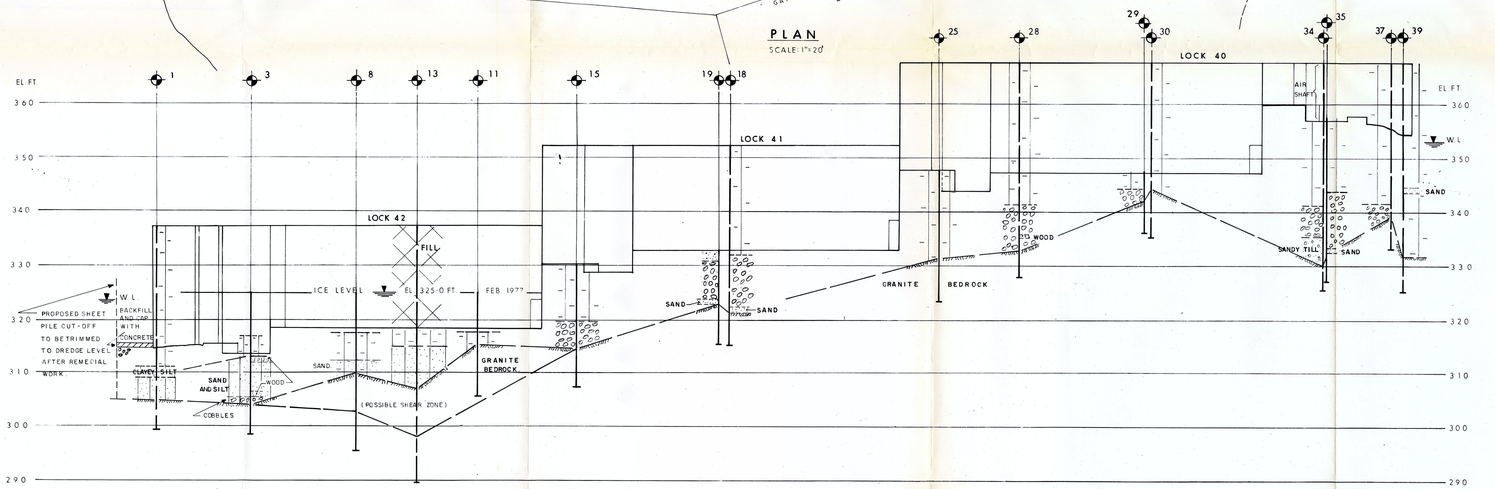

INFERRED SUBSURFACE PROFILE

SCALE | VER. 1" = 10'
HOR. 1" = 20'

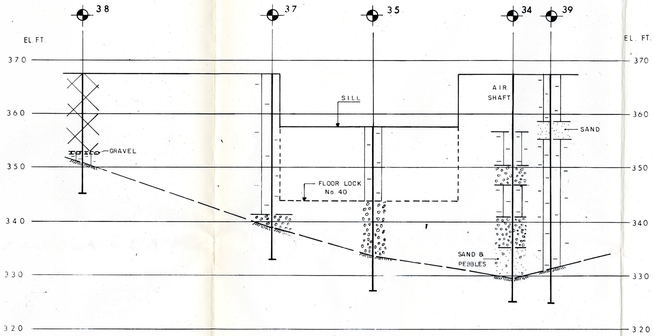

SECTION A-A

SCALE: 1" = 10'

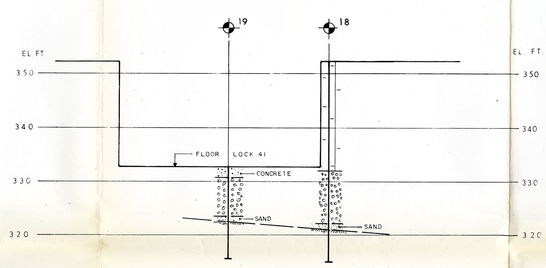

SECTION B-B

SCALE: 1" = 10'

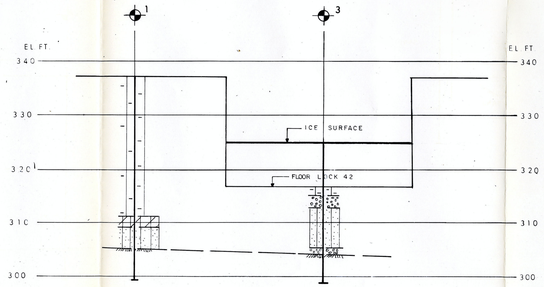

SECTION C-C

SCALE: 1" = 10'

LEGEND

- MASONRY
- RUBBLE
- BEDROCK
- CLAYEY SILT FILL
- SAND OR SILT
- 38 (351.5') FIGURES IN BRACKETS DENOTE BEDROCK ELEVATION AT BOREHOLE.

ONTARIO REGION, PARKS CANADA

JONES FALLS, LOCK STATION

JONES FALLS, ONT.

BOREHOLE LOCATION PLAN, PROFILE & SECTIONS

DOMINION SOIL INVESTIGATION LIMITED
CONSULTING SOIL & FOUNDATION ENGINEERS

SCALE	DATE	DRAWN BY	APPROVED BY	REF. No.	DWG. NO.
AS SHOWN	MAR 1977	F.L.		77-2-1	2