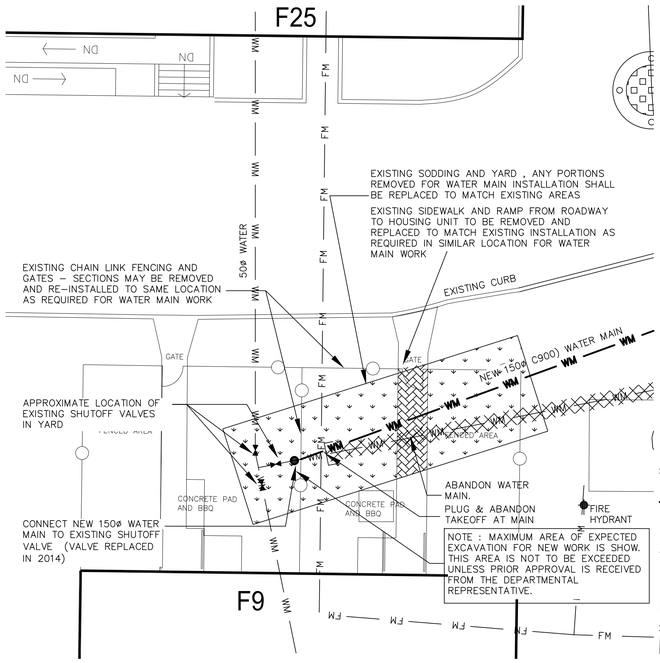

NORTH **2** W-M1 **PARTIAL SITE PLAN 1 - NEAR BUILDING 9** 1:100

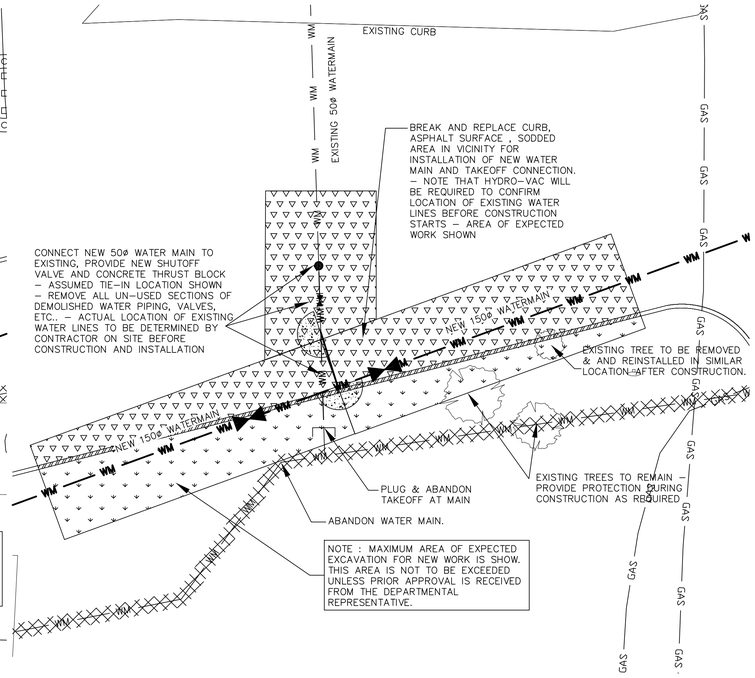

NORTH **3** W-M1 **PARTIAL SITE PLAN 2** 1:100

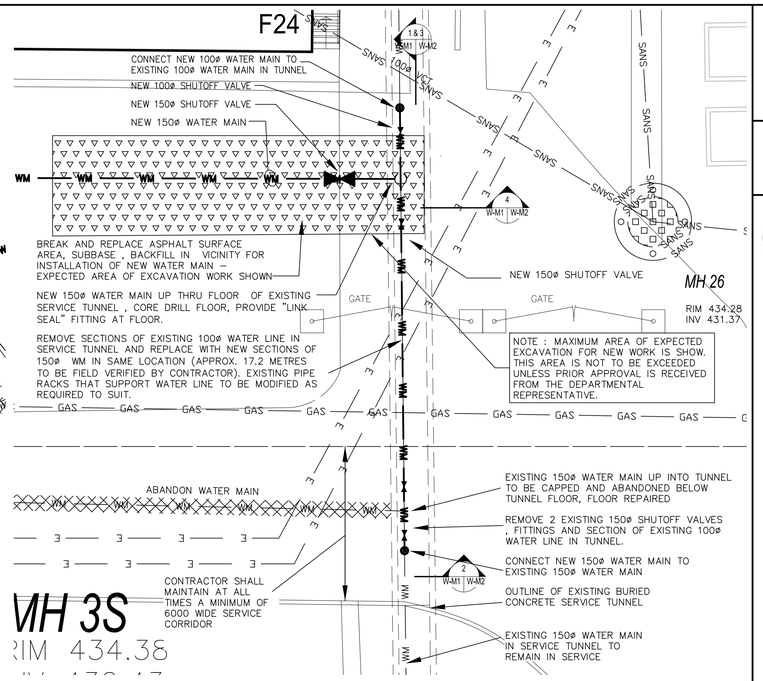

NORTH **4** W-M1 **PARTIAL SITE PLAN 3 - NEAR TUNNEL** 1:100

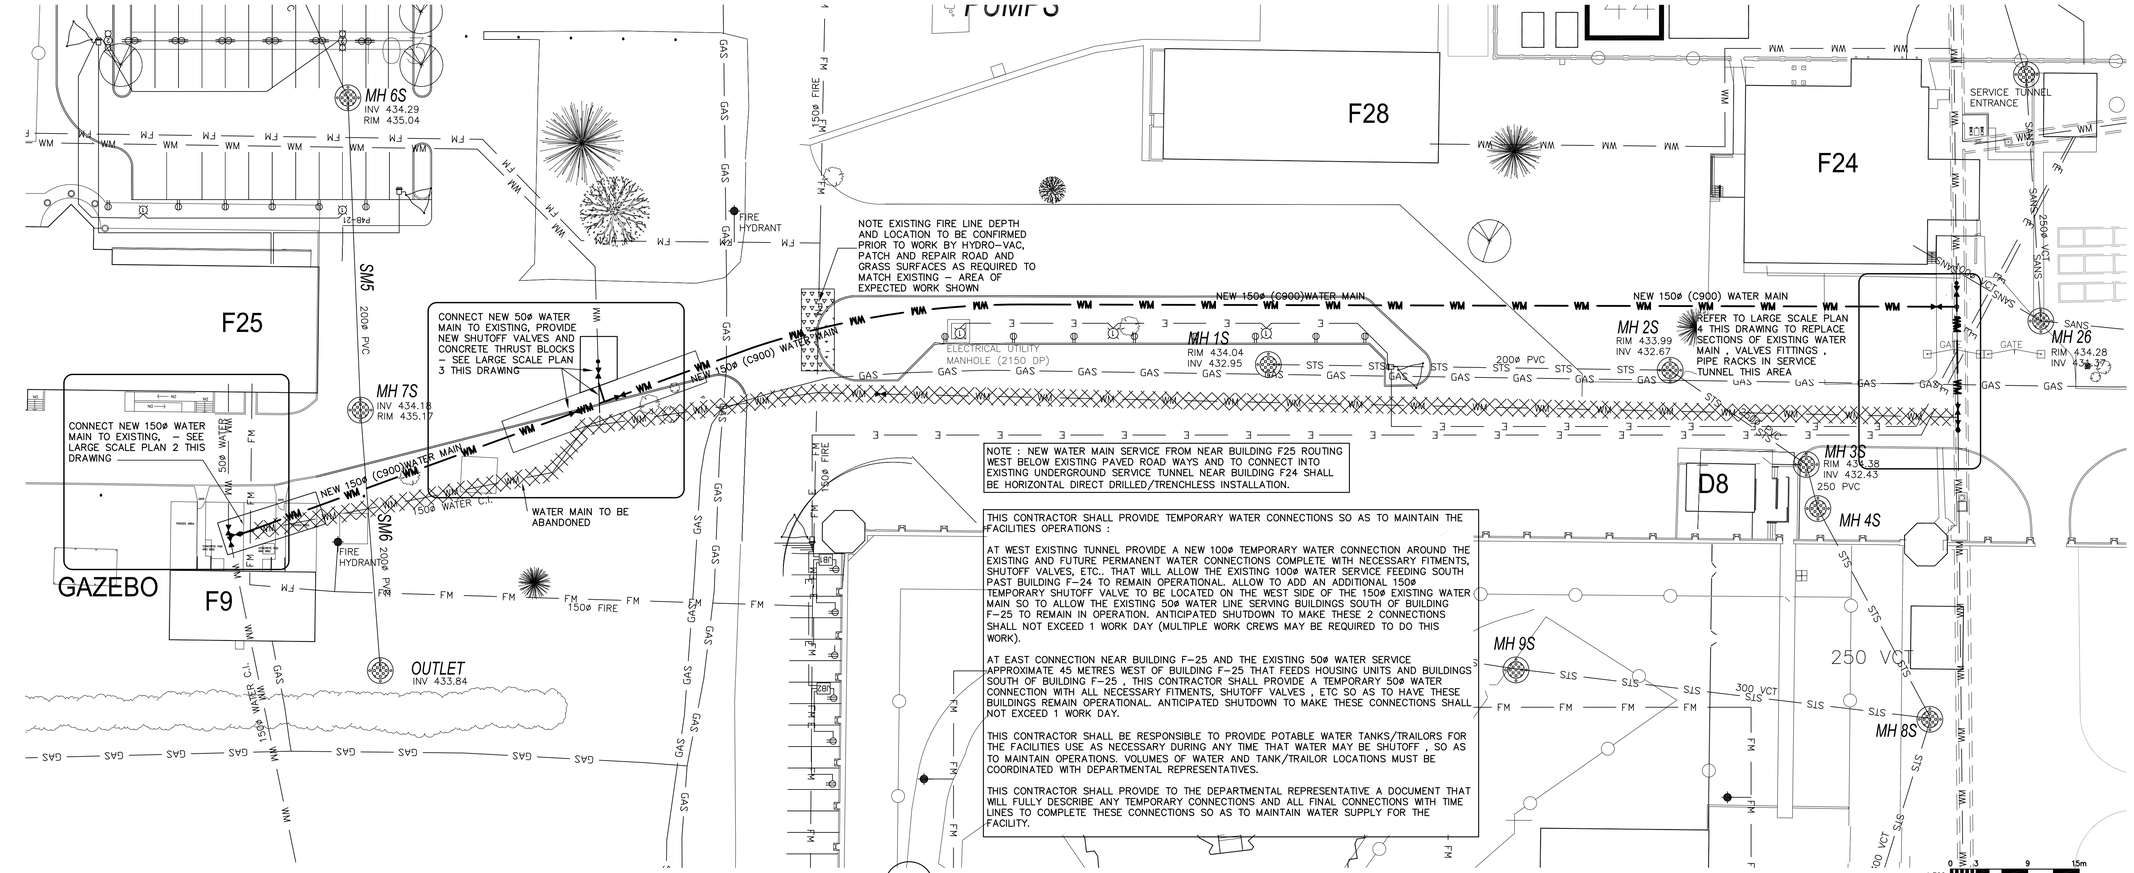

NORTH **1** W-M1 **SITE PLAN** 1:300

0 10 20 30 40 50 60 70 80 90 100mm

PWGSC – B1 – 1000X707

Public Works and Government Services Canada / Travaux publics et Services gouvernementaux Canada

REAL PROPERTY SERVICES
Western Region
SERVICES IMMOBILIERS
Région de l'ouest

Stantec
STANTEC Consulting Ltd.
100 - 75 24th Street East
Saskatoon, SK. S7K 0K3
Tel. 306.667.2500
www.stantec.com

STANTEC JOB NO. 113300840

PROFESSIONAL ENGINEER
T.L. GAUDET
MEMBER 4772
16 12 07
YR. MN. DAY
SASKATCHEWAN

ASSOCIATION OF PROFESSIONAL ENGINEERS OF SASKATCHEWAN
CERTIFICATE OF AUTHORIZATION
Stantec Consulting Ltd.
NUMBER : C969
PERMISSION TO CONSULT HELD BY:
DISCIPLINE | SASK. REG. No. | SIGNATURE
MECH. | 4772
T.L. (TED) GAUDET

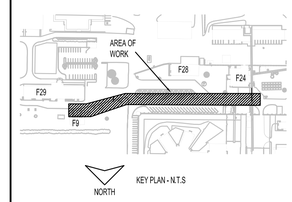

KEY PLAN - N.T.S

DO NOT SCALE DRAWINGS

Revision/ Revision	Description/Description	Date/Date
	ISSUED FOR TENDER	2016.12.07

Client/client

Saskatchewan Public Works and Government Services Canada

100 - 3601 5th Avenue East
Prince Albert, SK. S6W 0A2

Project title/Titre du projet
Saskatchewan Penitentiary
Correctional Service Canada (CSC)
Prince Albert SK.

Water Main F-25 to Tunnels Replacement

Approved by/Approuvé par
TLG

Designed by/Concept par
STANTEC Consulting Ltd.

Drawn by/Dessiné par
JBA, STANTEC Consulting Ltd.

PWGSC Project Manager/Administrateur de Projets TPSGC
LK

PWGSC, Architectural and Engineering Resources Manager/ Responsable Architectural et de Directeur d'ingénierie, TPSGC
AECOM

Client/client
Correctional Service Canada

Drawing title/Titre du dessin
SITE PLAN
NEW WATER MAIN SERVICE

Project No./No. du projet	Sheet/Feuille	Revision no./ La Révision no.
R.084591.001	W-M1 OF 2 / 3	

1:300 0 3 9 15m
1:100 0 1 3 5m

084591-W-M1