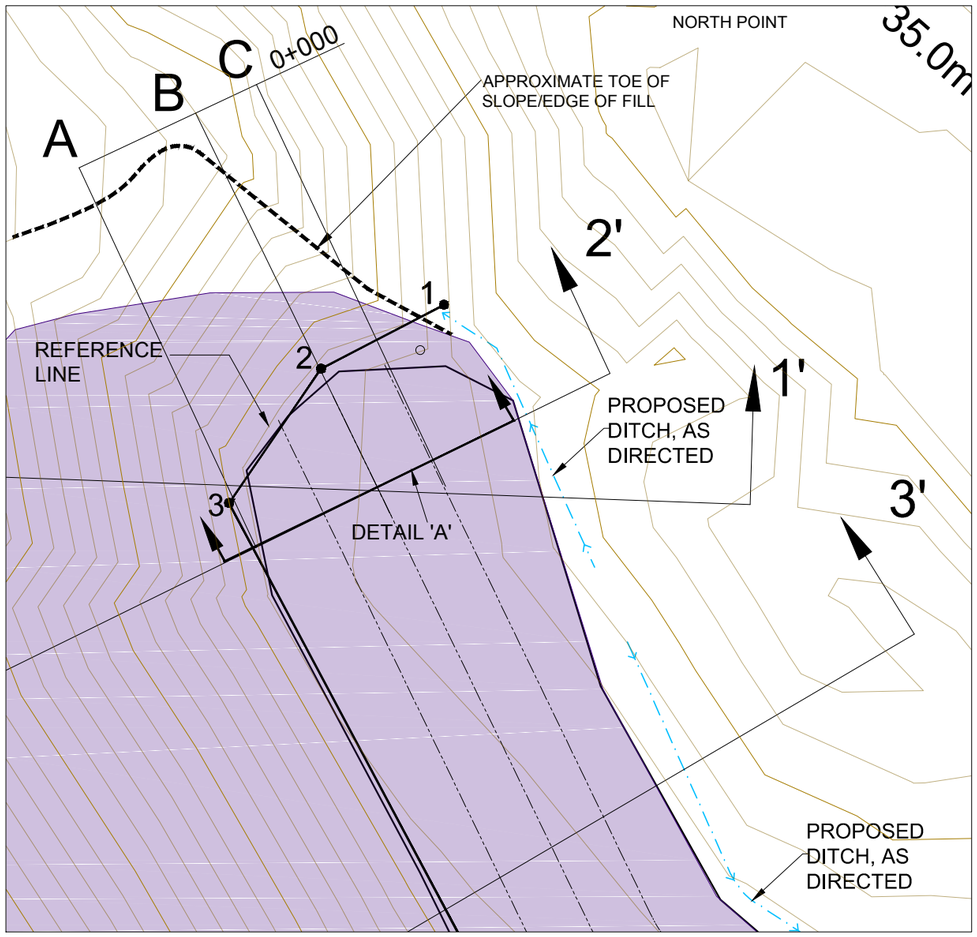

SCALE 1:200 D Size
SCALE 1:400 B Size

10 8 6 4 2 0 metres 10

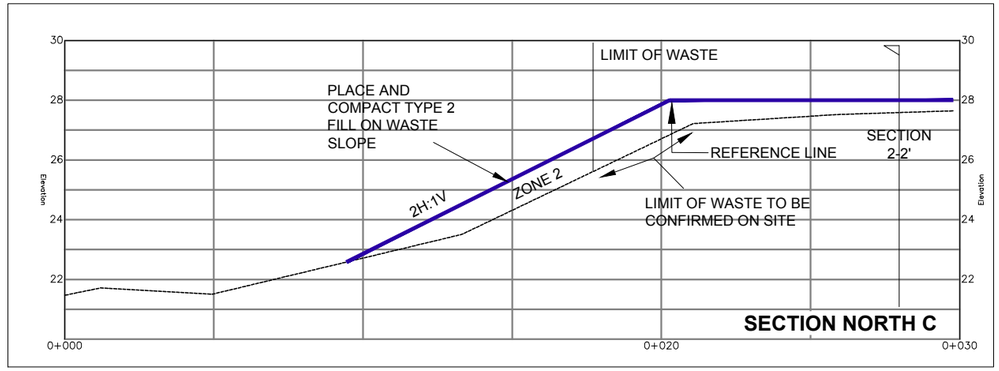

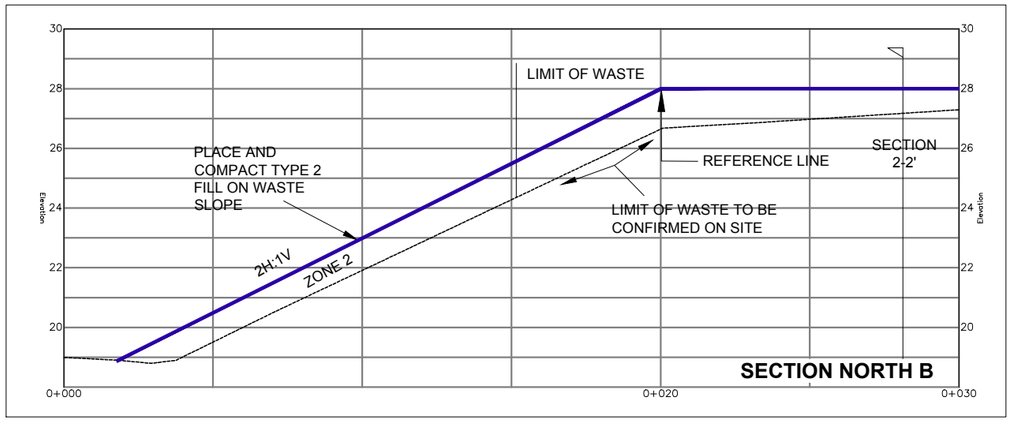

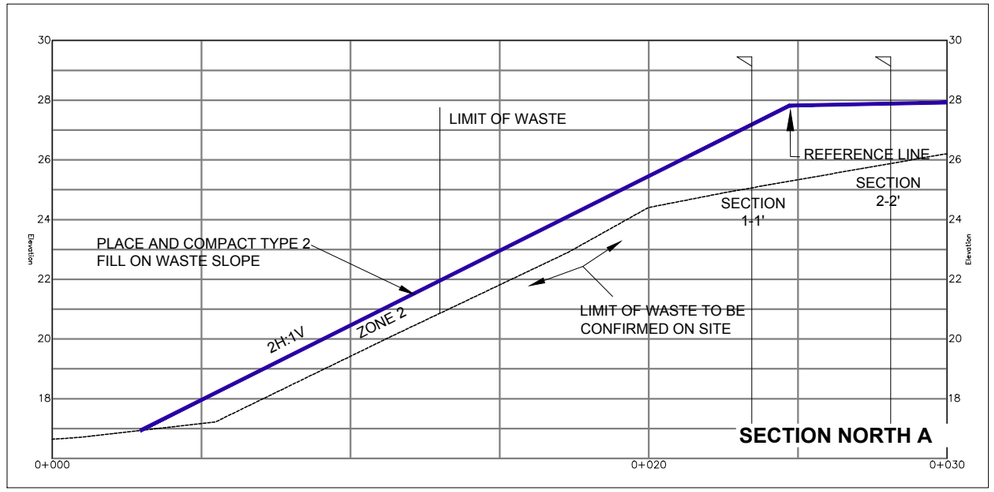

SCALE 1:100 D Size
SCALE 1:200 B Size

5 4 3 2 1 0 metres 5

DETAIL 'A' TOP OF LANDFILL EMBANKMENT

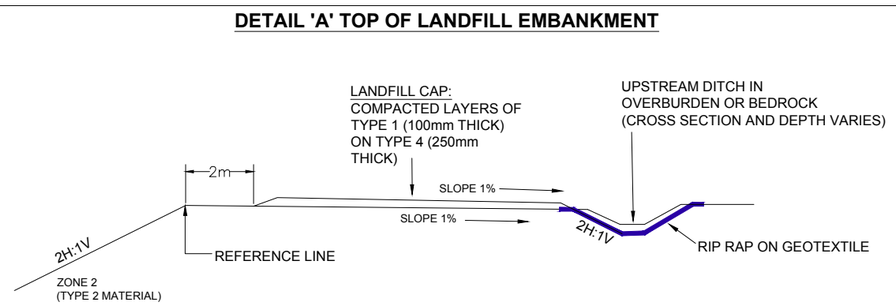

NOT TO SCALE

Public Works and Government Services Canada
Travaux publics et Services gouvernementaux Canada

REAL PROPERTY SERVICES
Western Region
SERVICES IMMOBILIERS
Région de l'ouest

PRELIMINARY
NOT FOR CONSTRUCTION

LEGEND

- EXISTING GROUND SURFACE LEVEL
- PROPOSED SURFACE LEVEL
- EXISTING LIMITS OF LANDFILL WASTE
- PROPOSED ROAD
- PROPOSED SURFACE WATER DITCH
- SETTING OUT POINTS

NOTE:
Sections Scale 1:200
Plan Scale 1:400

Revision	Description	Date
5		
4		
3		
2		
1	Issued For Tender	May 2017
0	Design Completion	April 2017

Client

PWGSC for Transport Canada

Project title

REMEDIATION AT FORMER METAL DUMP AND COMMUNITY LANDFILL AT IQALUIT, NUNAVUT

Drawn by: **PAF**
Designed by: **GFP**
Approved by: **SL/CG**
PWGSC Project Manager: **Michael Brownlee**

Drawing title

DETAILS NORTH END LANDFILL EMBANKMENT PLAN AND SECTIONS

Project no.	Sheet	Revision
R.083118	C08	0