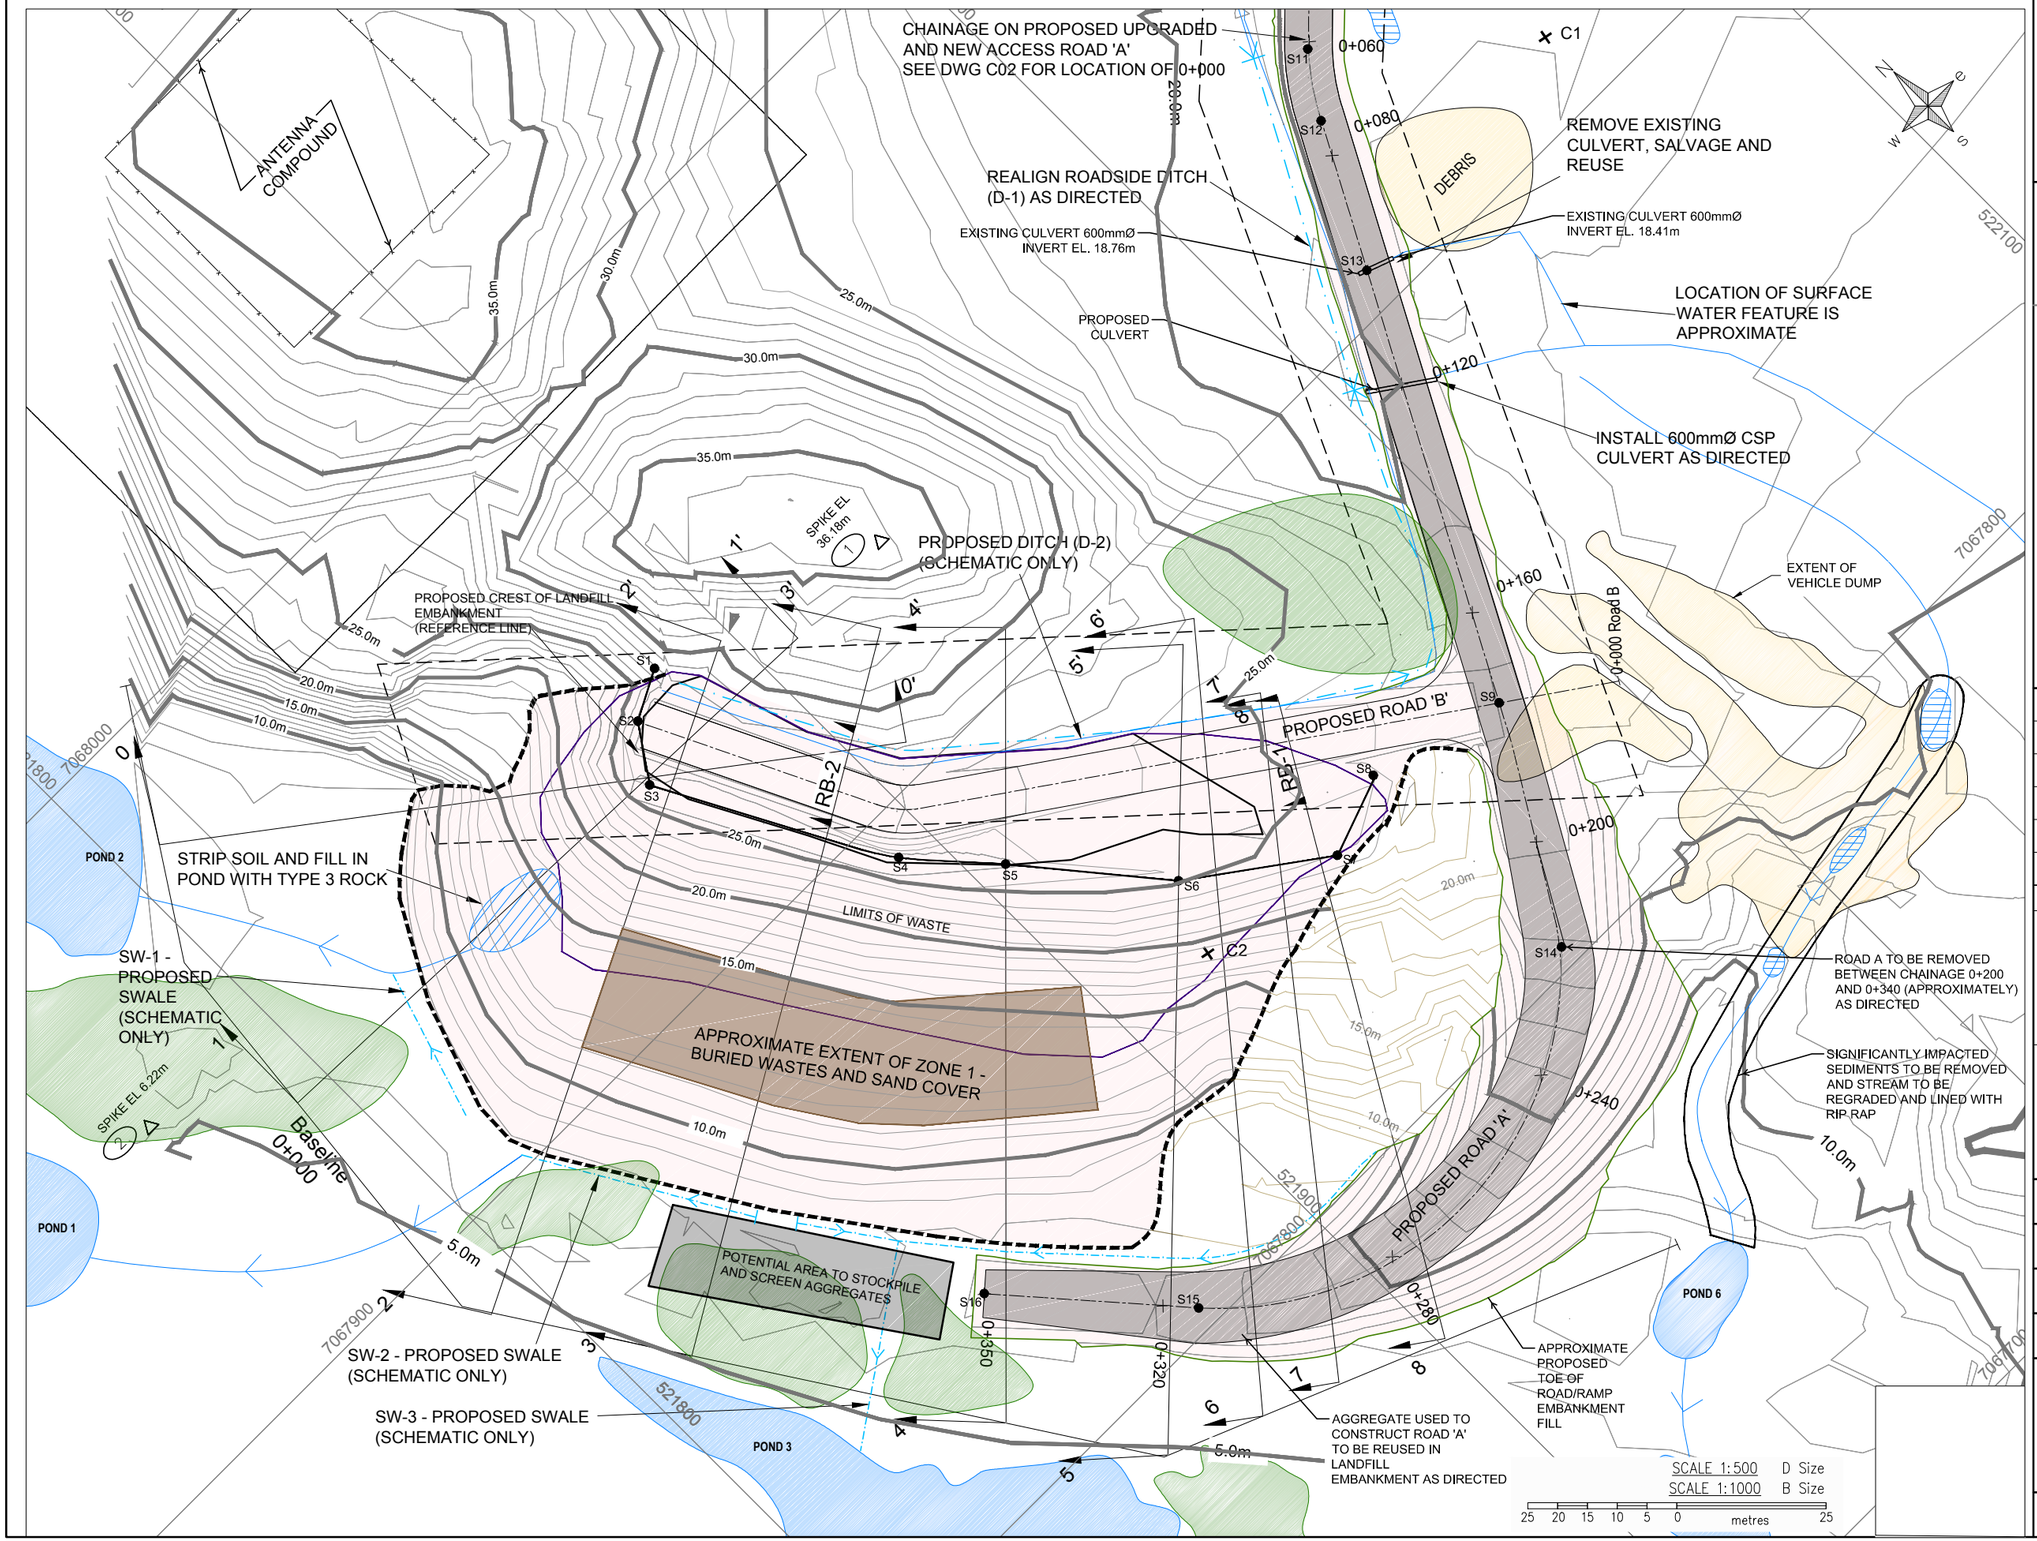

Public Works and Government Services Canada
Travaux publics et Services gouvernementaux Canada

REAL PROPERTY SERVICES
Western Region
SERVICES IMMOBILIERS
Région de l'ouest

PRELIMINARY
NOT FOR CONSTRUCTION

- AREA OF PROPOSED WORK
- FENCE
- EXTENT OF EXPOSED LANDFILL
- EDGE OF EXISTING ROAD
- ROAD ALLOWANCE
- PROPOSED ROAD - EDGE
- PROPOSED ROAD - CENTRELINE
- TOE/EDGE OF PROPOSED LANDFILL EMBANKMENT
- EXISTING GROUND SURFACE CONTOUR
- PROPOSED DITCHES/SWALES
- EXISTING DITCHES
- ROCK OUTCROP
- LIMITS OF EXISTING WASTE
- SURFACE WATER POOL
- AREA OF DEBRIS/STAINING TO BE CLEANED UP AND CAPPED
- SETTING OUT POINT (S1)

Revision	Description	Date
5		
4		
3		
2		
1	Issued for Tender	May 2017
0	Design Completion	April 2017

Client
PWGSC for Transport Canada

Project title
REMEDIATION AT FORMER METAL DUMP AND COMMUNITY LANDFILL AT IQALUIT, NUNAVUT

Drawn by **PAF**

Designed by **GFP**

Approved by **SL/CG**

PWGSC Project Manager **Michael Brownlee**

Drawing title
PROPOSED LANDFILL EMBANKMENT AND ROAD EMBANKMENT CONTOURS

Project no.	Sheet	Revision
R.083118	C04	0

PWGSC – ANSI B–L1 – 11X17

A000