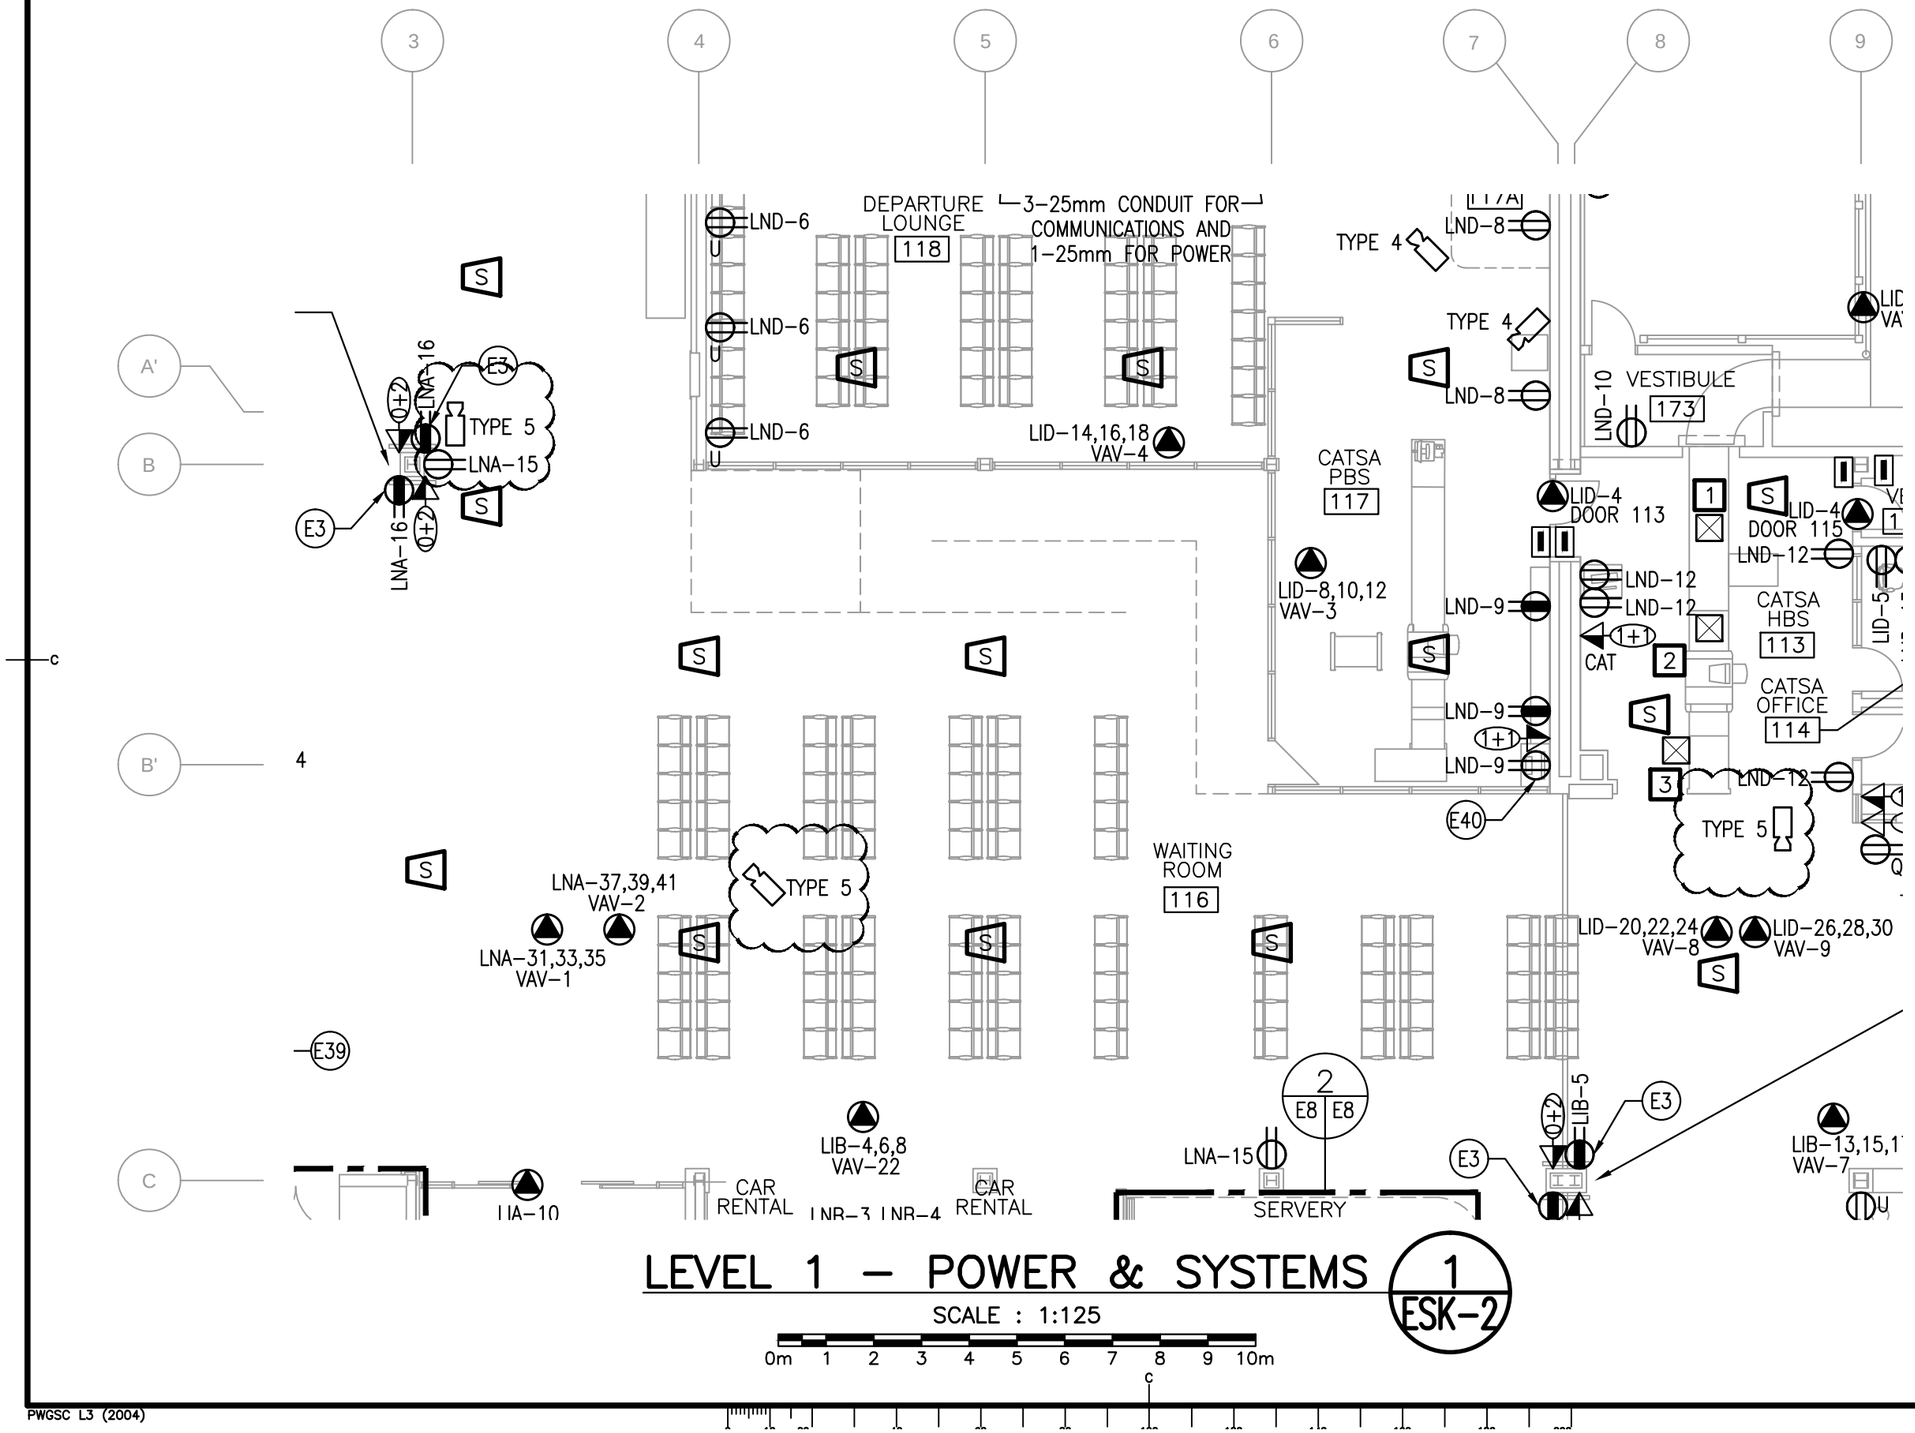

LEVEL 1 – POWER & SYSTEMS 1 ESK-2

SCALE : 1:125

0m 1 2 3 4 5 6 7 8 9 10m

PWGSC L3 (2004)

Public Works and Government Services Canada | Travaux Publics et Services gouvernementaux Canada

APPROX. NORTH

revisions		date
ESK	RELABELLED SECURITY CAMERAS TO TYPE 5	JUN 27 2017

project / projet

WABUSH ATB RENOVATIONS

WABUSH AIRPORT WABUSH, NL

drawing / dessin

LEVEL 1 – POWER & SYSTEMS

designed	C.MACINTYRE	conçu
date	JUNE 2017	
drawn	M.KAMPHUIS	dessiné
date	JUNE 2017	
approved	C.MACINTYRE	approuvé
date	JUNE 2017	

Tender / Soumission

PWGSC Project Manager / Administrateur de projets TPSGC

project number / no. du projet: **R.076412.001**

drawing no. / no. du dessin: **ESK-2**

E-DRM/GDD-E: 540135