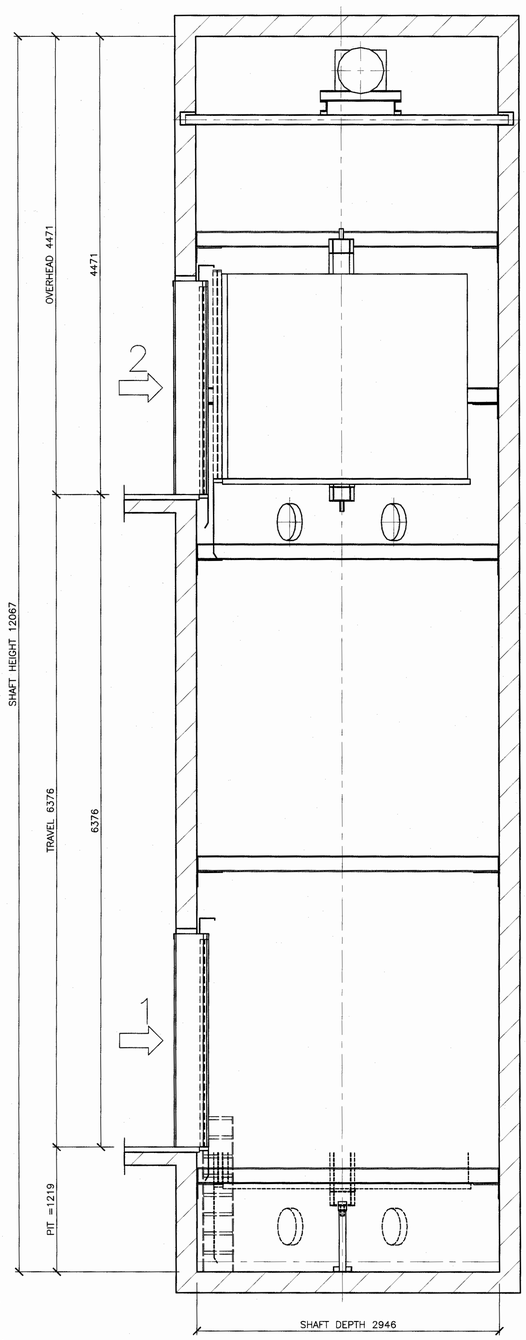

A VERTICAL SECTION

SCALE: 1:25

0mm 500mm 1000mm 1500mm 2000mm 2500mm

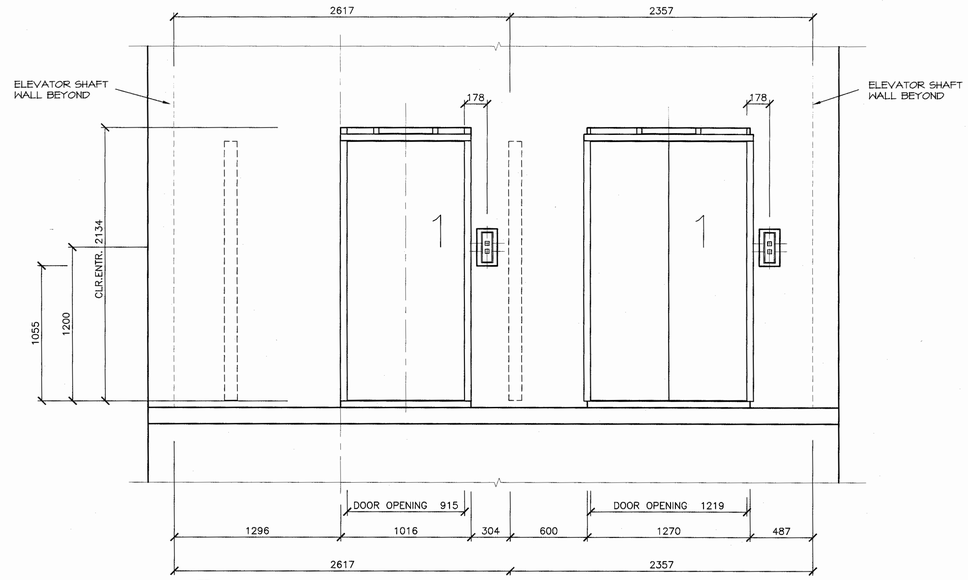

B ENTRANCE ELEVATION

SCALE : 1:20

0mm 500mm 1000mm 1500mm 2000mm 2500mm

LEGEND:

PLD = PLATFORM DEPTH
DBG = DISTANCE BETWEEN GUIDES

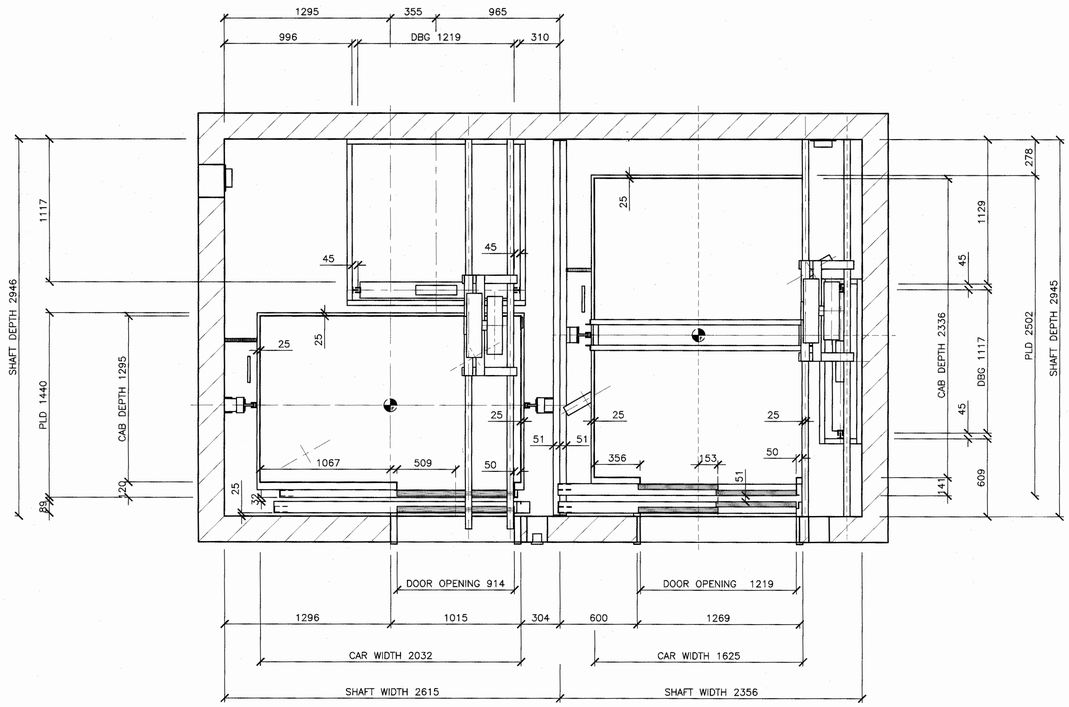

C ELEVATOR PLAN

SCALE : 1:20

0mm 500mm 1000mm 1500mm 2000mm 2500mm

Public Works and Government Services Canada / Travaux Publics et Services gouvernementaux Canada

ELEVATOR LOCATION

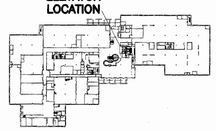

FIRST FLOOR–ELEVATOR LOCATION

CONCEPT ONLY

CONCEPT DRAWINGS TO ASSIST IN CONTRACTOR PRICING. NOT TO BE USED FOR ORDERING MATERIALS OR FOR CONSTRUCTION. CONTRACTOR TO VERIFY ALL DATA TO EXISTING SITE CONDITIONS

THE ASSOCIATION OF PROFESSIONAL ENGINEERS OF THE PROVINCE OF PRINCE EDWARD ISLAND
VALID FOR THE YEAR 2017
Andrew MacGregor
No. 1845
11 April 2017
DATE
LICENSED PROFESSIONAL ENGINEER
PROVINCE OF PRINCE EDWARD ISLAND

revisions		date
0	ISSUED FOR TENDER	APRIL 2017

project / projet
JOSEPH GHIZ BUILDING ELEVATOR MODENRIZATION SUMMERSIDE, PEI

drawing / dessin
PLAN, SECTION ELEVATION

designed / conçu
date MARCH 2013

drawn / dessiné
date MARCH 2013

approved / approuvé
date FEBRUARY 2017

Tender / Soumission
PWGSC Project Manager / Administrateur de projets TPSGC

project number / no. du projet
R.086477.001

drawing no. / no. du dessin
A–1 OF 1

PWGSC B1 (2004)

E–DRM/GDD–E: 552105