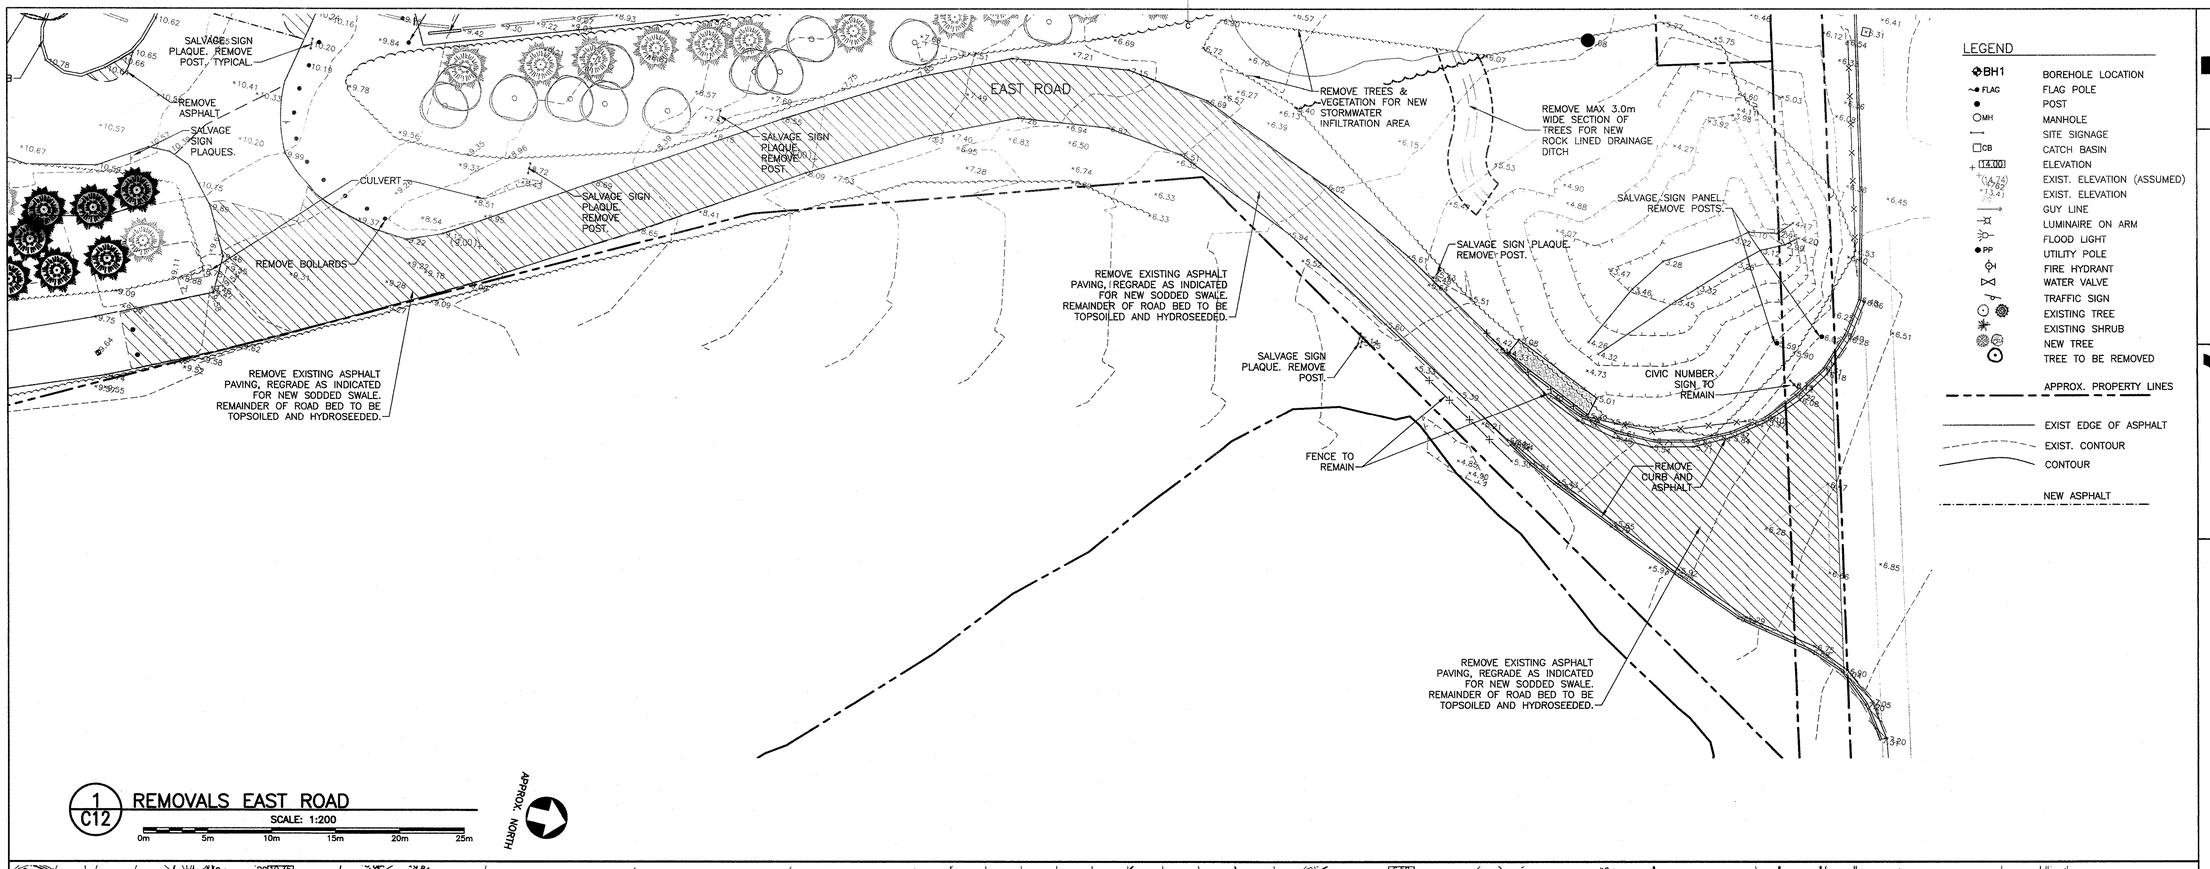

1 / C12 REMOVALS EAST ROAD

SCALE: 1:200

0m 5m 10m 15m 20m 25m

LEGEND

- BH1 BOREHOLE LOCATION
- FLAG FLAG POLE
- POST
- MH MANHOLE
- SITE SIGNAGE
- CB CATCH BASIN
- 14.00 ELEVATION
- (14.74) EXIST. ELEVATION (ASSUMED)
- 13.41 EXIST. ELEVATION
- GUY LINE
- LUMINAIRE ON ARM
- FLOOD LIGHT
- PP UTILITY POLE
- FIRE HYDRANT
- WATER VALVE
- TRAFFIC SIGN
- EXISTING TREE
- EXISTING SHRUB
- NEW TREE
- TREE TO BE REMOVED
- APPROX. PROPERTY LINES
- EXIST EDGE OF ASPHALT
- EXIST. CONTOUR
- CONTOUR
- NEW ASPHALT

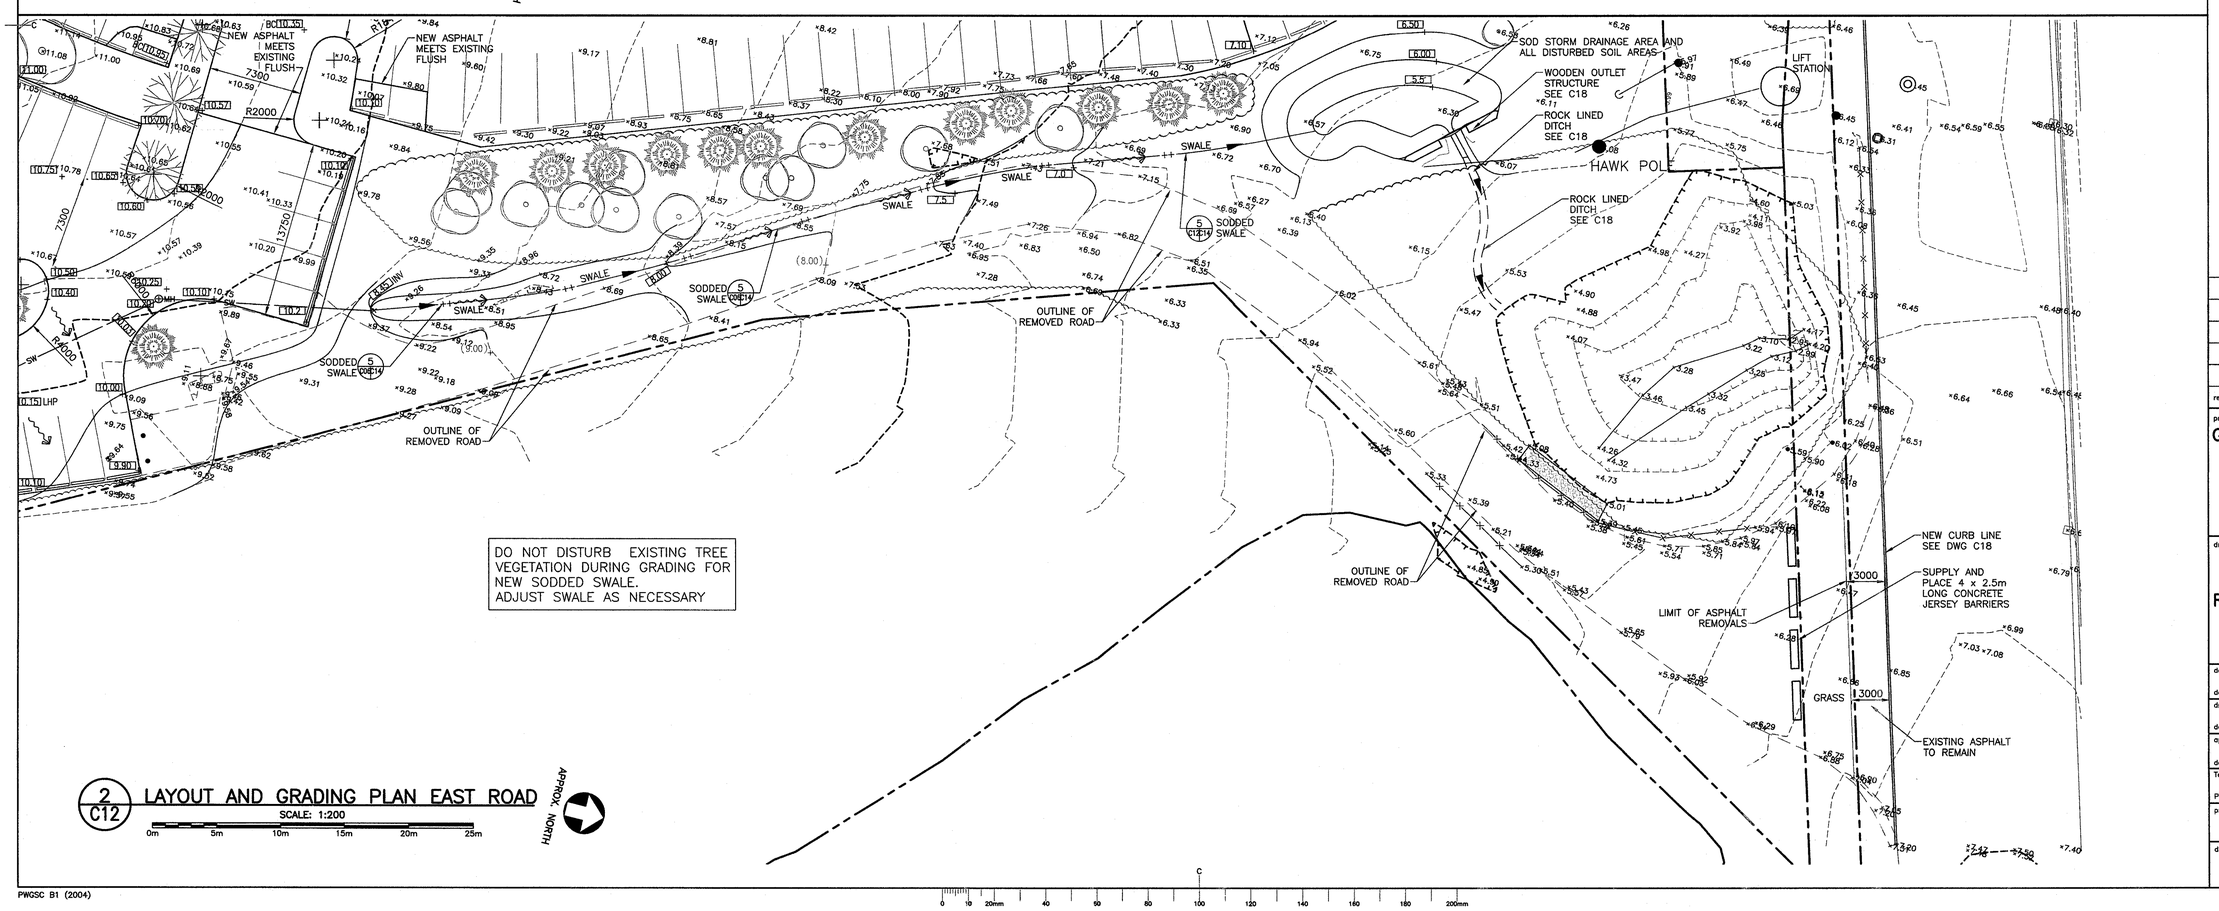

DO NOT DISTURB EXISTING TREE VEGETATION DURING GRADING FOR NEW SODDED SWALE.
ADJUST SWALE AS NECESSARY

2 / C12 LAYOUT AND GRADING PLAN EAST ROAD

SCALE: 1:200

0m 5m 10m 15m 20m 25m

Public Works and Government Services Canada / Travaux Publics et Services gouvernementaux Canada

root ARCHITECTURE
15 Victoria Road
Dartmouth, NS
B2Y 2V5
902-407-6660
www.rootarchitecture.ca

Vollick McKee Petersmann & Associates Limited
LANDSCAPE ARCHITECTURE
SITE PLANNING PROJECT MANAGEMENT
3006 Oxford Street
Suite 203
Halifax, Nova Scotia
Canada B3L 2W5
Tel: 902 422 6514
Fax: 902 425 0402
info@vollickmckee.com
www.vollickmckee.com

Association des architectes-paysagistes des provinces atlantiques
Atlantic provinces association of landscape architects
SEPT. 15/17
CARY VOLLICK

revisions		date
5	ISSUED FOR TENDER	9.15 2017
4	RS4 100% SUBMISSION	9.1 2017
2	RS4 SUBMISSION 66%	5.31 2017
1	RS4 SUBMISSION 33%	4.30 2017
0	RS3 SUBMISSION	3.31 2017

project / projet
GREEN GABLES–PHASE 2
NEW VISITOR CENTRE

QUEENS CO., PEI

drawing / dessin
CIVIL/LANDSCAPING
EAST ENTRANCE ROAD
REMOVALS, GRADING AND AND LAYOUT PLANS

designed / conçu: CCV
date: SEP–2017
drawn / dessiné: CCV/KMS
date: SEP–2017
approved / approuvé
date
Tender / Soumission
PWGSC Project Manager / Administrateur de projets TPSGC
project number / no. du projet: R.081199.001
drawing no. / no. du dessin: C12 of 20

PWGSC B1 (2004)

E-DRM/GDD-E: 551163