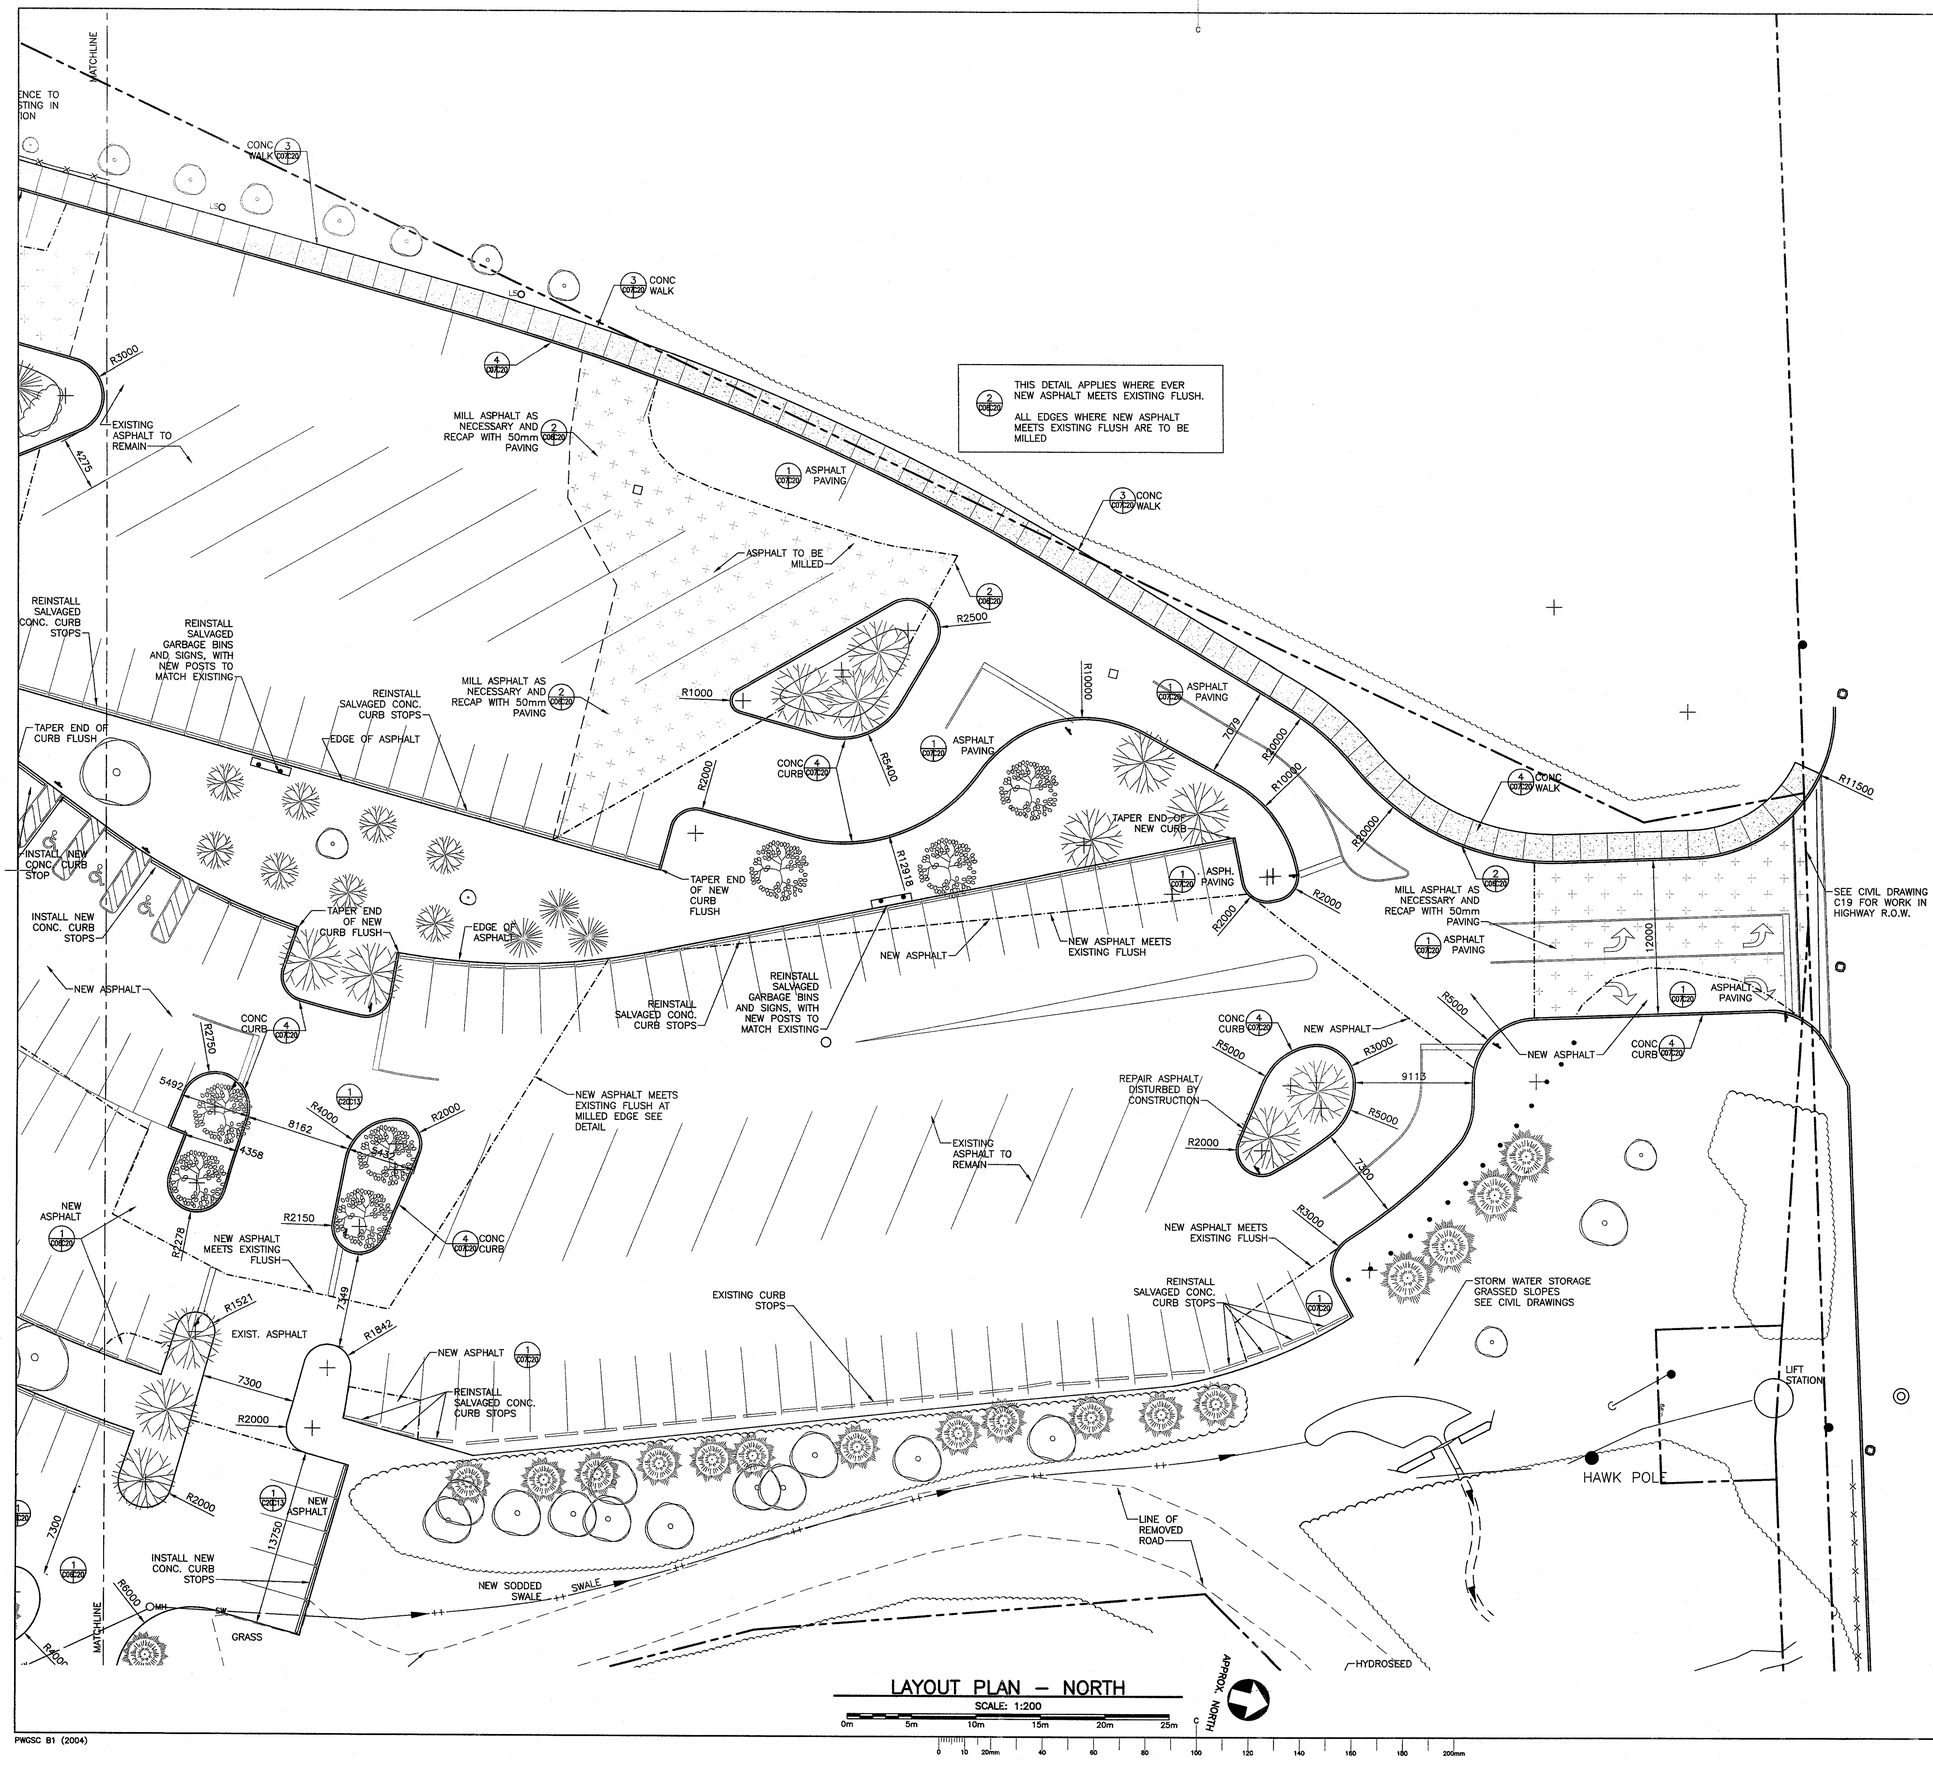

LAYOUT PLAN – NORTH

SCALE: 1:200

0m 5m 10m 15m 20m 25m

0 10 20mm 40 60 80 100 120 140 160 180 200mm

PWGSC B1 (2004)

BH1 BOREHOLE LOCATION
FLAG FLAG POLE
POST
MH MANHOLE
SITE SIGNAGE
CB CATCH BASIN
14.00 ELEVATION
(4.74) EXIST. ELEVATION (ASSUMED)
*13.41 EXIST. ELEVATION
GUY LINE
LUMINAIRE ON ARM
FLOOD LIGHT
PP UTILITY POLE
FIRE HYDRANT
WATER VALVE
TRAFFIC SIGN
EXISTING TREE
EXISTING SHRUB
NEW TREE
TREE TO BE REMOVED
APPROX. PROPERTY LINES
NEW ASPHALT
NEW SWALE
MATCH LINE
DETECTABLE WARNING PLATE
SIGN IDENTIFIER

Public Works and Government Services Canada / Travaux Publics et Services gouvernementaux Canada

root ARCHITECTURE
15 Victoria Road
Dartmouth, NS
B2Y 2V5
902-407-6660
www.rootarchitecture.ca

Vollick McKee Petersmann & ASSOCIATES LIMITED
LANDSCAPE ARCHITECTURE
SITE PLANNING PROJECT MANAGEMENT
3006 Oxford Street
Suite 203
Halifax, Nova Scotia
Canada B3L 2W5
Tel: 902 422 6514
Fax: 902 425 0402
info@vollickmckee.com
www.vollickmckee.com

Association des ensembles-paysagistes professionnels du Canada / Canadian Society of Landscape Architects
C. Vollick SEP. 15/17
CARY VOLLICK

revisions		date
5	ISSUED FOR TENDER	9.15 2017
4	RS4 100% SUBMISSION	9.1 2017
3	RS4 SUBMISSION 99%	6.30 2017
2	RS4 SUBMISSION 66%	5.31 2017
1	RS4 SUBMISSION 33%	4.30 2017
0	RS3 SUBMISSION	3.31 2017

project / projet
GREEN GABLES–PHASE 2
NEW VISITOR CENTRE

QUEENS CO., PEI

drawing / dessin
CIVIL/LANDSCAPING LAYOUT PLAN NORTH

designed CCV / conçu
date SEP–2017
drawn CCV/KMS / dessiné
date SEP–2017
approved / approuvé
date
Tender / Soumission
PWGSC Project Manager / Administrateur de projets TPSGC
project number / no. du projet
R.081199.001
drawing no. / no. du dessin
C07 OF 20

E-DRM/GDD-E: 551163