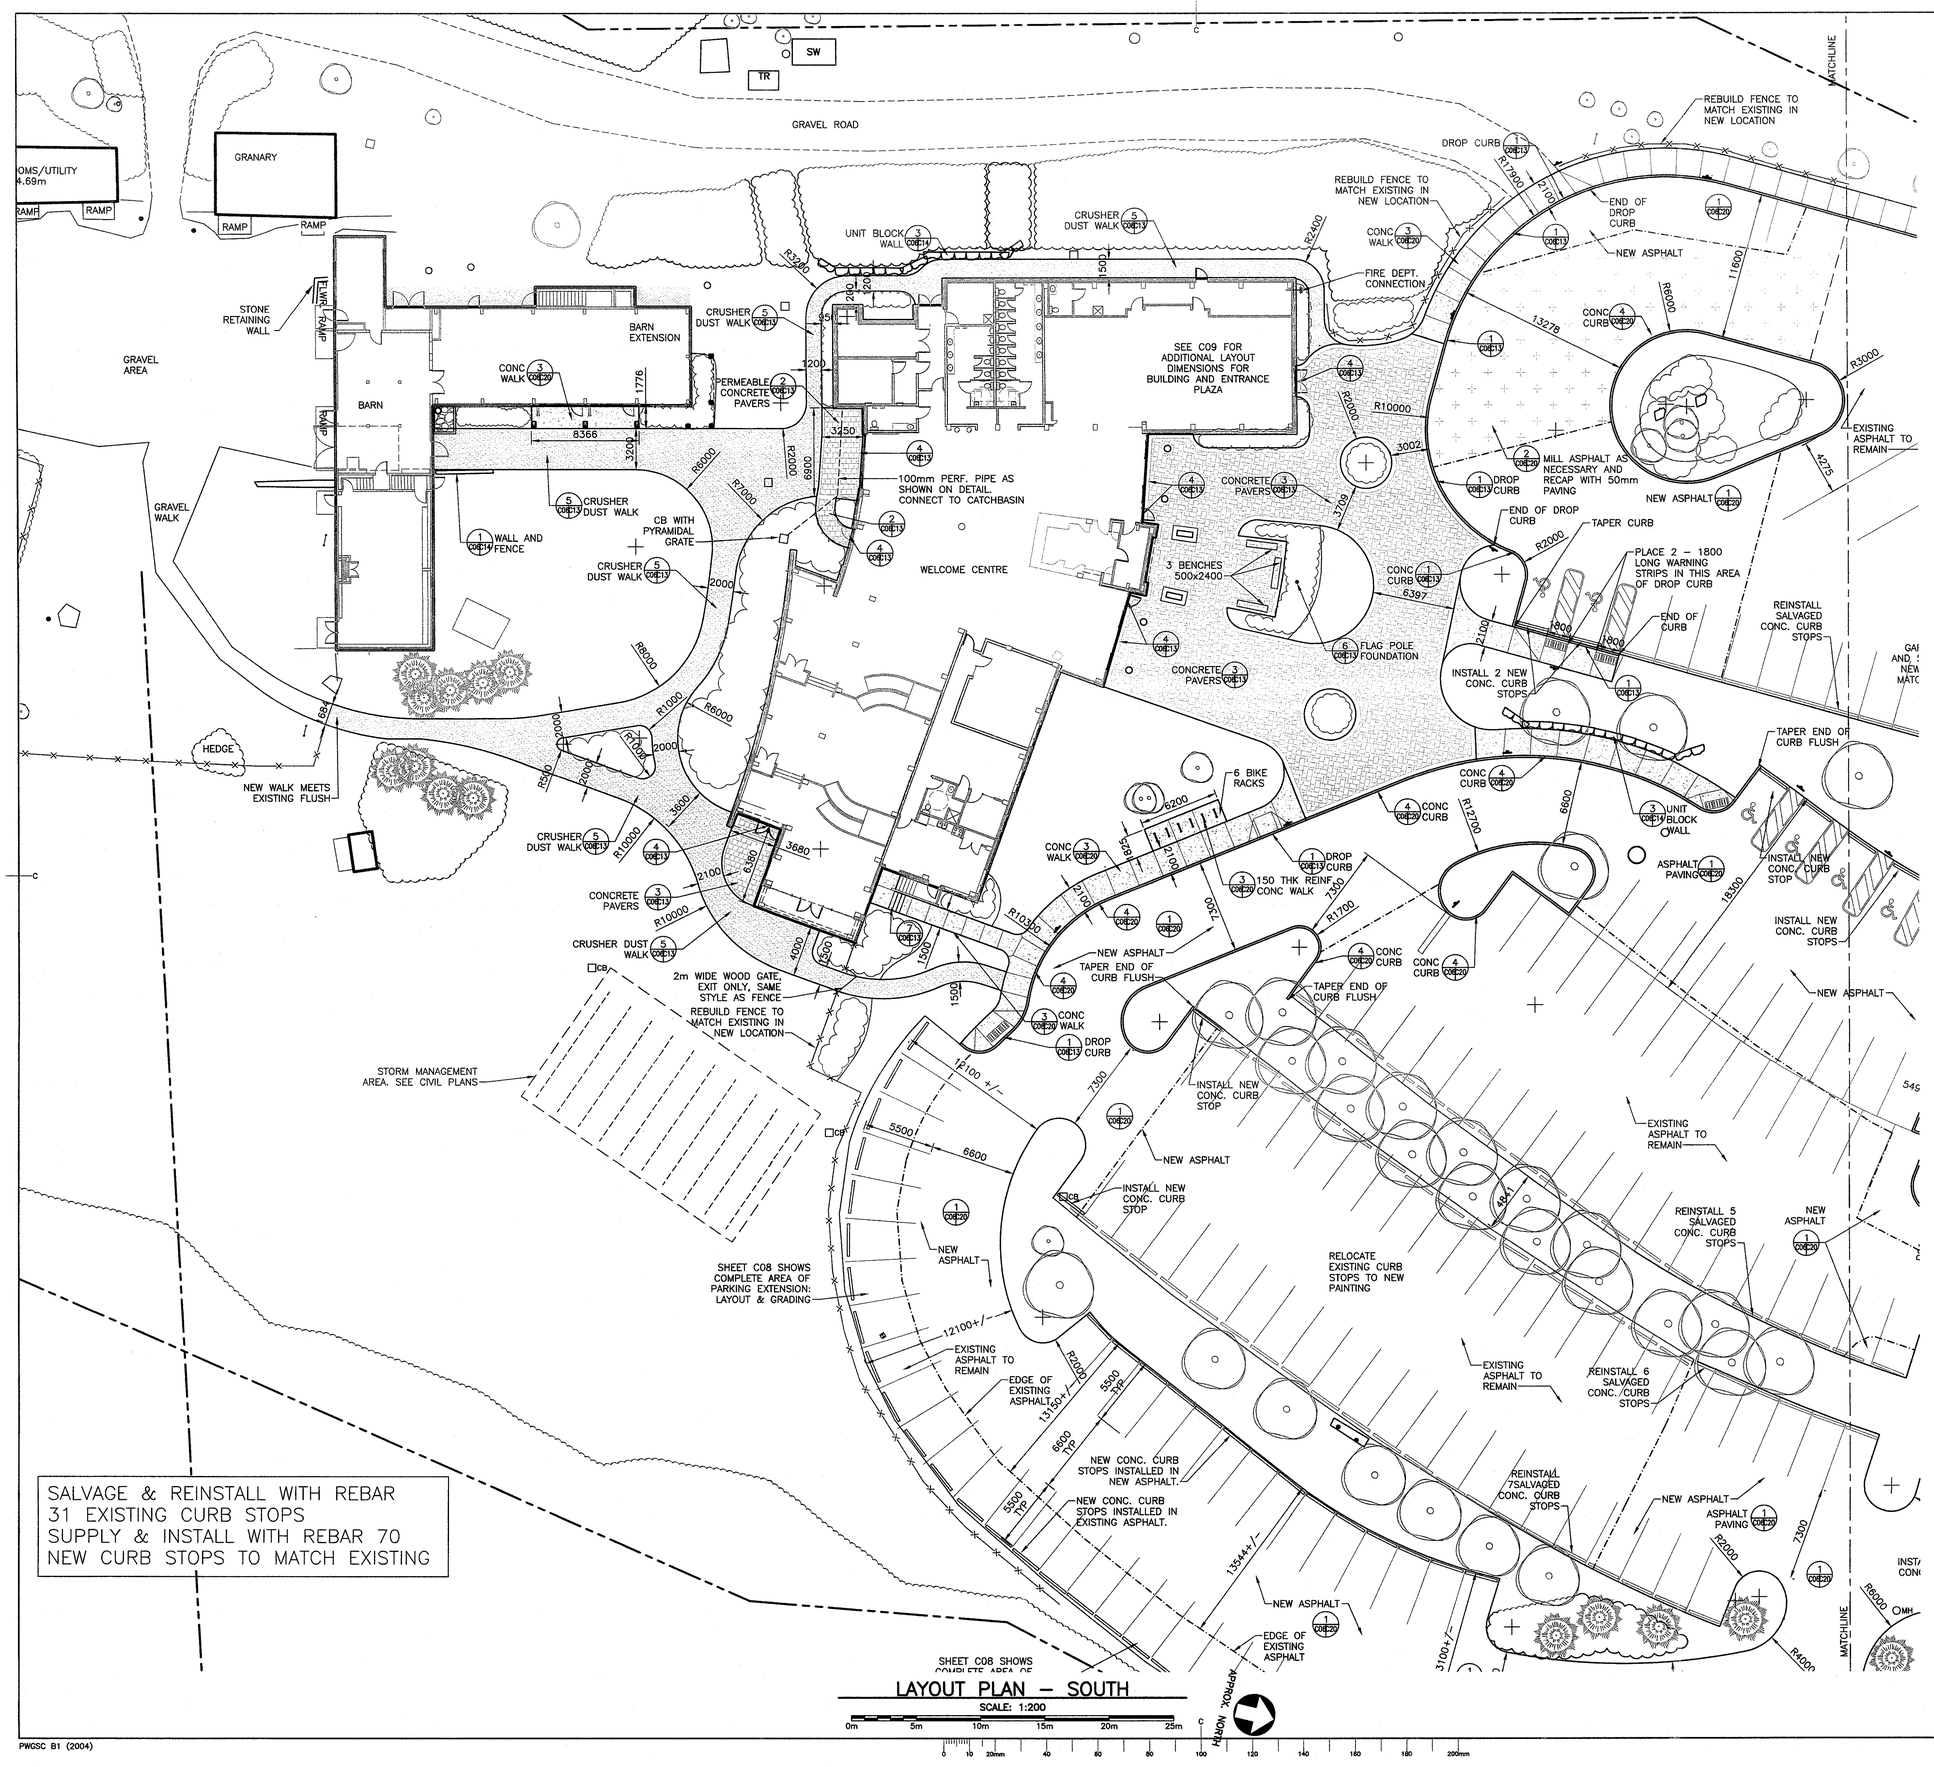

SALVAGE & REINSTALL WITH REBAR
31 EXISTING CURB STOPS
SUPPLY & INSTALL WITH REBAR 70
NEW CURB STOPS TO MATCH EXISTING

LAYOUT PLAN – SOUTH

SCALE: 1:200

0m 5m 10m 15m 20m 25m

PWGSC B1 (2004)

Public Works and Government Services Canada / Travaux Publics et Services gouvernementaux Canada

root ARCHITECTURE
15 Victoria Road
Dartmouth, NS
B2Y 2V5
902-407-6660
www.rootarchitecture.ca

Vollick McKee Petersmann & ASSOCIATES LIMITED
LANDSCAPE ARCHITECTURE
SITE PLANNING PROJECT MANAGEMENT
3006 Oxford Street, Suite 203, Halifax, Nova Scotia, Canada B3L 2W5
Tel: 902 422 6514
Fax: 902 425 0402
info@vollickmckee.com
www.vollickmckee.com

Association des architectes-paysagistes professionnels / Professional Association of Landscape Architects
SEPT. 15/17
CARY VOLLICK

revisions		date
5	ISSUED FOR TENDER	9.15 2017
4	RS4 100% SUBMISSION	9.1 2017
3	RS4 SUBMISSION 99%	8.30 2017
2	RS4 SUBMISSION 66%	5.31 2017
1	RS4 SUBMISSION 33%	4.30 2017
0	RS3 SUBMISSION	3.31 2017

project / projet
GREEN GABLES–PHASE 2 NEW VISITOR CENTRE

QUEENS CO., PEI

drawing / dessin
CIVIL/LANDSCAPING LAYOUT PLAN SOUTH

designed CCV / conçu
date SEP–2017
drawn CCV/KMS / dessiné
date SEP–2017
approved / approuvé
date
Tender / Soumission
PWGSC Project Manager / Administrateur de projets TPSGC
project number / no. du projet
R.081199.001
drawing no. / no. du dessin
C06 OF 20

E-DRM/GDD-E: 551163