REPLACEMENT DAM
BOBS LAKE

BOLINGBROKE - ONTARIO

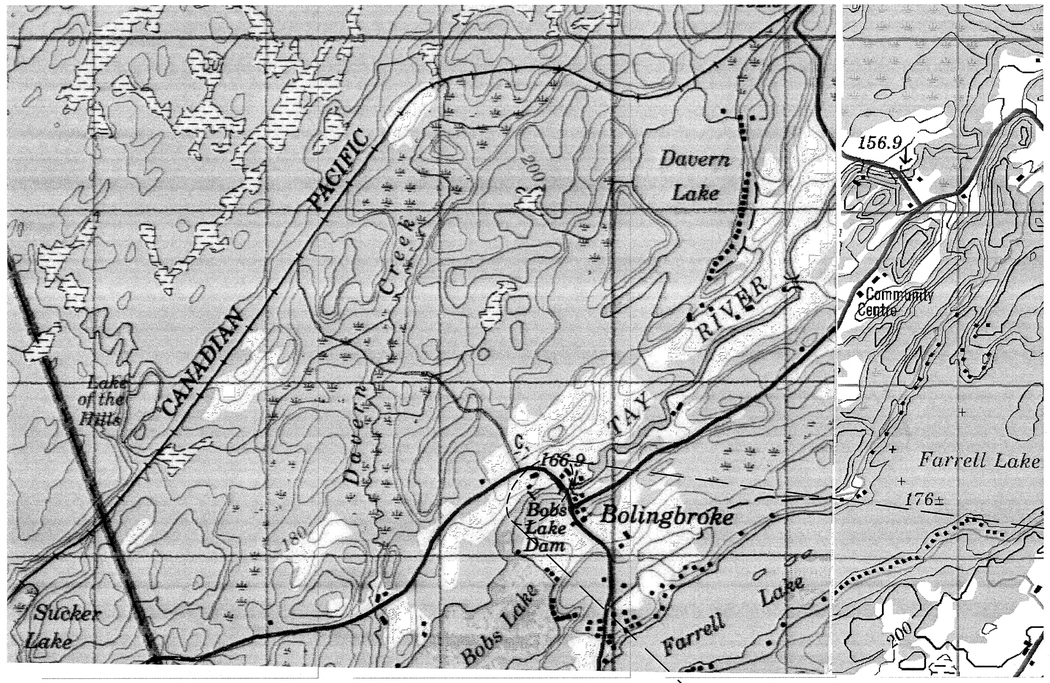

KILOMETER 1 0 1 2 KILOMETERS

SCALE 1:12 500

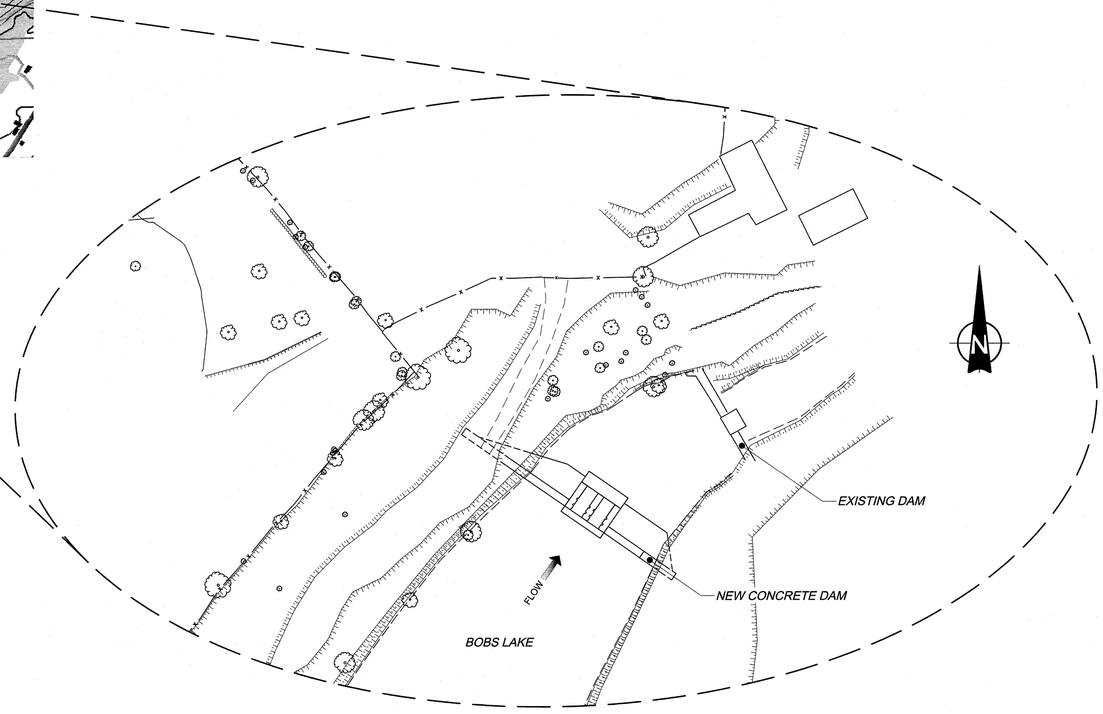

DRAWING No	TITLE
A000492B-CV-001-01	LOCATION MAP LIST OF DRAWINGS
A000492B-CV-002-01	GENERAL ARRANGEMENT PLAN AND ACCESS ROAD
A000492B-CV-002-02	ACCESS ROAD TO CONSTRUCTION SITE AND ROCK PROFILES - SECTIONS
A000492B-CV-002-03	CULVERT PIPE AND GUARDRAIL SECTIONS AND DETAILS
A000492B-CV-002-04	LEASE AREAS PLAN
A000492B-CV-003-01	EXISTING SITE PLAN DEMOLITION
A000492B-CV-004-01	COFFERDAM STAGING PLAN
A000492B-CV-005-01	DAM CONSTRUCTION PLAN SECTIONS AND DETAILS
A000492B-CV-005-02	SLUICEWAY CONSTRUCTION PLAN SECTIONS AND DETAILS
A000492B-CV-005-03	FOUNDATION TREATMENT PLAN SECTIONS AND DETAILS
A000492B-CV-006-01	GAIN COVER PLAN, SECTIONS AND DETAILS
A000492B-CV-006-02	WINCH FRAME AND STOP LOG RAIL SECTIONS AND DETAILS
A000492B-CV-007-01	GUARDRAIL PLAN ELEVATIONS AND DETAILS
A000492B-CV-008-01	STANDARD PUBLIC STYLE GUARDRAIL FABRICATION DETAILS
A000492B-CV-009-01	SAFETY SIGNAGE AND BOOM ANCHORAGE - DETAILS
A000492B-CV-010-01	STREAM BED ENVIRONMENTAL REHABILITATION PLAN
A000492B-CV-010-02	STREAM BED ENVIRONMENTAL REHABILITATION LONGITUDINAL AND CROSS SECTIONS
A000492B-CV-010-03	STREAM BED ENVIRONMENTAL REHABILITATION DAM DEMOLITION AND RIPARIAN PLANTATION

Dam Safety Signs Templates
(For Reference Only)

A8 - EN Tailrace Danger Sign

A8 - FR Tailrace Danger Sign

B1 - Open Dam Danger Sign

G3 - Type 1 Address Sign

G5 - Life Ring Sign

G9 - Strong Currents Sign

Existing Bobs Lake Dam Drawings and Pictures
(For Reference Only)

Ref-1_Bobs Lake Dam Soundings 1983 RCBL 831

Ref-2_Bobs Lake Dam Plan of Existing Dam 1983 RCBL 832

Ref-3_Bobs Lake Dam Deck Details 1983 RCBL 833

Ref-4_Bobs Lake Dam Repairs 1985 Drill Hole Layout

Ref-5_Bobs Lake Dam Repairs 1985 Typical Details

Ref-6_Existing Bobs Lake Dam_Pictures

0 25 m

SCALE 1:500

No.	NOTES
1	SEE DRAWING CV-002-01 FOR GENERAL NOTES, LEGEND AND ABBREVIATIONS.

no	date	issues and/or modifications	by
5	2018-02-22	ISSUED FOR TENDER	J.K.
4	2017-03-21	ISSUED FOR REVIEW	J.K.
3	2017-02-23	ISSUED FOR REVIEW	J.K.
2	2016-11-04	ISSUED FOR REVIEW	J.K.
1	2016-08-02	PRELIMINARY DESIGN - 66% STAGE	J.K.
0	2016-06-02	PRELIMINARY	J.K.

Parks Canada Parcs Canada

Canada

CIMA

600-3400 du Souvenir Blvd
Laval QC H7V 3Z2
Phone: 514 337-2462
Fax: 450 682-1013
www.cima.ca

ISO 9001

seals

LICENSED PROFESSIONAL ENGINEER
J. KONCZYNSKI
100183465
PROVINCE OF ONTARIO
2018-02-22

project
BOBS LAKE DAM REPLACEMENT
BOLINGBROKE - ONTARIO

title
LOCATION MAP
LIST OF DRAWINGS

drawn	H. OTMANI	scale	1:500
checked	J. CARON	date	2015-07-28
designed	Y. BERTON	reference	
approved	J. KONCZYNSKI		

client	project	drawing no			revision
A0138	A000492B	CV	001	01	5

2018-02-21
H:\A000492B-bobs lake\Conception\400-PLANS\A000492B-CV-001-01.dwg

(11-04) A0 1189 x 841 mm