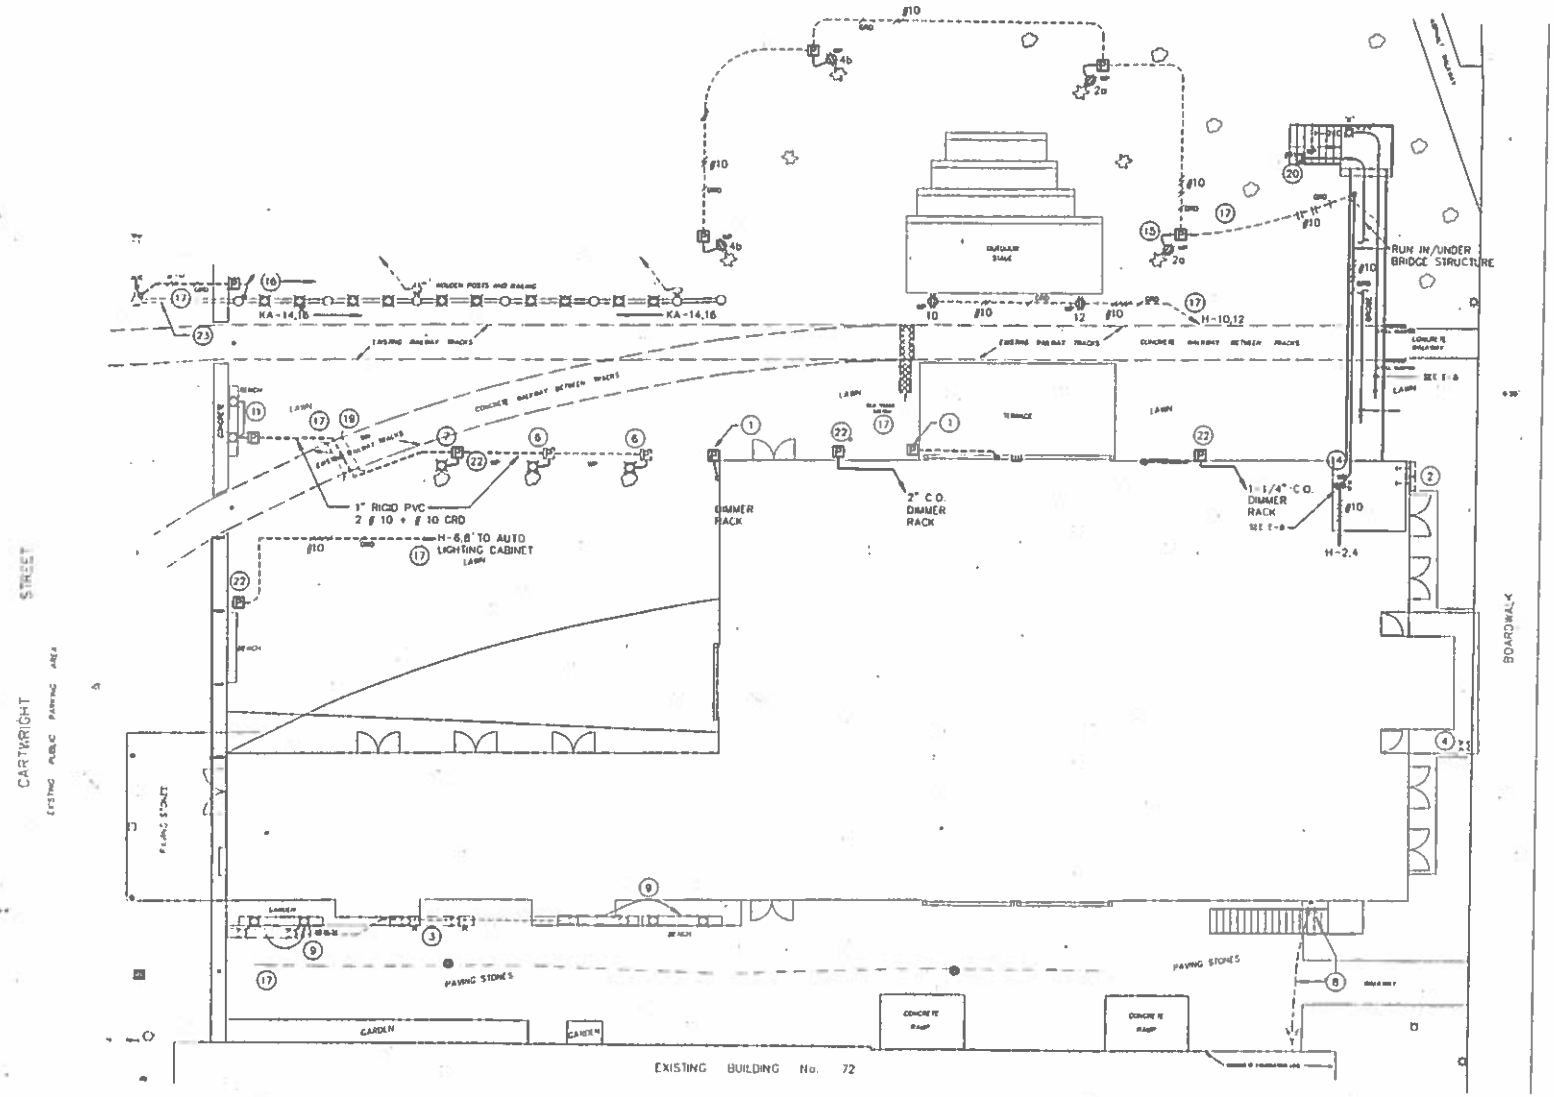
CARTWRIGHT STREET
EXISTING PUBLIC PARKING AREA
BOARDWALK
EXISTING BUILDING No. 72
KA-14,16
KA-14,16
H-10,12
RUN IN/UNDER BRIDGE STRUCTURE
1" RIGID PVC
2 # 10 + # 10 CRD
H-6.8' TO AUTO LIGHTING CABINET
DIMMER RACK
2" C.O. DIMMER RACK
1-1/4" C.O. DIMMER RACK
H-2.4
PAVING STONES
PAVING STONES
GARDEN
GARDEN
CONCRETE RAMP
CONCRETE RAMP
LAWN
TERRACE
BENCH