NOTE:

SEE DWG. NO. 23-0711-01 FOR LEGEND

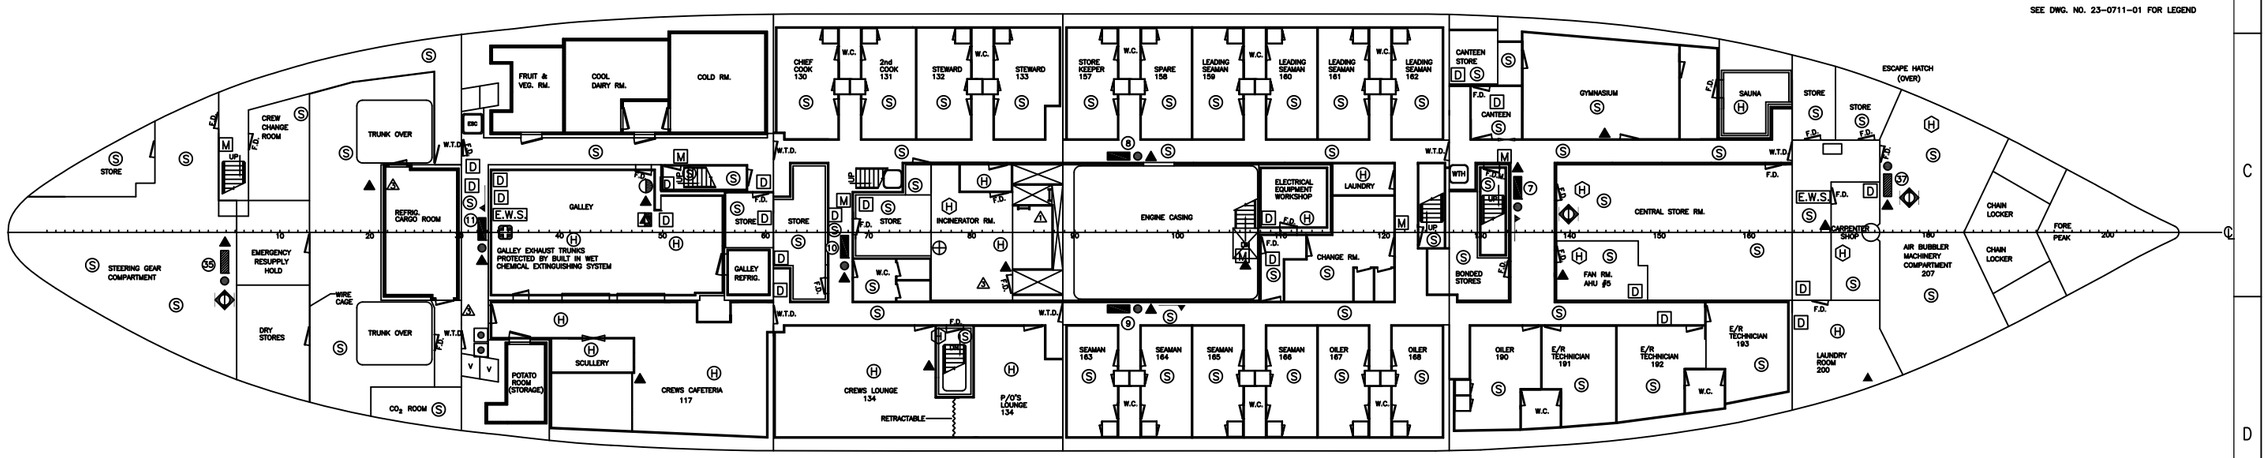

MAIN DECK
NTS

				Date			HENRY LARSEN	CCGS Henry Larsen Deck Layout.			
				Drawn							
01	ORIGINAL	2002	TH	Chk'd						MAIN DECK	Sheet 1
No.	Revision	Date	Name	Appr'd		Derived fr./Supercedes/Supers. by					NS/Pg 1