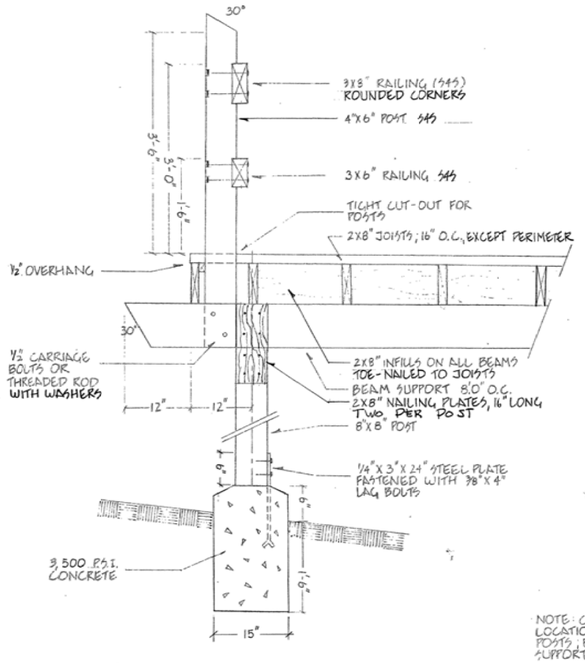

SECTION A·A (7/6 6)
SCALE 1"-1'-0"

PLAN VIEW
SCALE ¼" - 1'-0"

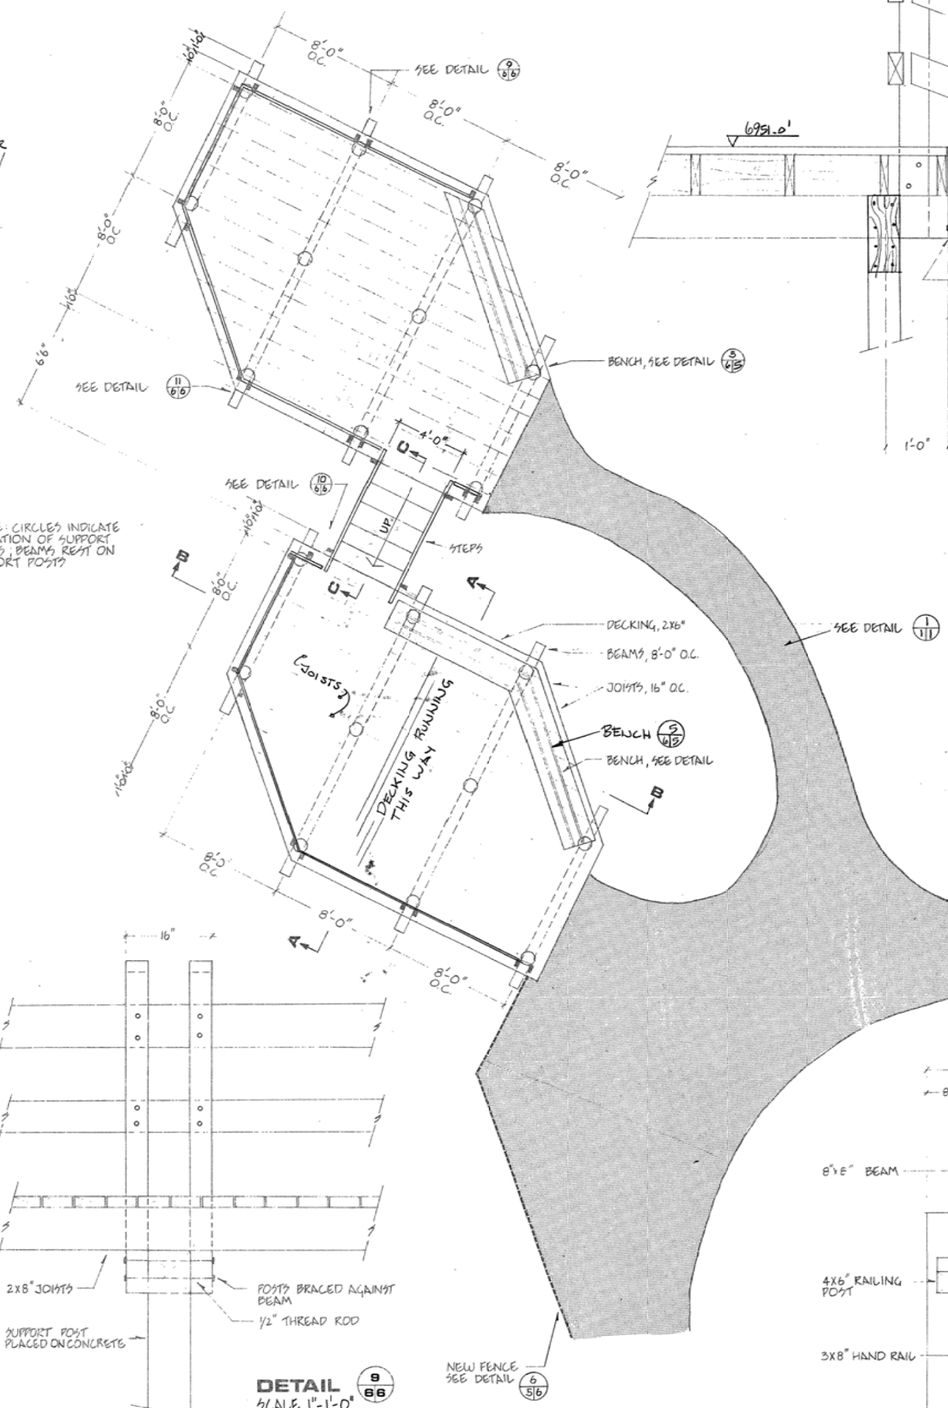

NOTE: CIRCLES INDICATE LOCATION OF SUPPORT POSTS, BEAMS REST ON SUPPORT POSTS

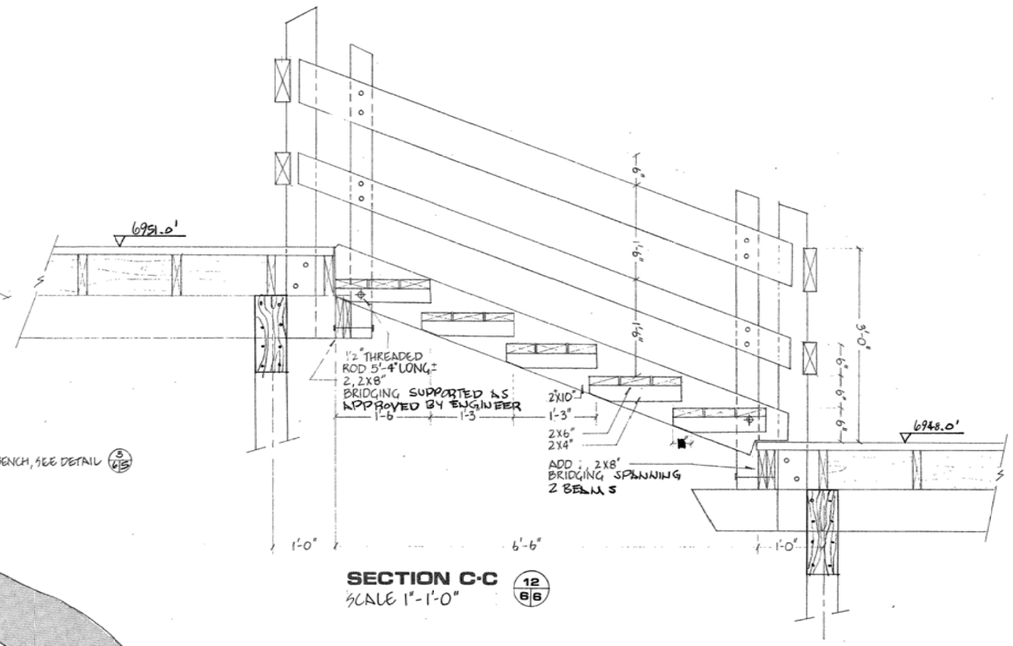

SECTION C·C (12/6 6)
SCALE 1"-1'-0"

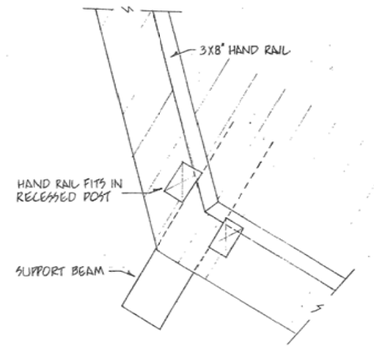

DETAIL (11/6 6)
SCALE 1"-1'-0"

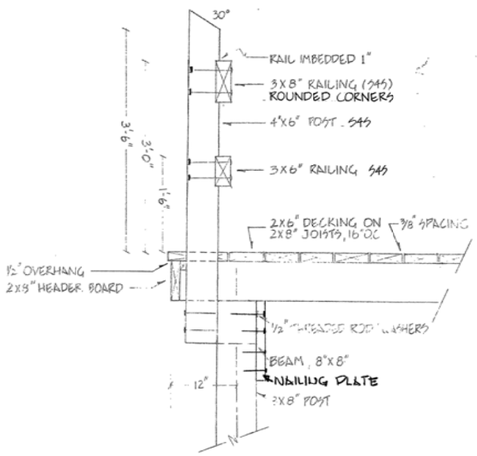

SECTION B·B (8/6 6)
SCALE 1"-1'-0"

DETAIL (9/6 6)
SCALE 1"-1'-0"

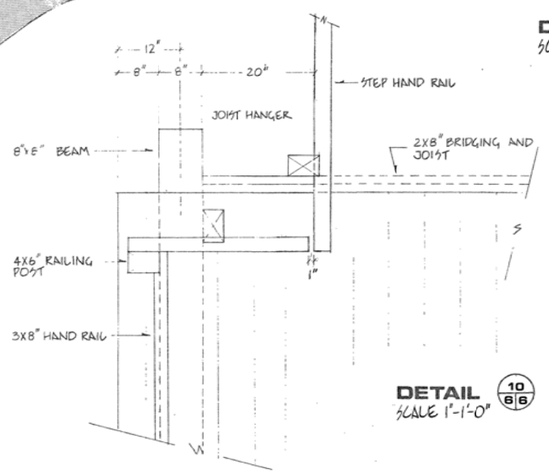

DETAIL (10/6 6)
SCALE 1"-1'-0"

Indian and Northern Affairs / Affaires indiennes et du Nord

revisions / date

A detail no. / détail no
B location dwg. no. / cur dessin no
C drawing no. / dessin no

drawn by / tracé par: J. PEEPRE
scale / échelle: AS SHOWN
designed by / établi par: OTTO HAMMER
checked by / vérifié par: P. F. Coe Jul 13/77
job captain / chef du projet — date
responsible officer / officier responsable — date: J. Baker Jul 13/77

project title / titre du projet
BOW SUMMIT IMPROVEMENTS
JASPER NATIONAL PARK

drawing title / titre du dessin
VIEWPOINT DETAILS

reference no. / no de référence: NWB 77/R6
dwg no. / dessin no: 6 of 9