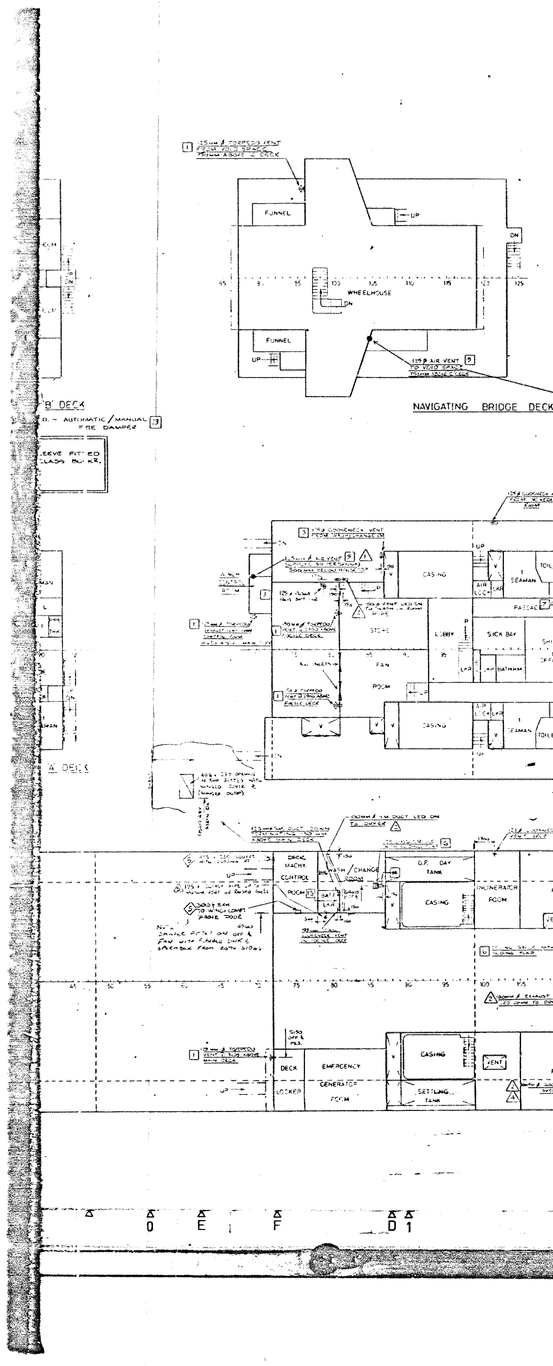

GENERAL NOTES

1. TORPEDO / GOOSENECK & MUSHROOM VENTS & ALL ASSOCIATED DUCTWORK, SHALL BE MADE 3/16" TO SHIPYARD STANDARD DETAILS.
2. FOR POSITIONS OF DOOR SILLS SEE REF. No. 2.
3. FIRE DAMPERS (AUTO) (F.D.) TO BE FITTED WHERE NECESSARY TO COMPLY WITH PART X HULL CONSTRUCTION REGULATIONS. (CC.3.3.3.)
4. INSULATION (WHERE PENETRATED BY VENT HAS) TO COMPLY WITH FROST SPOT DETAIL 'A' & FIRE DIVISION DETAIL (B.A) (SEE REF No. 3) WHERE POSSIBLE.
5. ALL PIPES PASSING THRO' 'A' CLASS BULKS TO BE 3mm THICK FOR 450mm EACH SIDE OF BULK (SEE REF No. 3) (& ALSO LLOYDS HULL CONSTRUCTION REGULATIONS)

REFERENCES

REF. No.	DRAWING TITLE	DWG. No.
1	DOOR SCHEDULE & DETAILS	42-00-01
2	FIRE ZONES	00-00-07
3	INSULATION PLAN	44-00-01

LLOYDS REQUIREMENTS FOR VENTS

1. COAMING HEIGHT - SEE DETAIL
2. THICKNESS OF COAMINGS - 7.5mm
3. ALL TO HAVE CLOSING APPLIANCES PERMANENTLY ATTACHED TO VENT COAMING.

OWNERS REQUIREMENTS

1. ALL VENTS TO BE FITTED WITH HEAVY GAUGE WIRE MESH FOR EXCLUSION OF VERMIN.
2. ALL VENTS TO BE FITTED WITH MOSQUITO SCREENS.

No.	REVISION	BY	DATE
1	HUMAN UNIT ADDED TO BATTERY LOCKER	ASH	SEP 7-83
2	LAUNDRY EXHAUST MOVED TO AFT END OF COMPARTMENT	ASH	MAY 17/83
3	INTAKE IF SANITARY UNITS TO S.S. LIGHT ALTERED	ASH	APRIL 7/83
4	LAUNDRY EXHAUST DIA. INCREASED & LED TO PORT SIDE OF COMPARTMENT - DUCT ADDED LEAD WASH CHANGE ROOM ON MAIN DECK	ASH	FEB 15/83
5	POSITION OF SUPPLY VENT TO WHICH CONTROL HOUSE HEATER VENT SUPPLY VENT TO SHOWN ALTERED	ASH	THU 24-83

DISTRIBUTION

DEPARTMENT	QTY	DEPARTMENT	QTY	DEPARTMENT	QTY	DEPARTMENT	QTY
OWNERS	4	OPERATIONS MANAGER		LIGHT		APPR. FITTER	2
CLASSIFICATION	1	NEW ZONE SUPT.	1	PLATER		MACHINE SHOP	
F.D.S.S.A.		REPAIR SUPT.		WELDER	2	MACHINE FITTER	
HYDRO-A	1	TYEE SUPT.		SHIPWRIGHT	1	SHEET METAL	2
S.S.H.		WELDING ENGINEER		RIGGER		ELECTRIC SHOP	
MAR. CO.	2			LAGGER	2		
MACHINERY CO.	1						
CLOTHING CO.	1						

1ST ISSUE - DEC 21/82
2ND ISSUE - JAN 7-83
3RD ISSUE - FEB 18-83
4TH ISSUE - MAY 17-83 (PARTIAL ISSUE)
AS FITTED

Burrard Dry Dock Co. Ltd. — Burrard Yarrows Corporation — Shipbuilders, Engineers, General Engineers
Vancouver Division: P.O. Box 8000, 1199 Vancouver, Burrard Dry Dock Co. Ltd.
Victoria Division: P.O. Box 339, Victoria, B.C. V8W 2S6

DIVISION: VANCOUVER
HULL 1.07/5.54 JOB No. 38-00
OWNERS: GULF CANADA RESOURCES INC.

TITLE: NATURAL VENTILATION

	APPROVED	DATE	DRAWN: BRUCE PEYLE
3-1-9	G. Arnold	DEC/83	CHECKED
Comp.	J. Dack	DEC 1/83	APPROVED
G.A.	R. Burton	DEC/83	SCALE 1:100 — MAR NOV 1982

DWG. No. 38-00-07 — REV. 5

FR2

0 E F D 1 2 C C 2 1 D F E