


ISOMETRIC
SCALE: 1:20
SEE NOTE 5

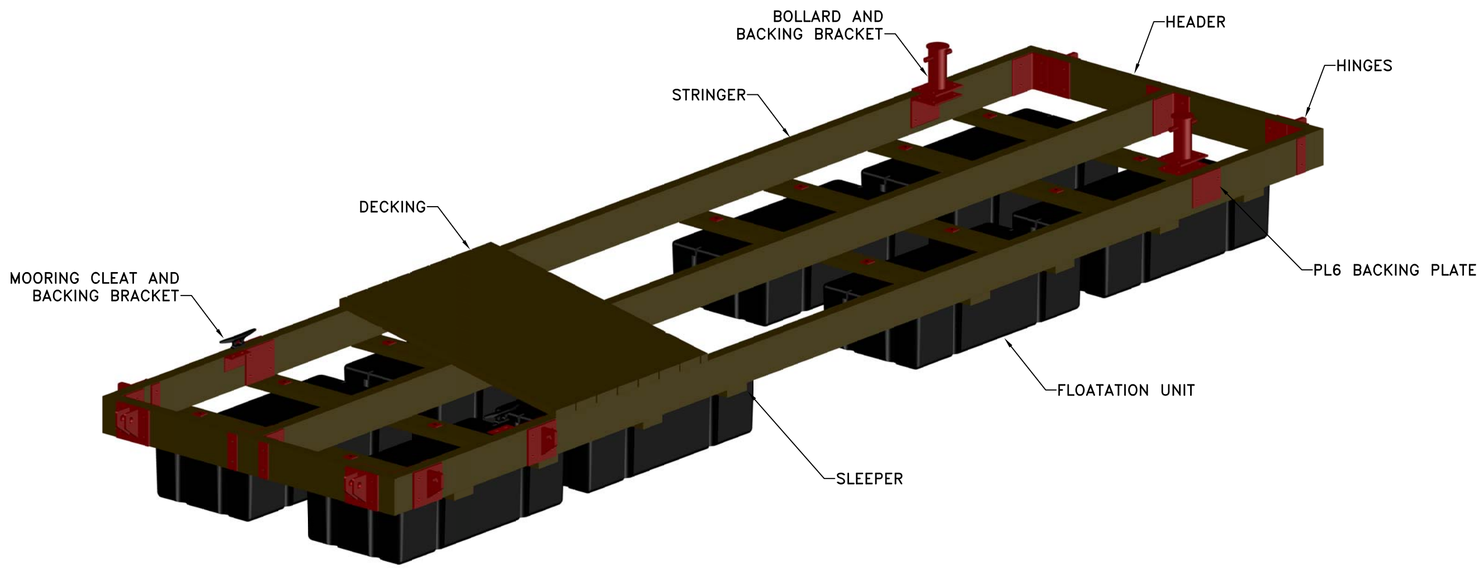


PLAN
SCALE: 1:20
DECKING AND MOORING HARDWARE NOT SHOWN




ELEVATION
SCALE: 1:20
MOORING HARDWARE NOT SHOWN

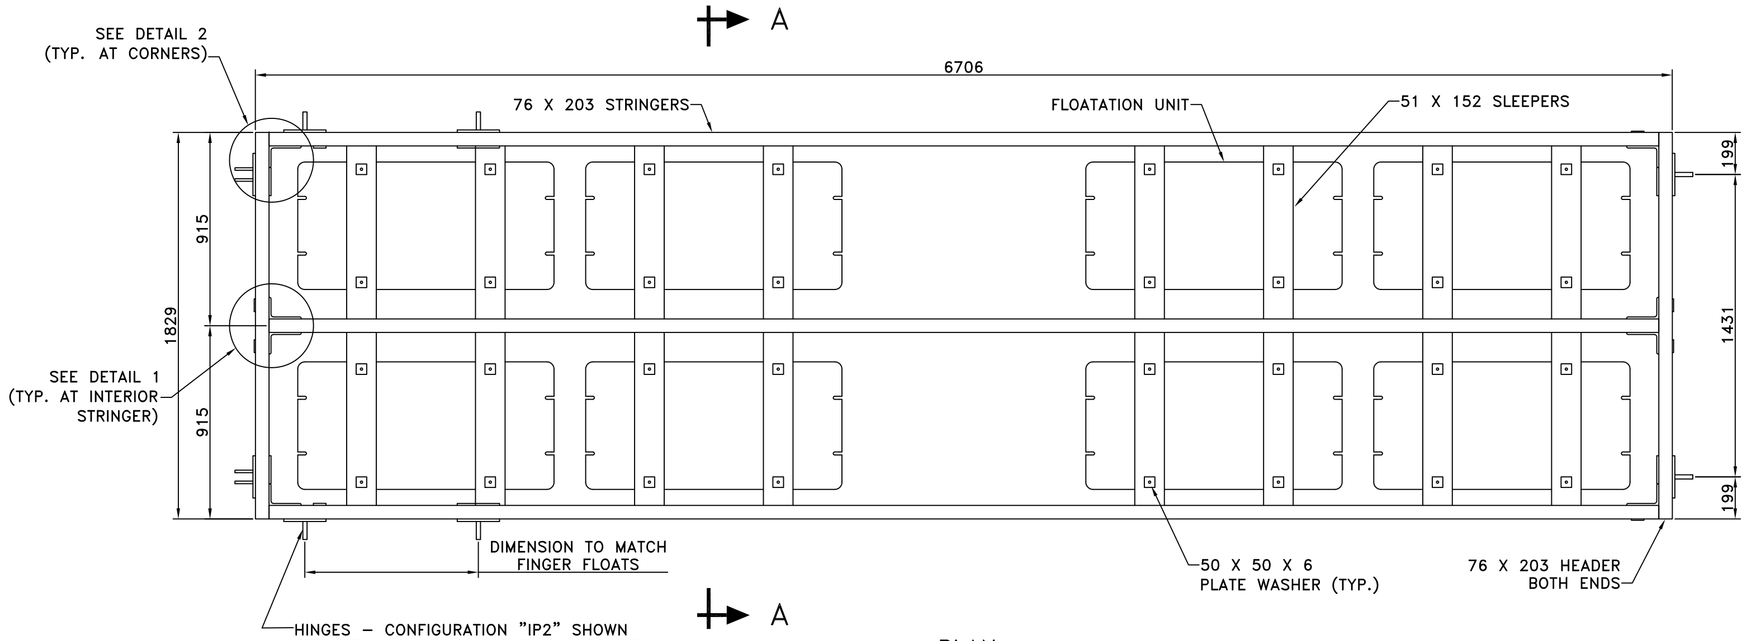


SECTION A–A
SCALE: 1:20
MOORING HARDWARE NOT SHOWN

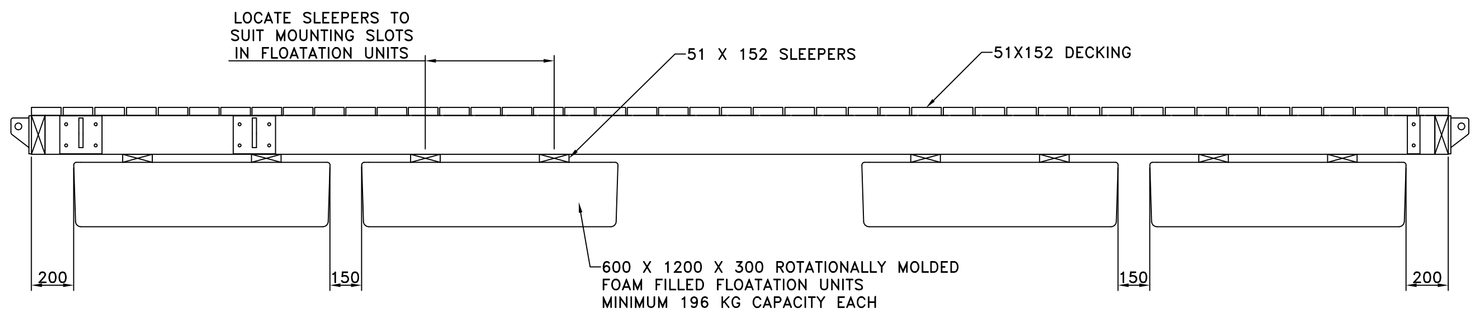


DETAIL 1
SCALE: 1:10

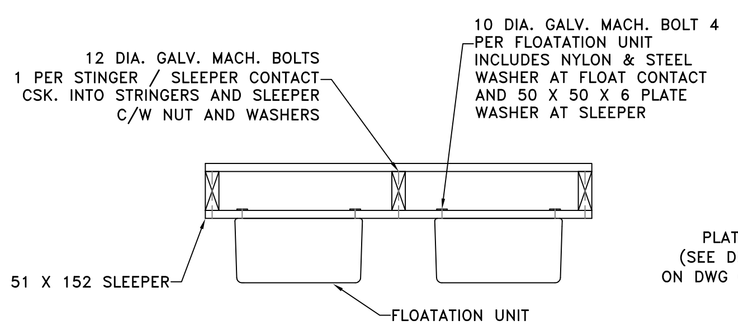


DETAIL 2
SCALE: 1:10

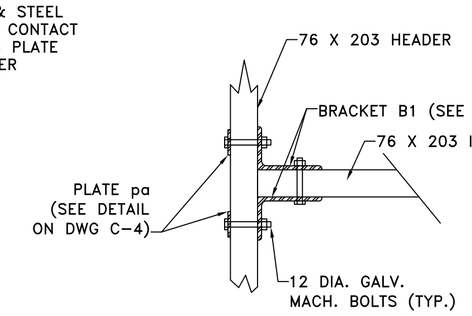


MOORING CLEAT CONNECTION DETAIL
SCALE: 1:5
SEE NOTE 3

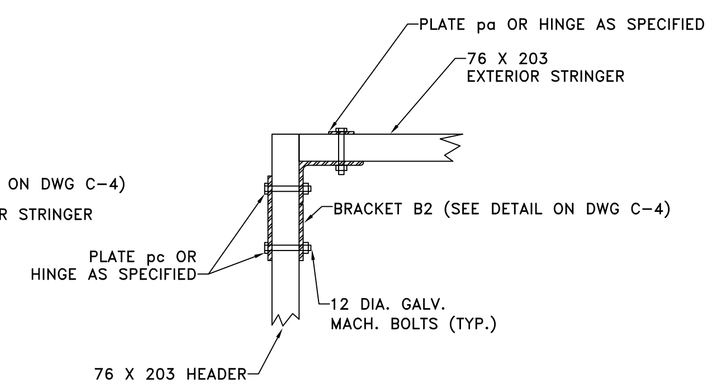


ISOMETRIC PLAN ELEVATION

CLEAT BACKING BRACKET
SCALE: 1:2

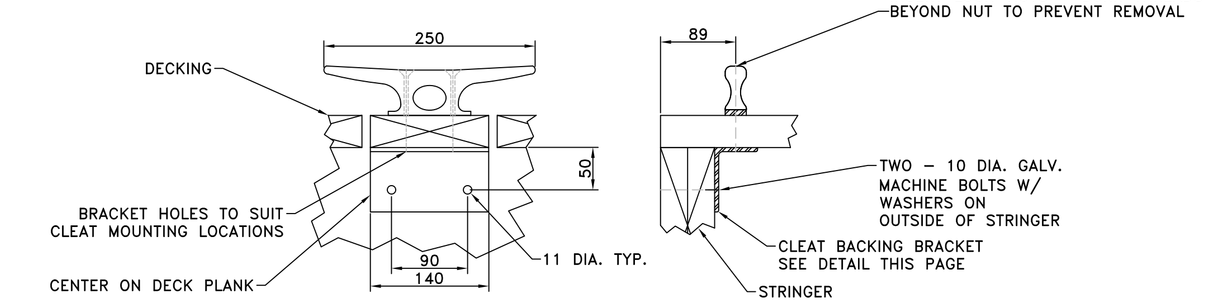


BOLLARD CONNECTION DETAIL
SCALE: 1:5
SEE NOTE 4

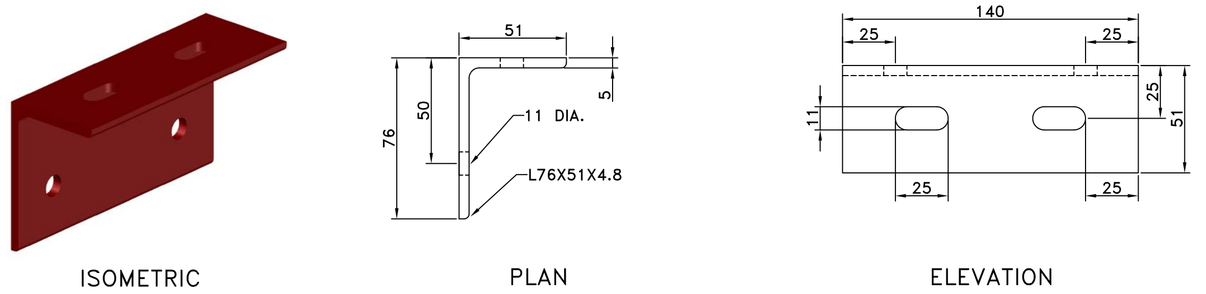


ISOMETRIC PLAN SECTION

BOLLARD DETAILS
SCALE: 1:5

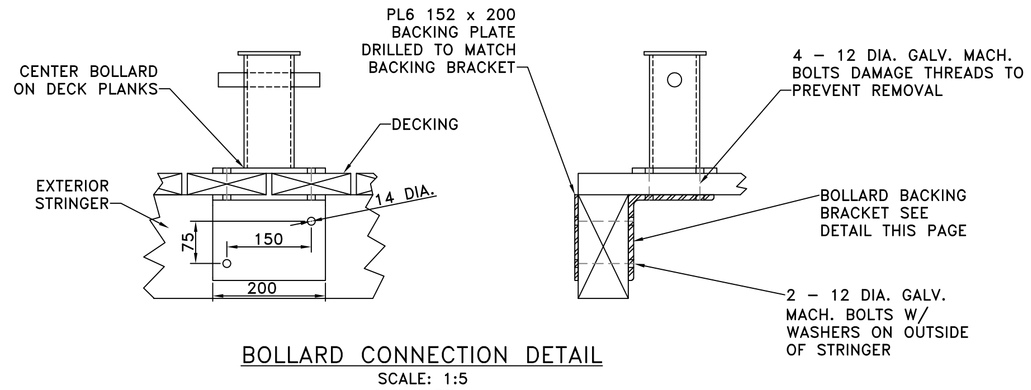


ISOMETRIC PLAN SECTION

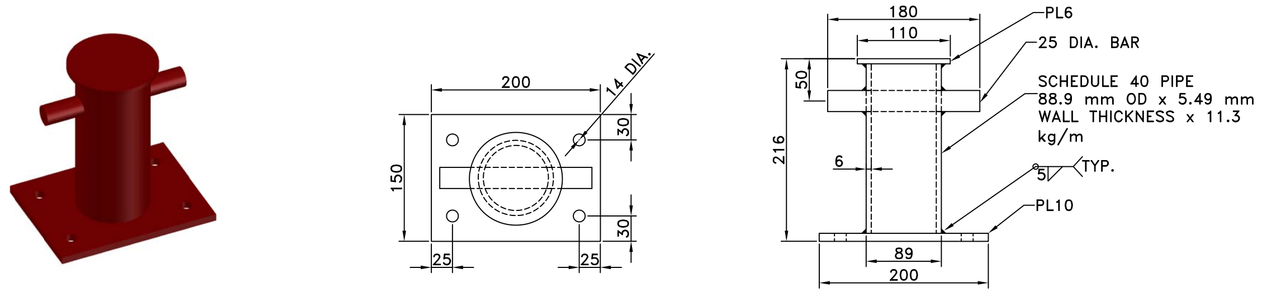BOLLARD BACKING BRACKET
SCALE: 1:5

GOVERNMENT OF CANADA / GOUVERNEMENT DU CANADA
FISHERIES AND OCEANS / PÊCHES ET OCÉANS

SMALL CRAFT HARBOURS
CENTRAL AND ARCTIC REGION

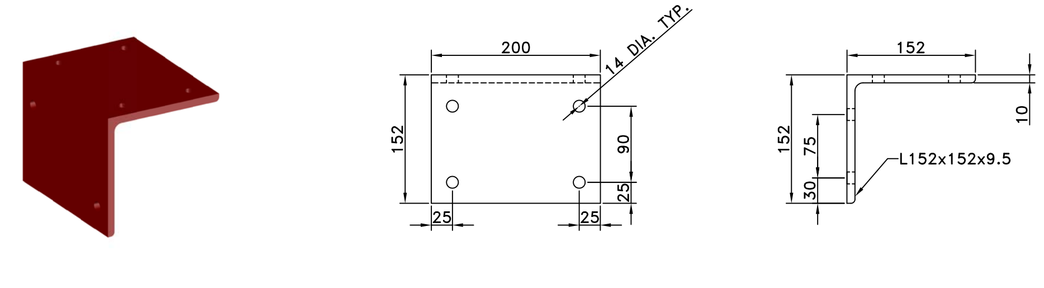NOTES:

1. DIMENSIONS ARE IN MILLIMETRES UNLESS OTHERWISE STATED
2. CONTRACTOR TO SHOP PAINT ALL STEEL HARDWARE WITH TWO (2) COATS OF RED RUST INHIBITOR PAINT
3. FOUR MOORING CLEATS TO BE INSTALLED PER FLOAT ON FOUR (4) INTERIOR – 1.829m X 6.706m FINGER FLOATS, 800mm FROM FLOAT END ON BOTH SIDES AND EACH END
4. FOUR BOLLARDS TO BE INSTALLED PER FLOAT ON FOUR (4) EXTERIOR – 1.829m X 6.706m FINGER FLOATS, 800mm FROM FLOAT END ON BOTH SIDES AND EACH END
5. BOLLARDS AND MOORING CLEATS SHOWN ON FLOAT ARE FOR VISUAL REPRESENTATION ONLY – FLOATS SHOULD HAVE EITHER MOORING CLEATS OR BOLLARDS BUT NOT BOTH

| REVISIONS: | | DATE: |
|---|---|---|
| 0 | ISSUED FOR TENDER | OCTOBER 2018 |

| SCALE: | CLASS: |
|---|---|
| AS SHOWN | |

PROJECT:

# FLOAT WHARF REPLACEMENT

DESCRIPTION:

EXISTING 1.829m x 6.706m FLOAT WHARF AND MOORING DETAILS

| DRAWN: | APPROVED: |
|---|---|
| S.K. | E.M. |
| DATE: | DATE: |
| SEPT. 2018 | SEPT. 2018 |

LOCATION:

HAY RIVER – EAST CHANNEL, NT

| DRAWING NO.: | LOCATOR CODE: |
|---|---|
| C-2 OF 5 | 5976 |