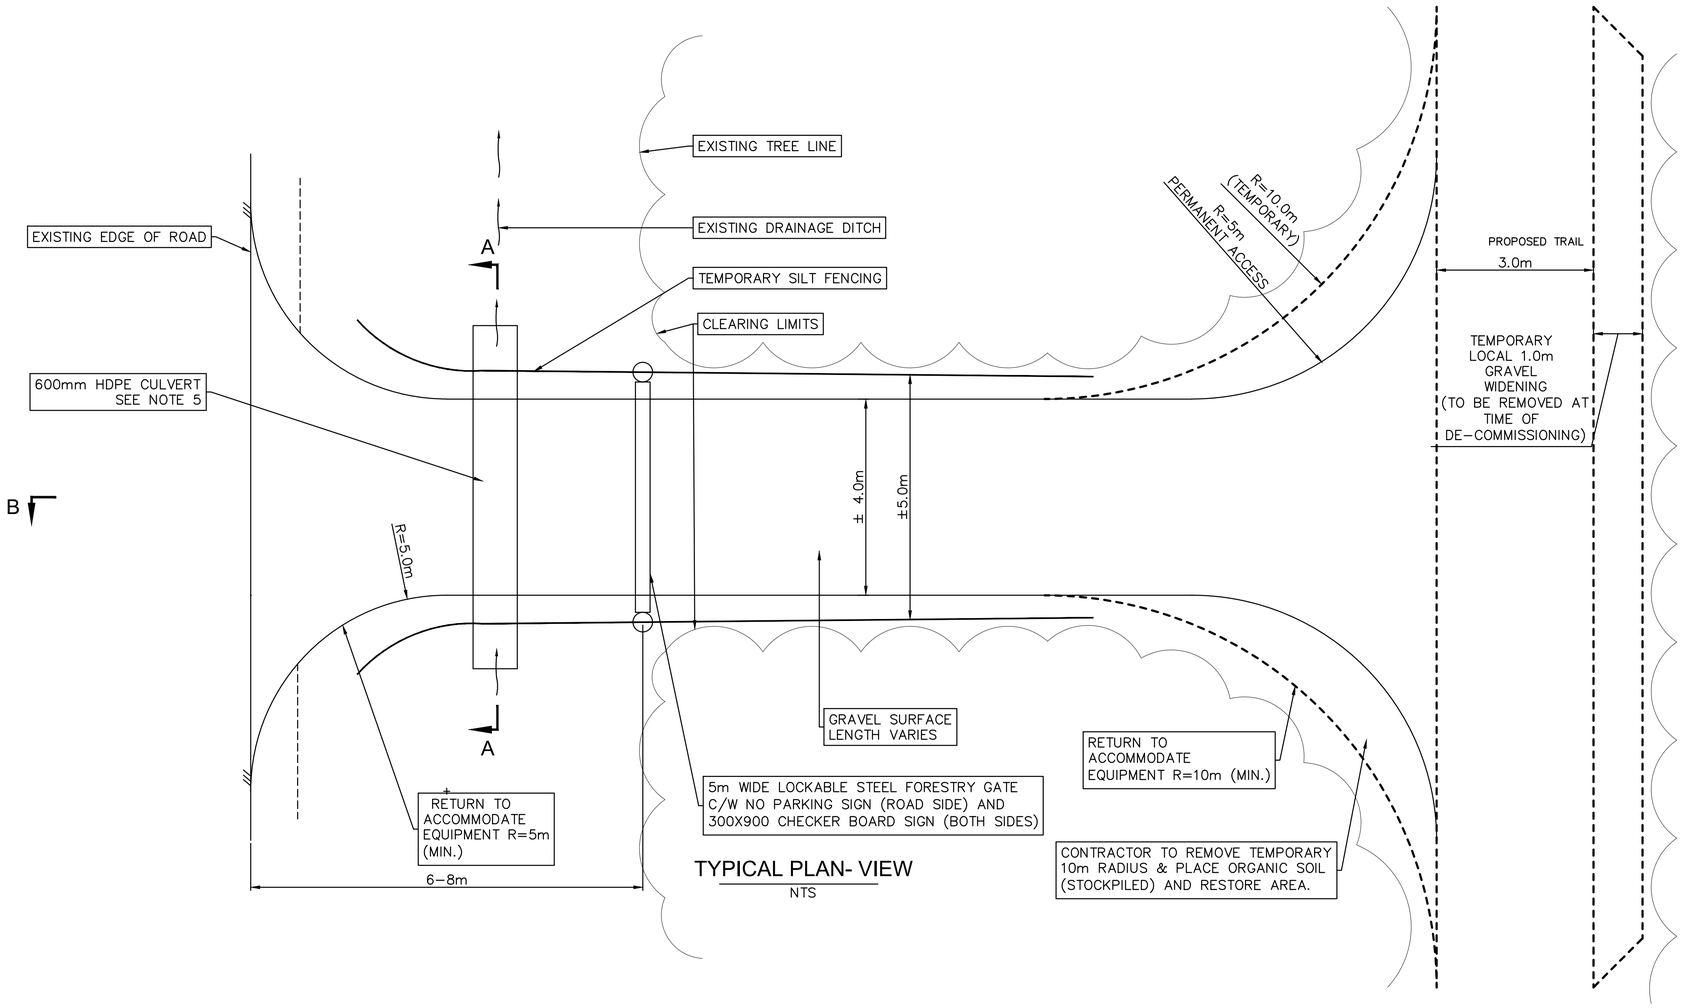

TYPICAL PLAN- VIEW
NTS

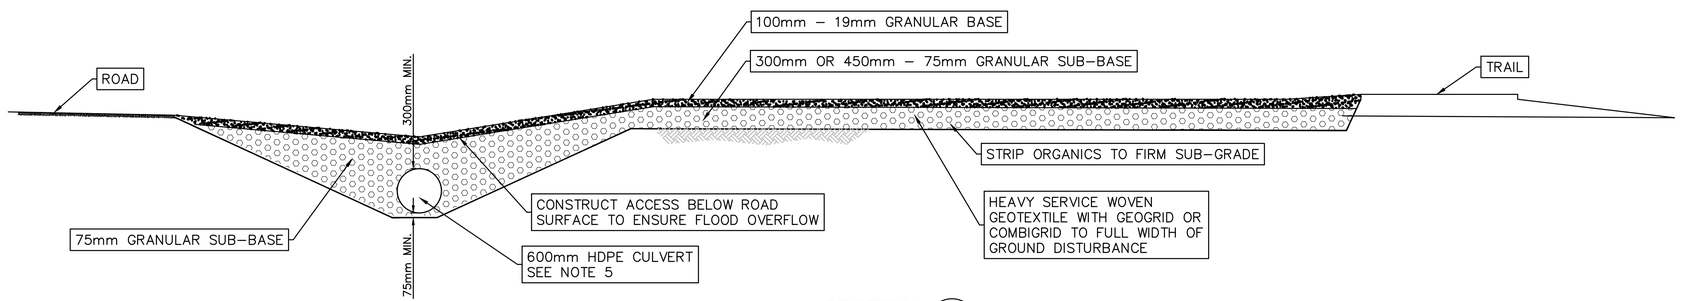

SECTION B
NTS

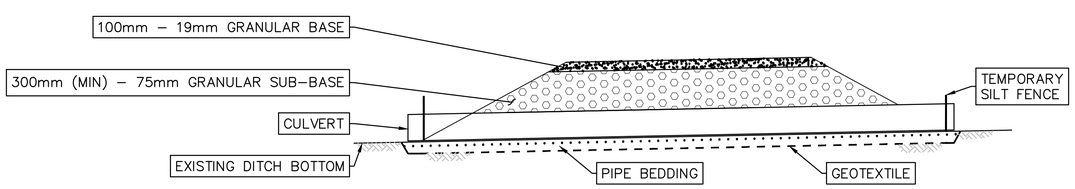

SECTION A
NTS

NOTES:

1. PERMANENT ACCESS POINTS AS DIRECTED BY DEPARTMENTAL REPRESENTATIVE (D.R.) PREVIOUSLY CLEARED BY CLEARING CONTRACTOR.
2. SIZE OF CULVERT TO BE CONFIRMED BY D.R.
3. PLACE GEOTEXTILE OVER SUB-GRADE
4. SILT FENCE TO BE INSTALLED, MAINTAINED AND REMOVED UPON COMPLETION OF PROJECT OR AS DIRECTED BY D.R.
5. CULVERT AT HWY STA H20+275 IS 750mm HDPE - EMBEDDED 300mm WITH SPAWNING GRAVEL.

Parks Canada Agency / L'Agence Parcs Canada

PARSONS

KEY PLAN
N.T.S.

Revision/ Revision	Description/Description	Date/Date
-	----	----
-	----	----
3	ISSUED FOR TENDER	28/12/2018
2	ISSUED FOR TENDER	29/11/2018
1	ISSUED FOR TENDER	30/11/2017
0	ISSUED FOR TENDER	21/11/2017

Client/client

Parks Canada Agency / L'Agence Parcs Canada
Western and Northern Region / Ouest et Nord du Canada

Project title/Titre du projet
TOFINO

PACIFIC RIM NATIONAL PARK RESERVE
ʔapsc̓iik t̓asi̓i
(Ups-cheek ta-shee)
"Going in the right direction on the trail"

Consultant Signature Only

Designed by/Concept par
DON CHALMERS / 2017-10

Drawn by/Dessine par
DAVID COX / 2017-10

PCA Project Manager/Technical Authority
Administrateur de Projets APC
JACKIE HICKS

Drawing title/Titre du dessin
ʔapsc̓iik t̓asi̓i (Ups-cheek ta-shee) "Going in the right direction on the trail"
TRAIL DESIGN

PERMANENT ACCESS POINTS

Project No./No. du projet	Sheet/Feuille	Revision no./ La Révision no.
PCA #1522	D-10 OF	4

Q:\TV\603121 - PWGSC 50A 2016-19\PACIFIC TRAVERSE TRAIL\DWGS\603121-PTT-SHEET D-10 PERMANENT ACCESS POINTS R4.DWG PLOTTED ON 2018/12/12 2:43pm BY PDOUBOC

PWGSC - A1 - 841X594