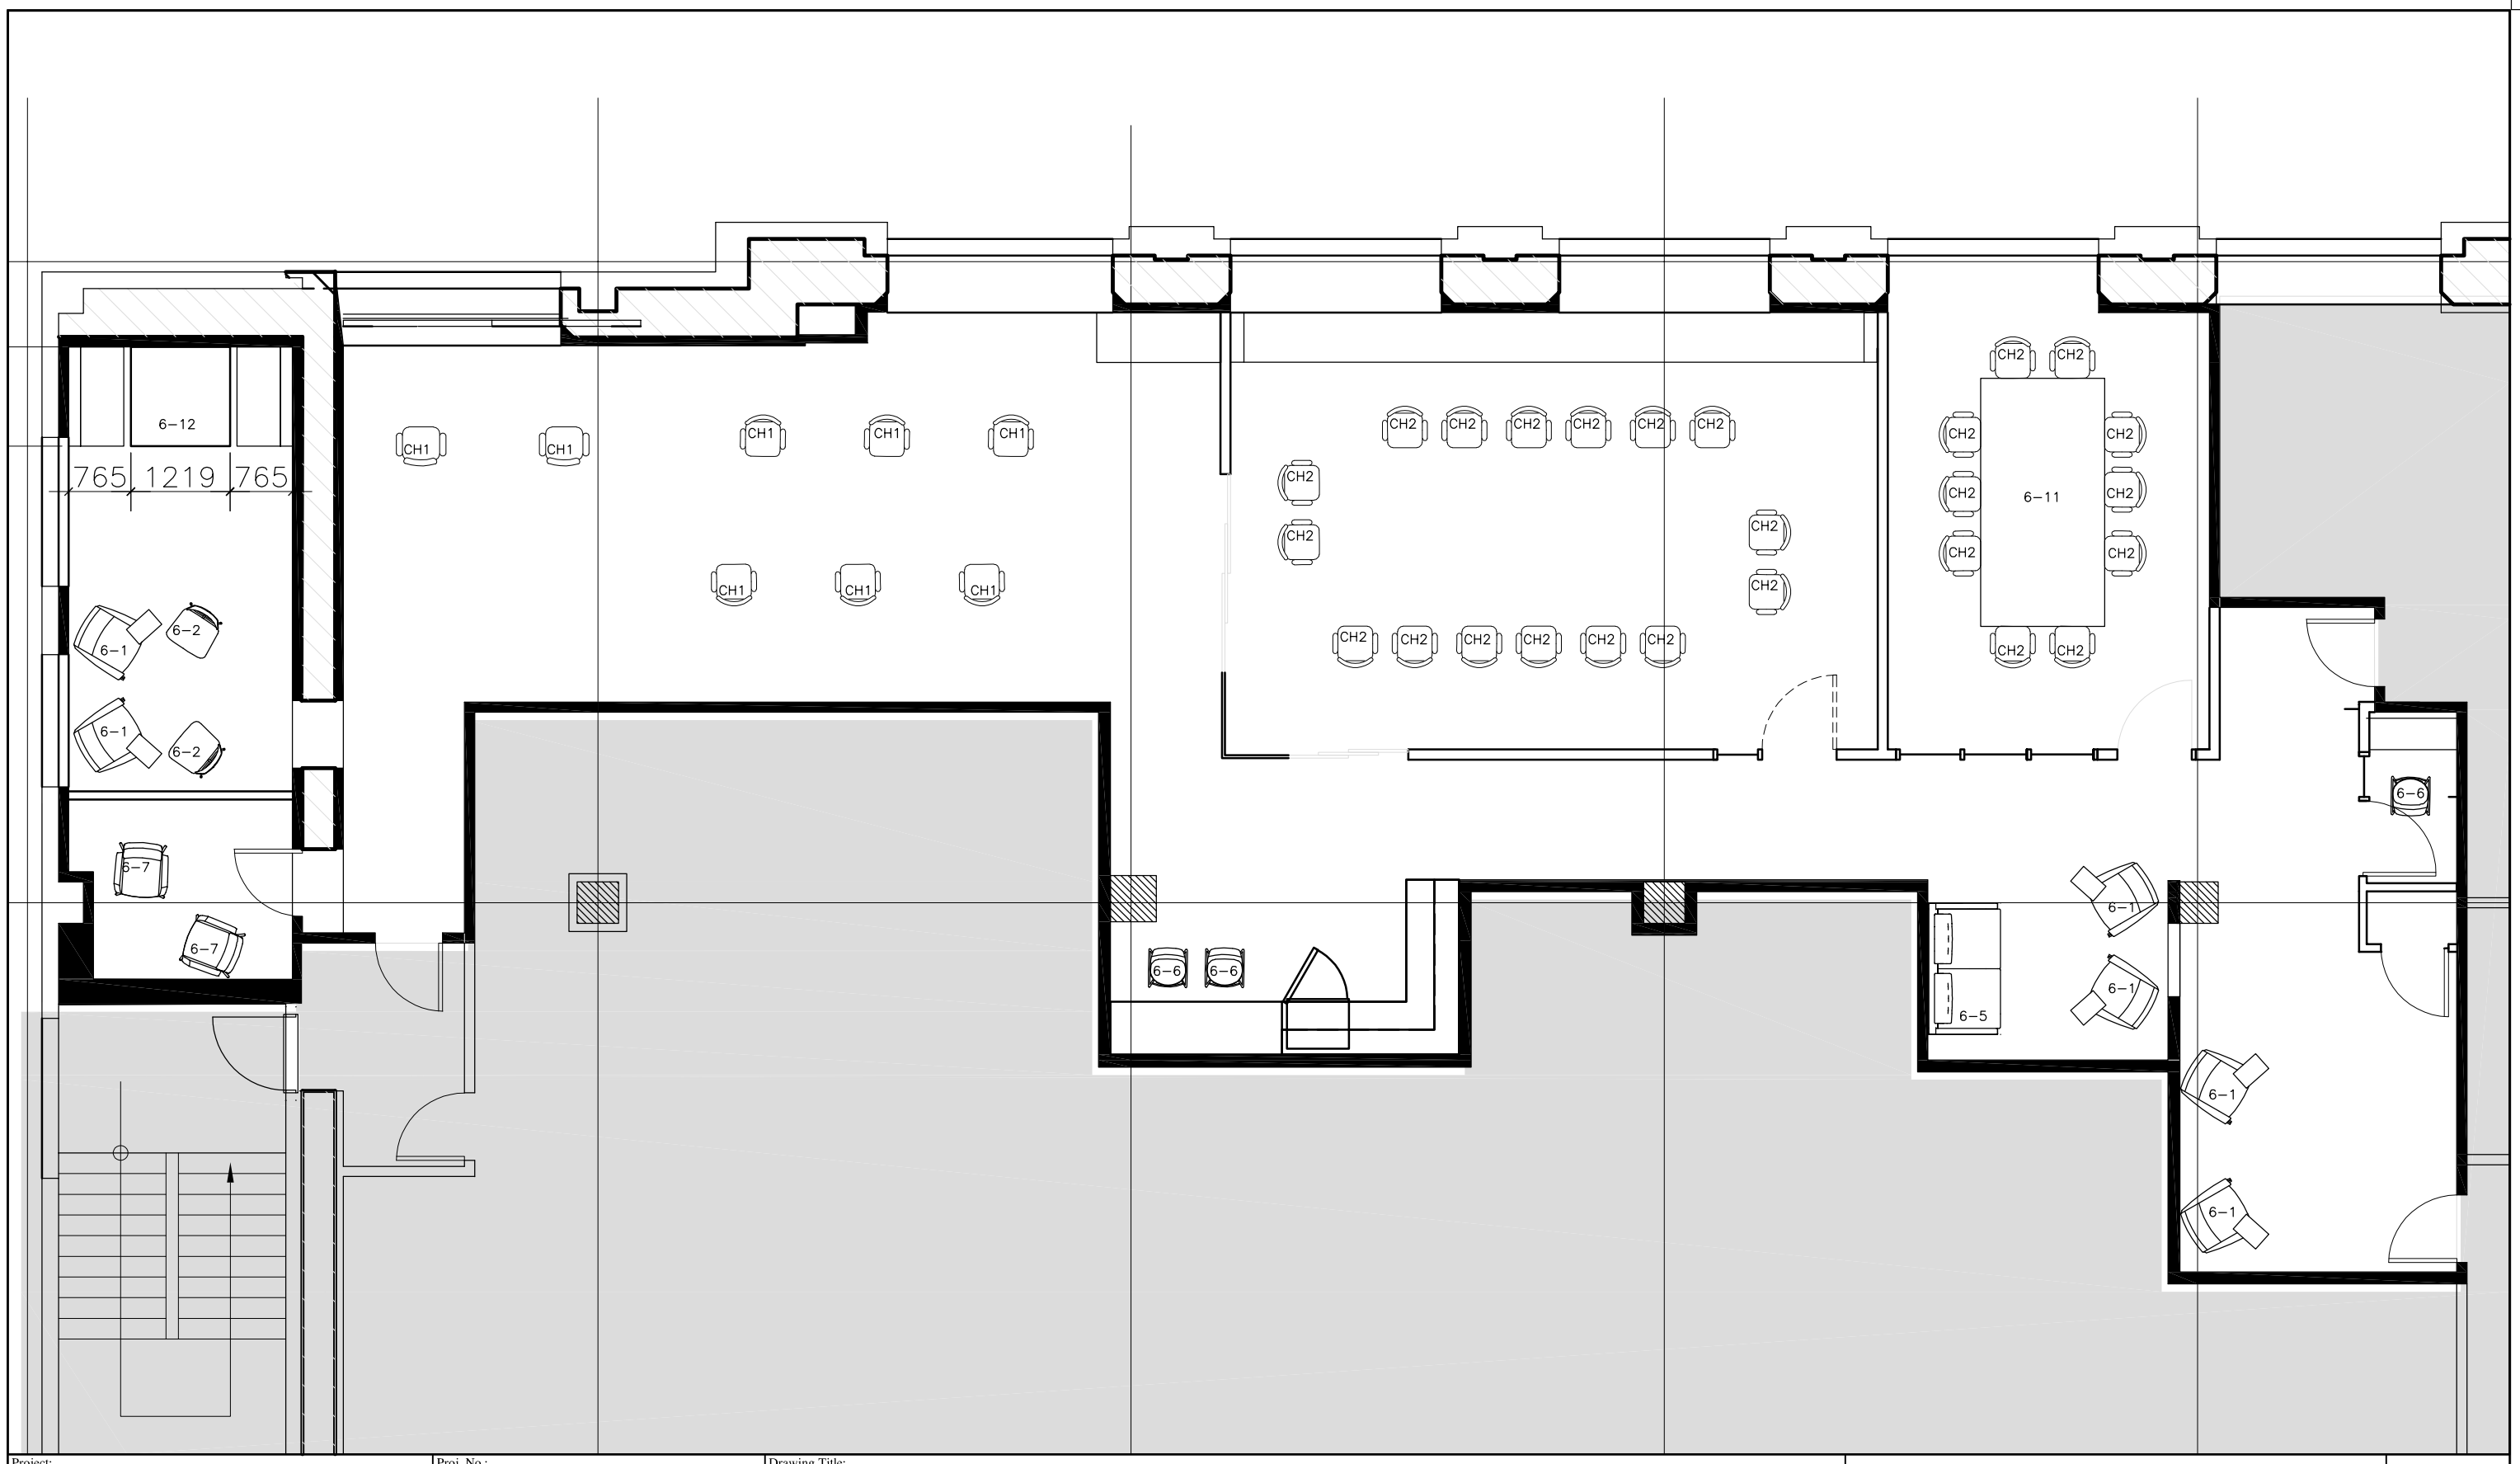

Project: TRANSPORT CANADA, OPP 5 FL, 1230 GOVERNMENT STREET VICTORIA, BC	Proj. No.: GOC1728254	Drawing Title: FURNITURE PLAN	BGIS
	Drawn by:	Date: May 21, 2019	Scale: N.T.S.