NATIONAL DEFENCE DÉFENSE NATIONALE

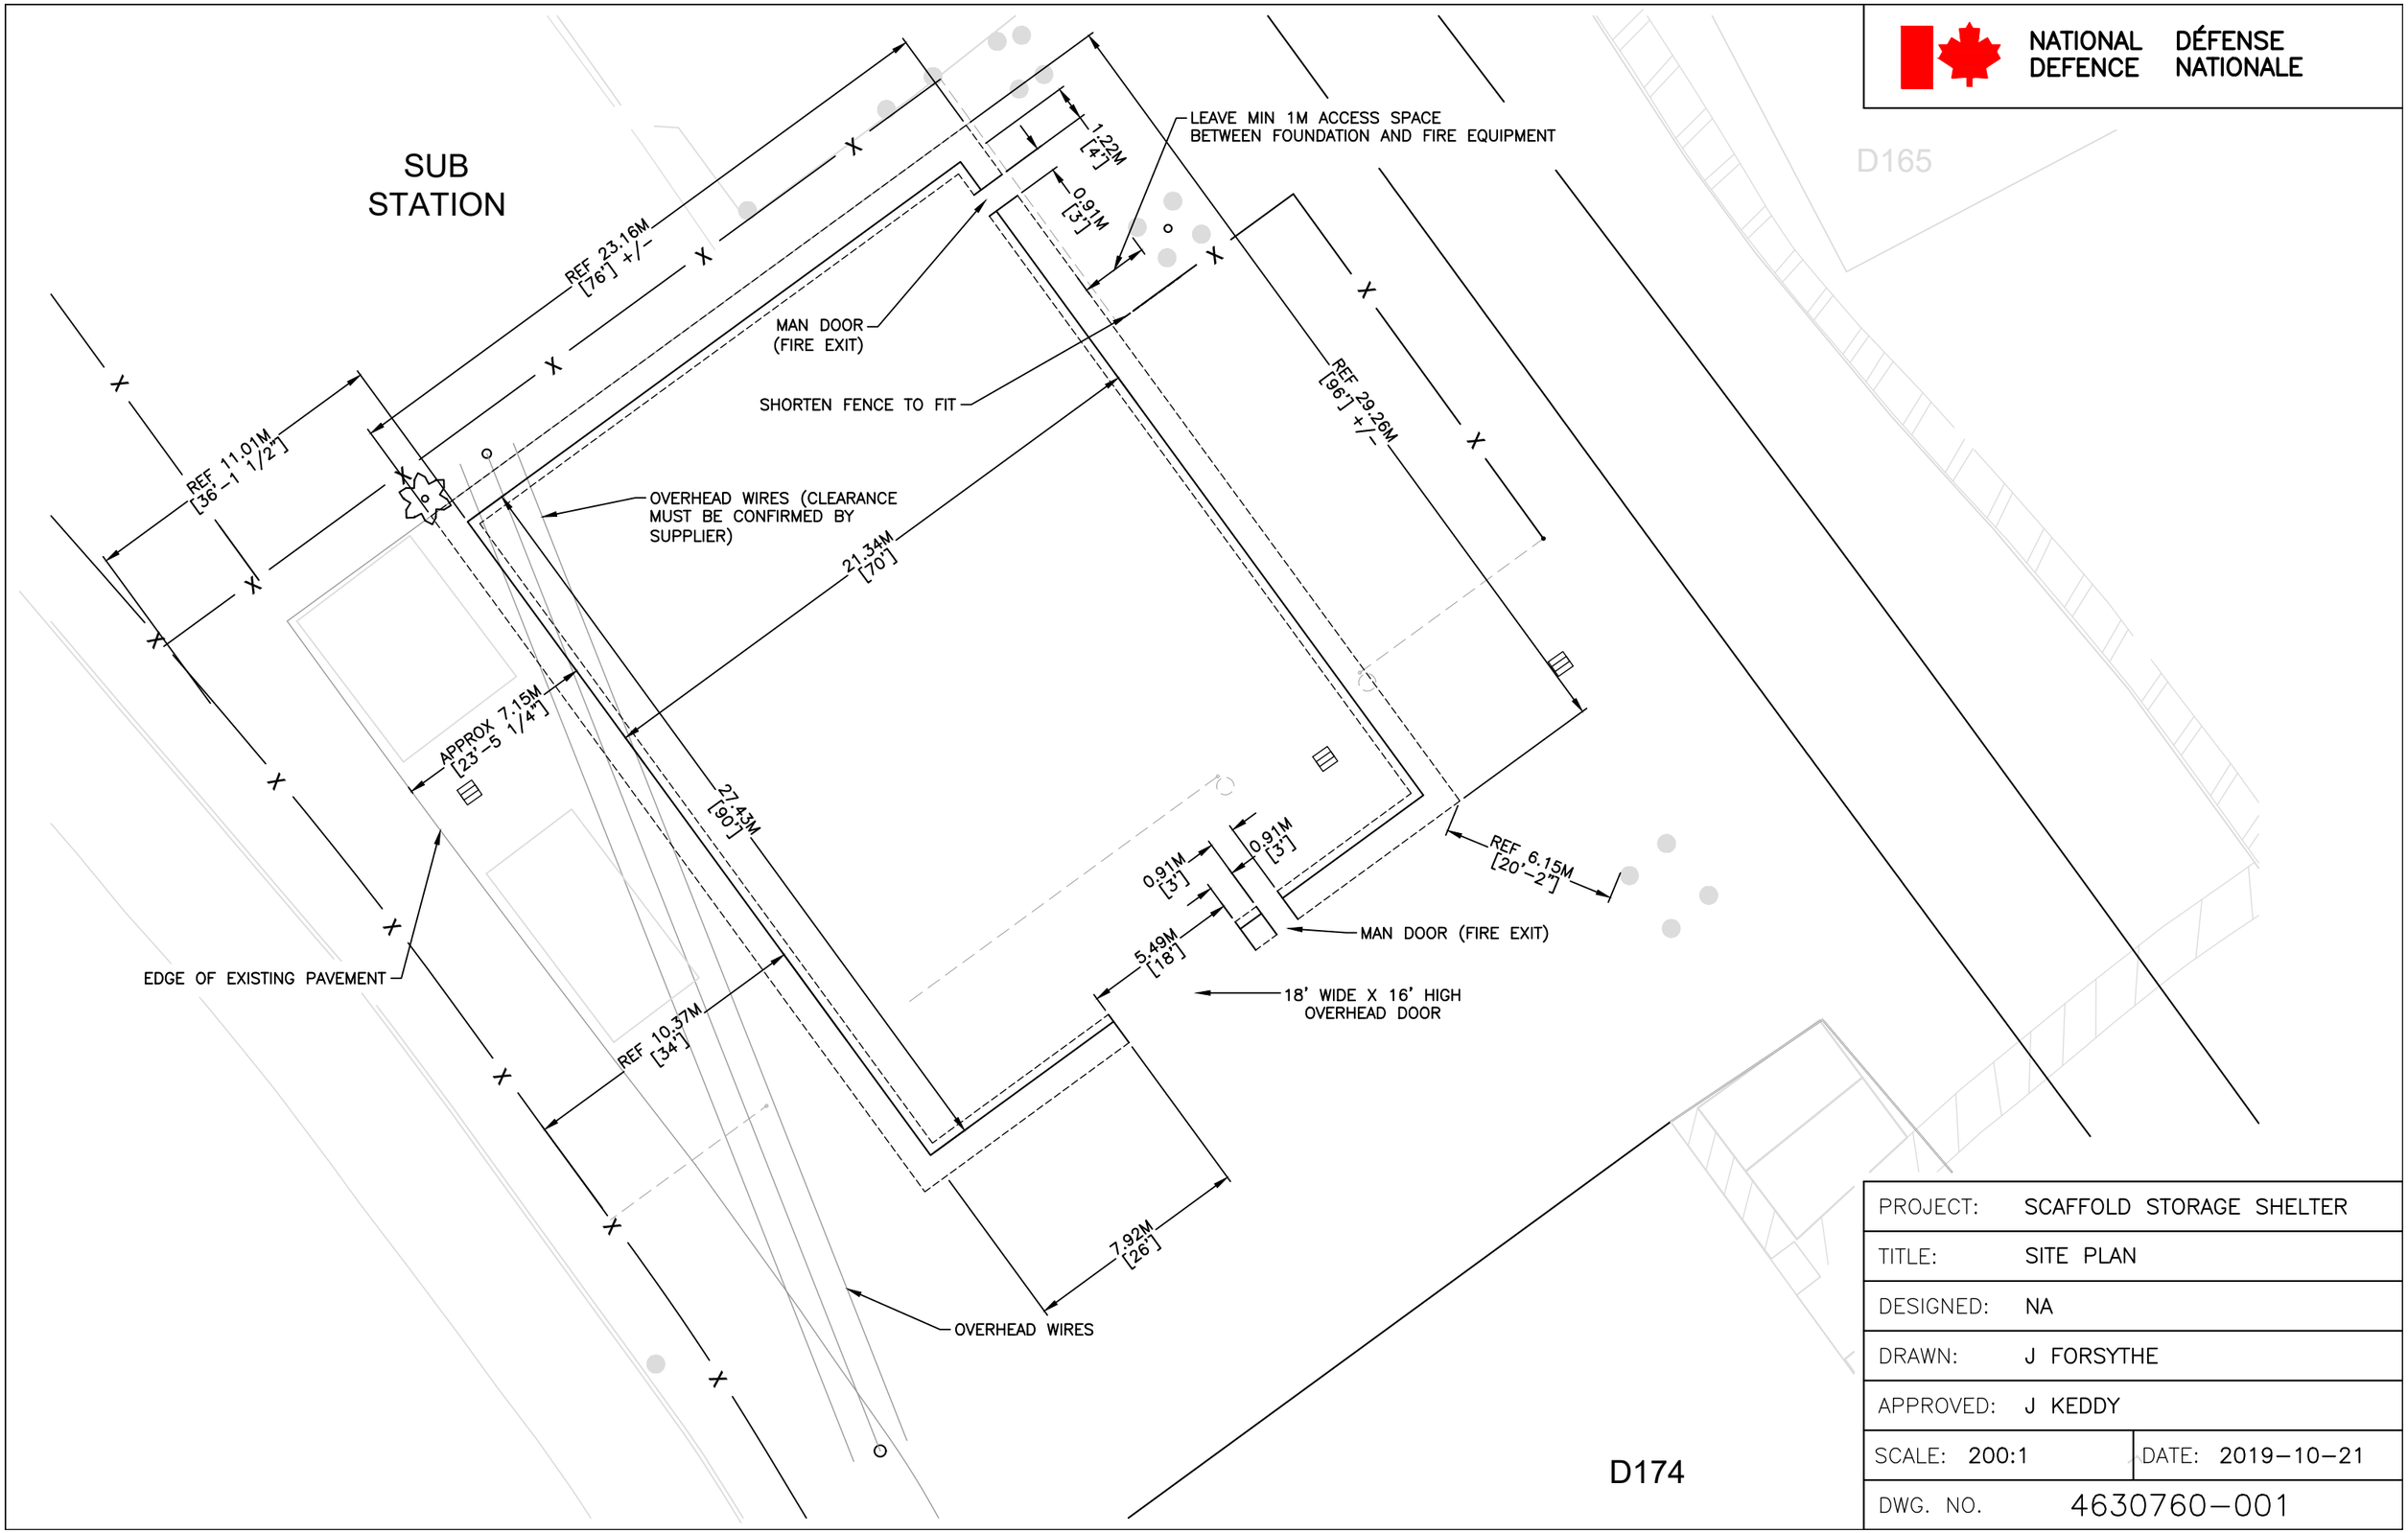

PROJECT:	SCAFFOLD STORAGE SHELTER
TITLE:	SITE PLAN
DESIGNED:	NA
DRAWN:	J FORSYTHE
APPROVED:	J KEDDY
SCALE: 200:1	DATE: 2019-10-21
DWG. NO.	4630760-001