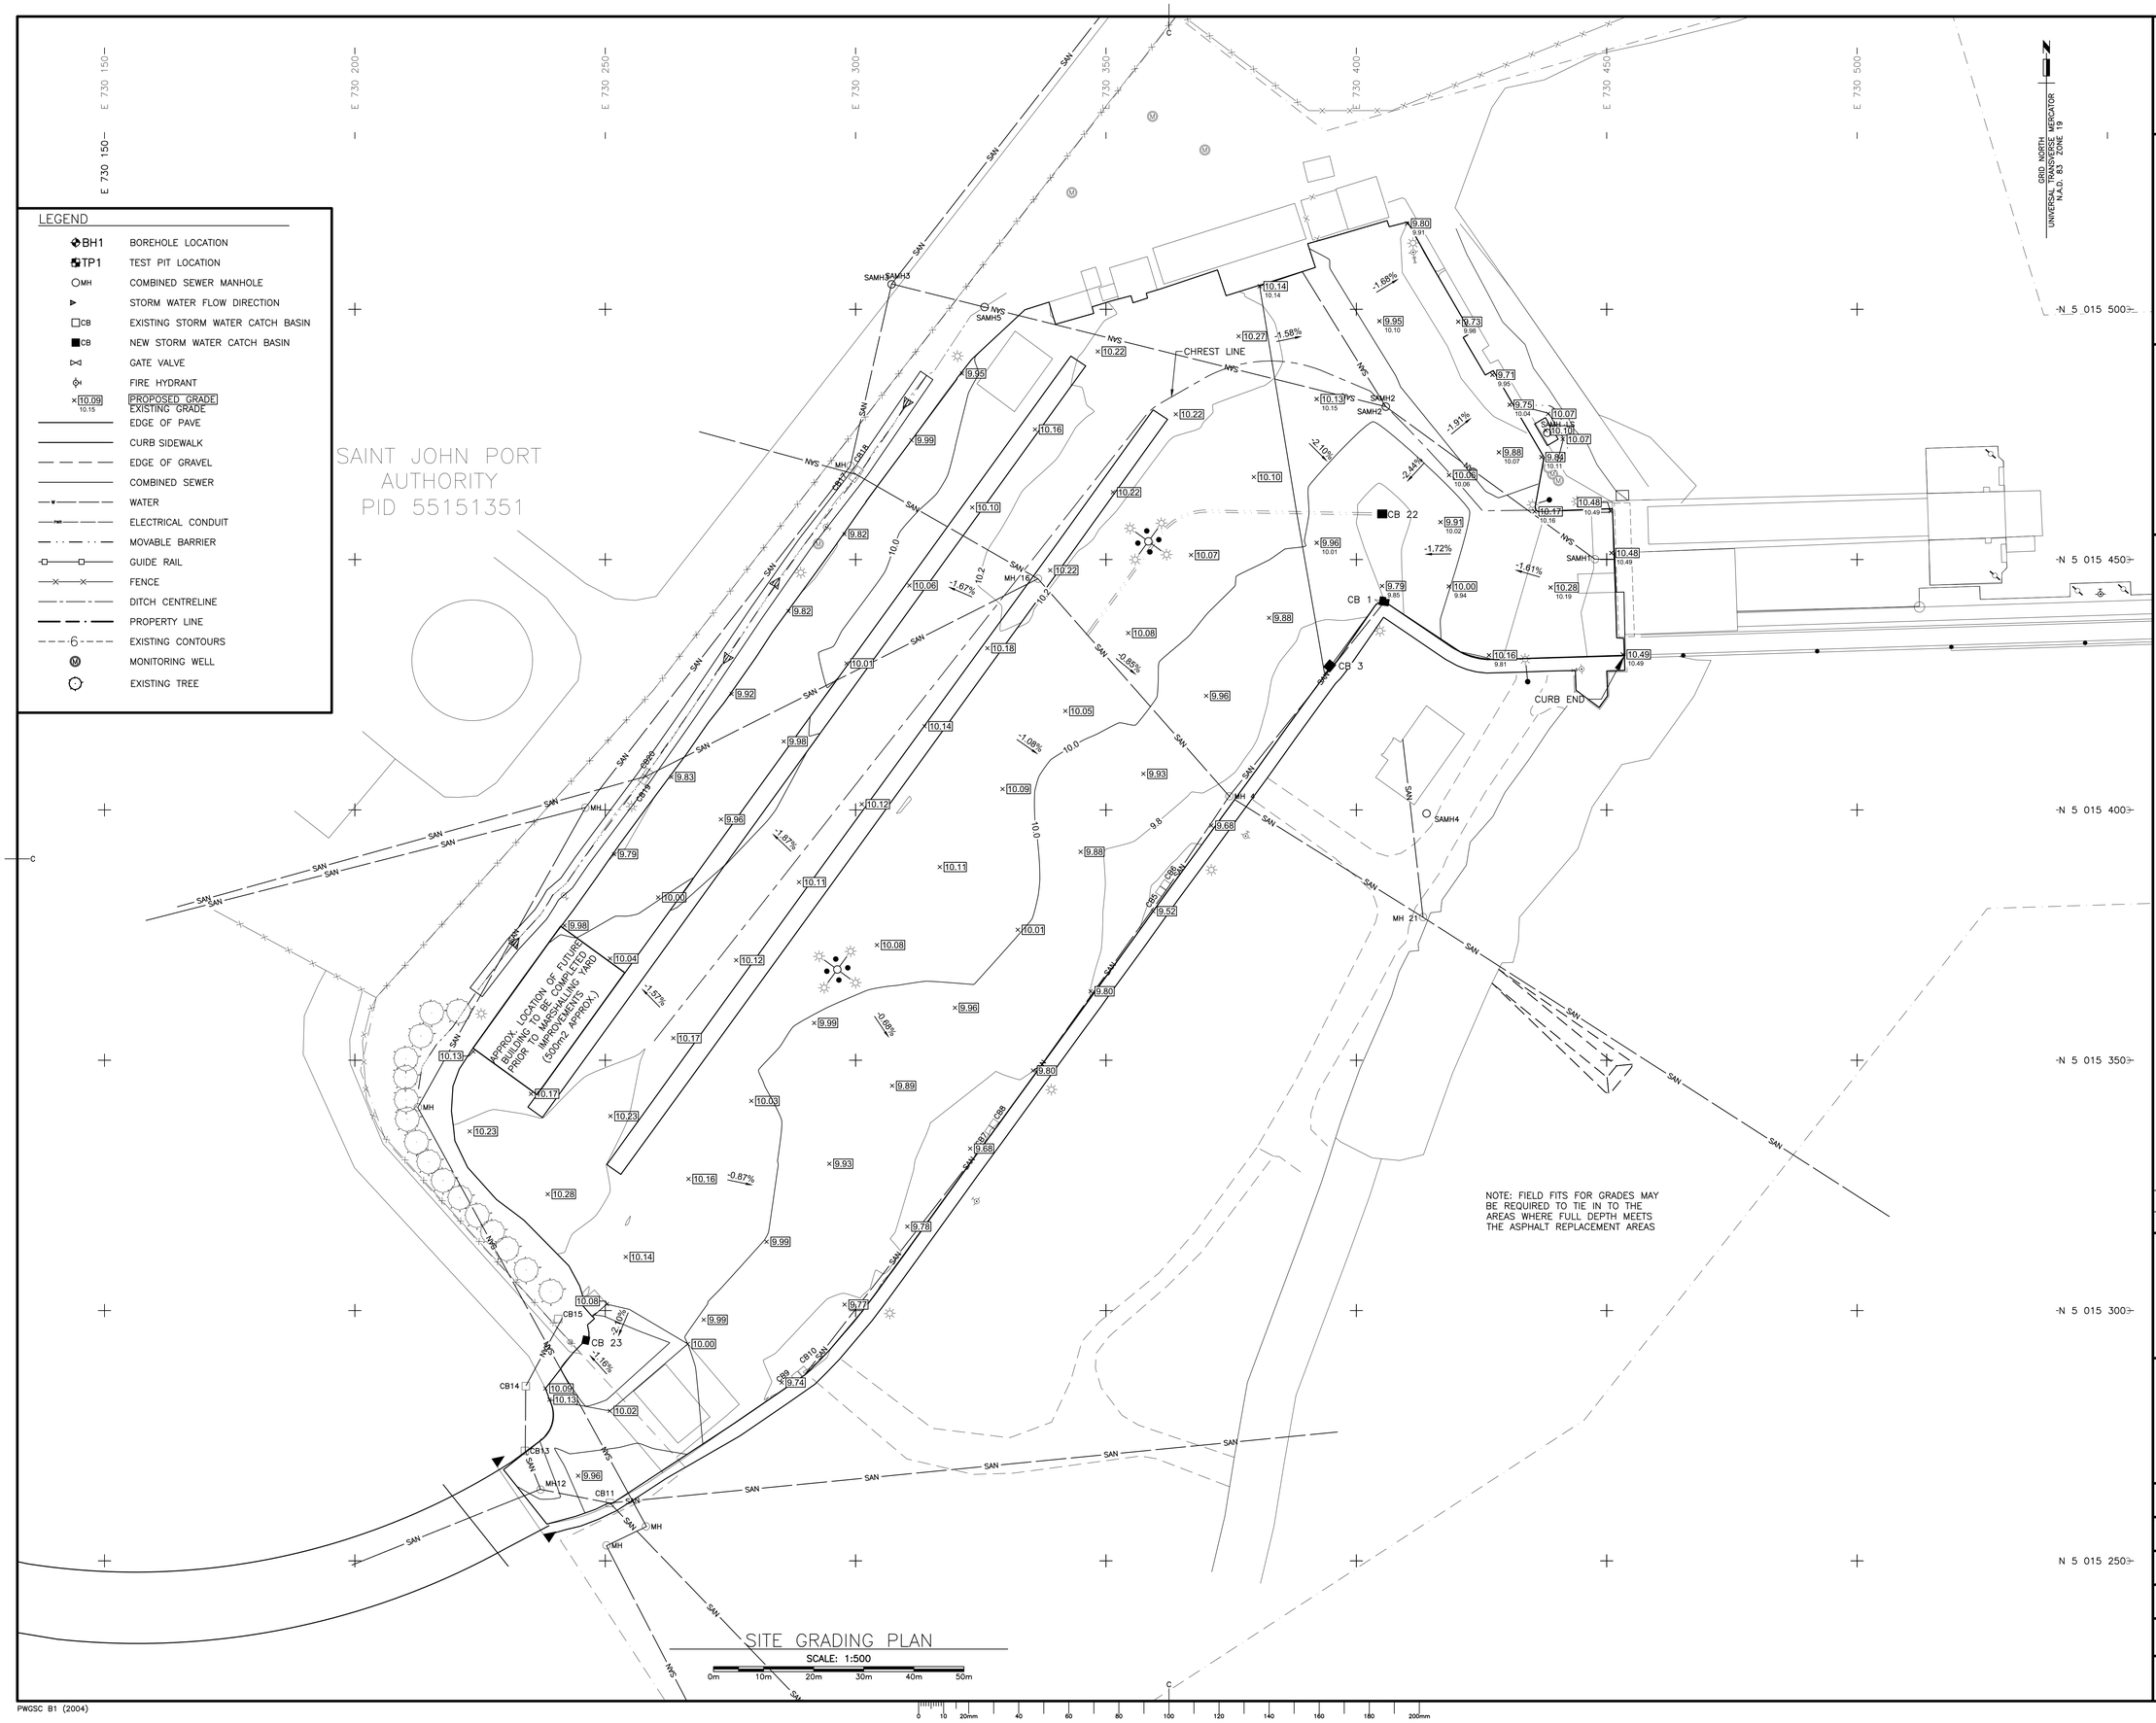

SITE GRADING PLAN

SCALE: 1:500

0m 10m 20m 30m 40m 50m

Public Works and Government Services Canada / Travaux Publics et Services gouvernementaux Canada

GEMTEC
CONSULTING ENGINEERS AND SCIENTISTS

REGISTERED PROFESSIONAL ENGINEER
Province of New Brunswick
M7526
Matthew G. Nicholson
Signature
2020-03-09
Date
Province du Nouveau-Brunswick
INGÉNIEUR IMMATRICULÉ

revisions		date
1	ISSUED FOR TENDER	MAR 2020

project / projet

SAINT JOHN FERRY FERRY TERMINAL MARSHALLING YARD IMPROVEMENTS

drawing / dessin

SITE GRADING PLAN

designed MGN / conçu
date FEBRUARY 2020
drawn MGN / dessiné
date FEBRUARY 2020
approved / approuvé
date
Tender / Soumission
PWGSC Project Manager / Administrateur de projets TPSGC
project number / no. du projet
R.090690.001
drawing no. / no. du dessin
C06

PWGSC B1 (2004)

0 10 20mm 40 60 80 100 120 140 160 180 200mm

E-DRM/GDD-E: 552948