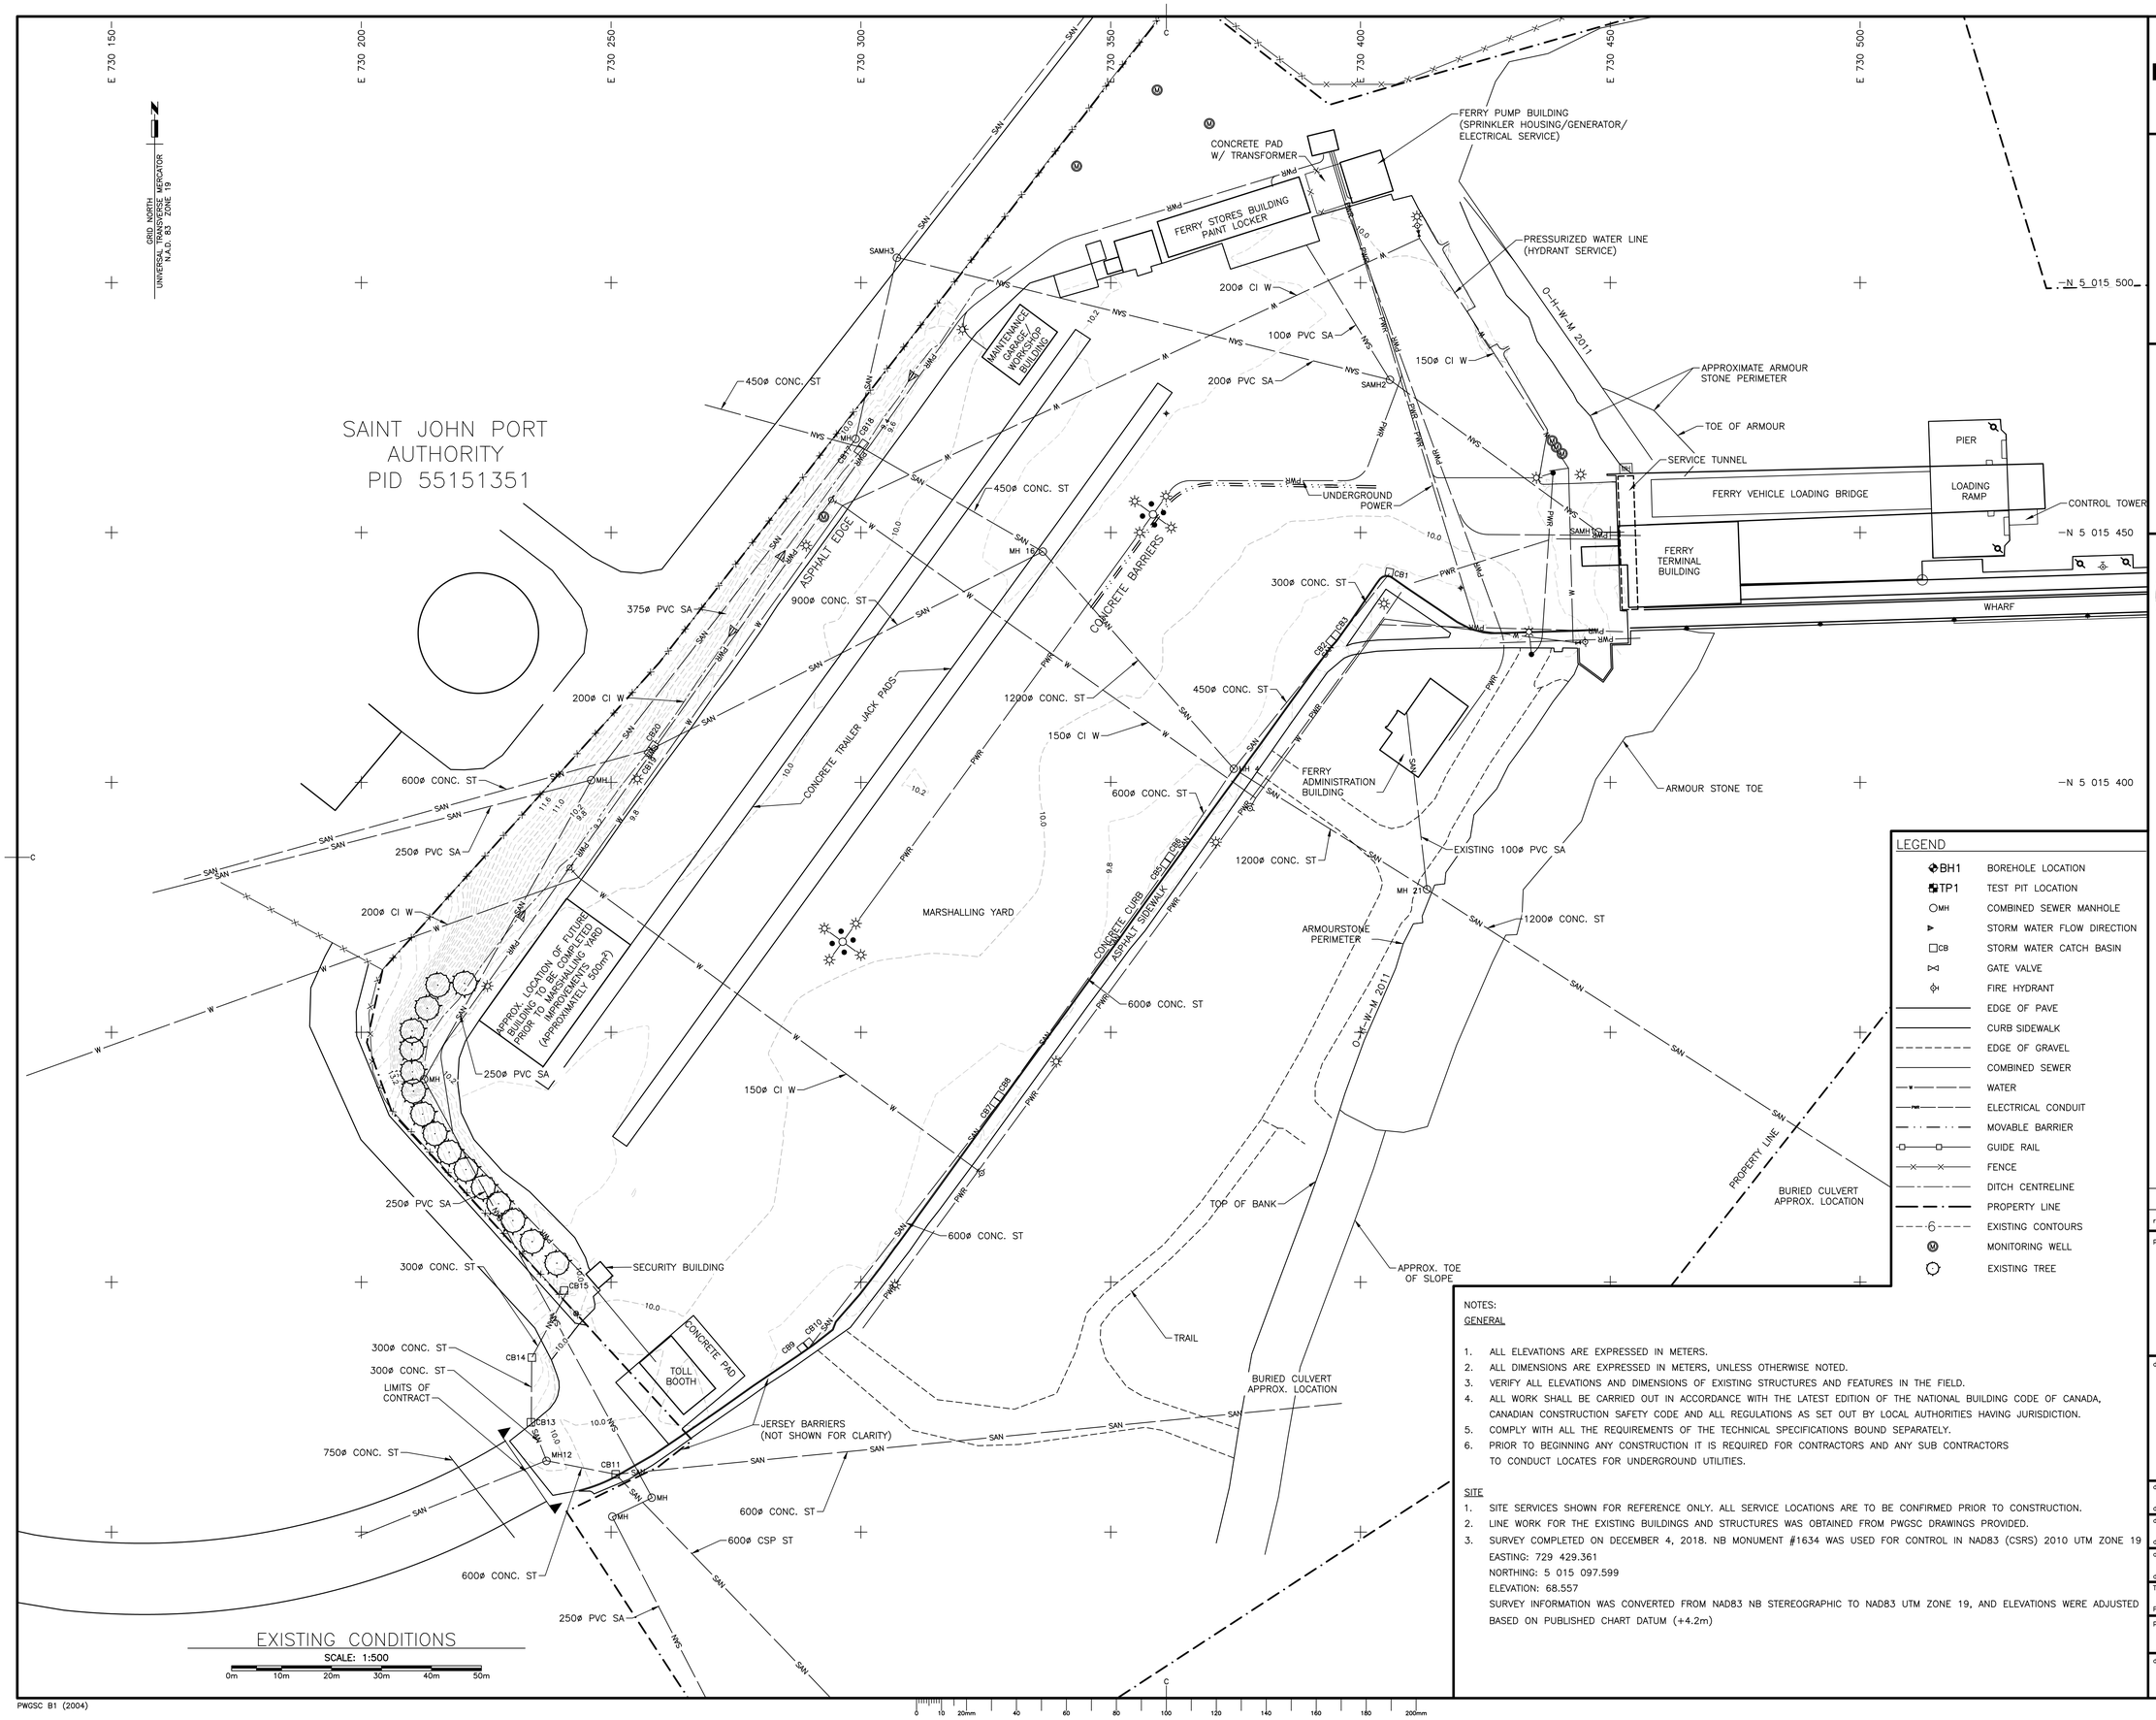

LEGEND

- BH1 BOREHOLE LOCATION
- TP1 TEST PIT LOCATION
- MH COMBINED SEWER MANHOLE
- STORM WATER FLOW DIRECTION
- CB STORM WATER CATCH BASIN
- GATE VALVE
- FIRE HYDRANT
- EDGE OF PAVE
- CURB SIDEWALK
- EDGE OF GRAVEL
- COMBINED SEWER
- WATER
- ELECTRICAL CONDUIT
- MOVABLE BARRIER
- GUIDE RAIL
- FENCE
- DITCH CENTRELINE
- PROPERTY LINE
- EXISTING CONTOURS
- MONITORING WELL
- EXISTING TREE

NOTES:

GENERAL

1. ALL ELEVATIONS ARE EXPRESSED IN METERS.
2. ALL DIMENSIONS ARE EXPRESSED IN METERS, UNLESS OTHERWISE NOTED.
3. VERIFY ALL ELEVATIONS AND DIMENSIONS OF EXISTING STRUCTURES AND FEATURES IN THE FIELD.
4. ALL WORK SHALL BE CARRIED OUT IN ACCORDANCE WITH THE LATEST EDITION OF THE NATIONAL BUILDING CODE OF CANADA, CANADIAN CONSTRUCTION SAFETY CODE AND ALL REGULATIONS AS SET OUT BY LOCAL AUTHORITIES HAVING JURISDICTION.
5. COMPLY WITH ALL THE REQUIREMENTS OF THE TECHNICAL SPECIFICATIONS BOUND SEPARATELY.
6. PRIOR TO BEGINNING ANY CONSTRUCTION IT IS REQUIRED FOR CONTRACTORS AND ANY SUB CONTRACTORS TO CONDUCT LOCATES FOR UNDERGROUND UTILITIES.

SITE

1. SITE SERVICES SHOWN FOR REFERENCE ONLY. ALL SERVICE LOCATIONS ARE TO BE CONFIRMED PRIOR TO CONSTRUCTION.
2. LINE WORK FOR THE EXISTING BUILDINGS AND STRUCTURES WAS OBTAINED FROM PWGSC DRAWINGS PROVIDED.
3. SURVEY COMPLETED ON DECEMBER 4, 2018. NB MONUMENT #1634 WAS USED FOR CONTROL IN NAD83 (CSRS) 2010 UTM ZONE 19
   EASTING: 729 429.361
   NORTHING: 5 015 097.599
   ELEVATION: 68.557
   SURVEY INFORMATION WAS CONVERTED FROM NAD83 NB STEREOGRAPHIC TO NAD83 UTM ZONE 19, AND ELEVATIONS WERE ADJUSTED BASED ON PUBLISHED CHART DATUM (+4.2m)

Public Works and Government Services Canada / Travaux Publics et Services gouvernementaux Canada

SITE

GEMTEC
CONSULTING ENGINEERS AND SCIENTISTS

REGISTERED PROFESSIONAL ENGINEER
Province of New Brunswick
M7526
Matthew G. Nicholson
Signature
2020-03-09
Date
Province du Nouveau-Brunswick
INGÉNIEUR IMMATRICULÉ

revisions		date
1	ISSUED FOR TENDER	MAR 2020

project / projet

SAINT JOHN FERRY FERRY TERMINAL MARSHALLING YARD IMPROVEMENTS

drawing / dessin

EXISTING CONDITIONS

designed MGN / conçu
date FEBRUARY 2020
drawn MGN / dessiné
date FEBRUARY 2020
approved / approuvé
date
Tender / Soumission
PWGSC Project Manager / Administrateur de projets TPSGC
project number / no. du projet
R.090690.001
drawing no. / no. du dessin
C01

PWGSC B1 (2004)

0 10 20mm 40 60 80 100 120 140 160 180 200mm

E-DRM/GDD-E: 552948