MAIN FLOOR

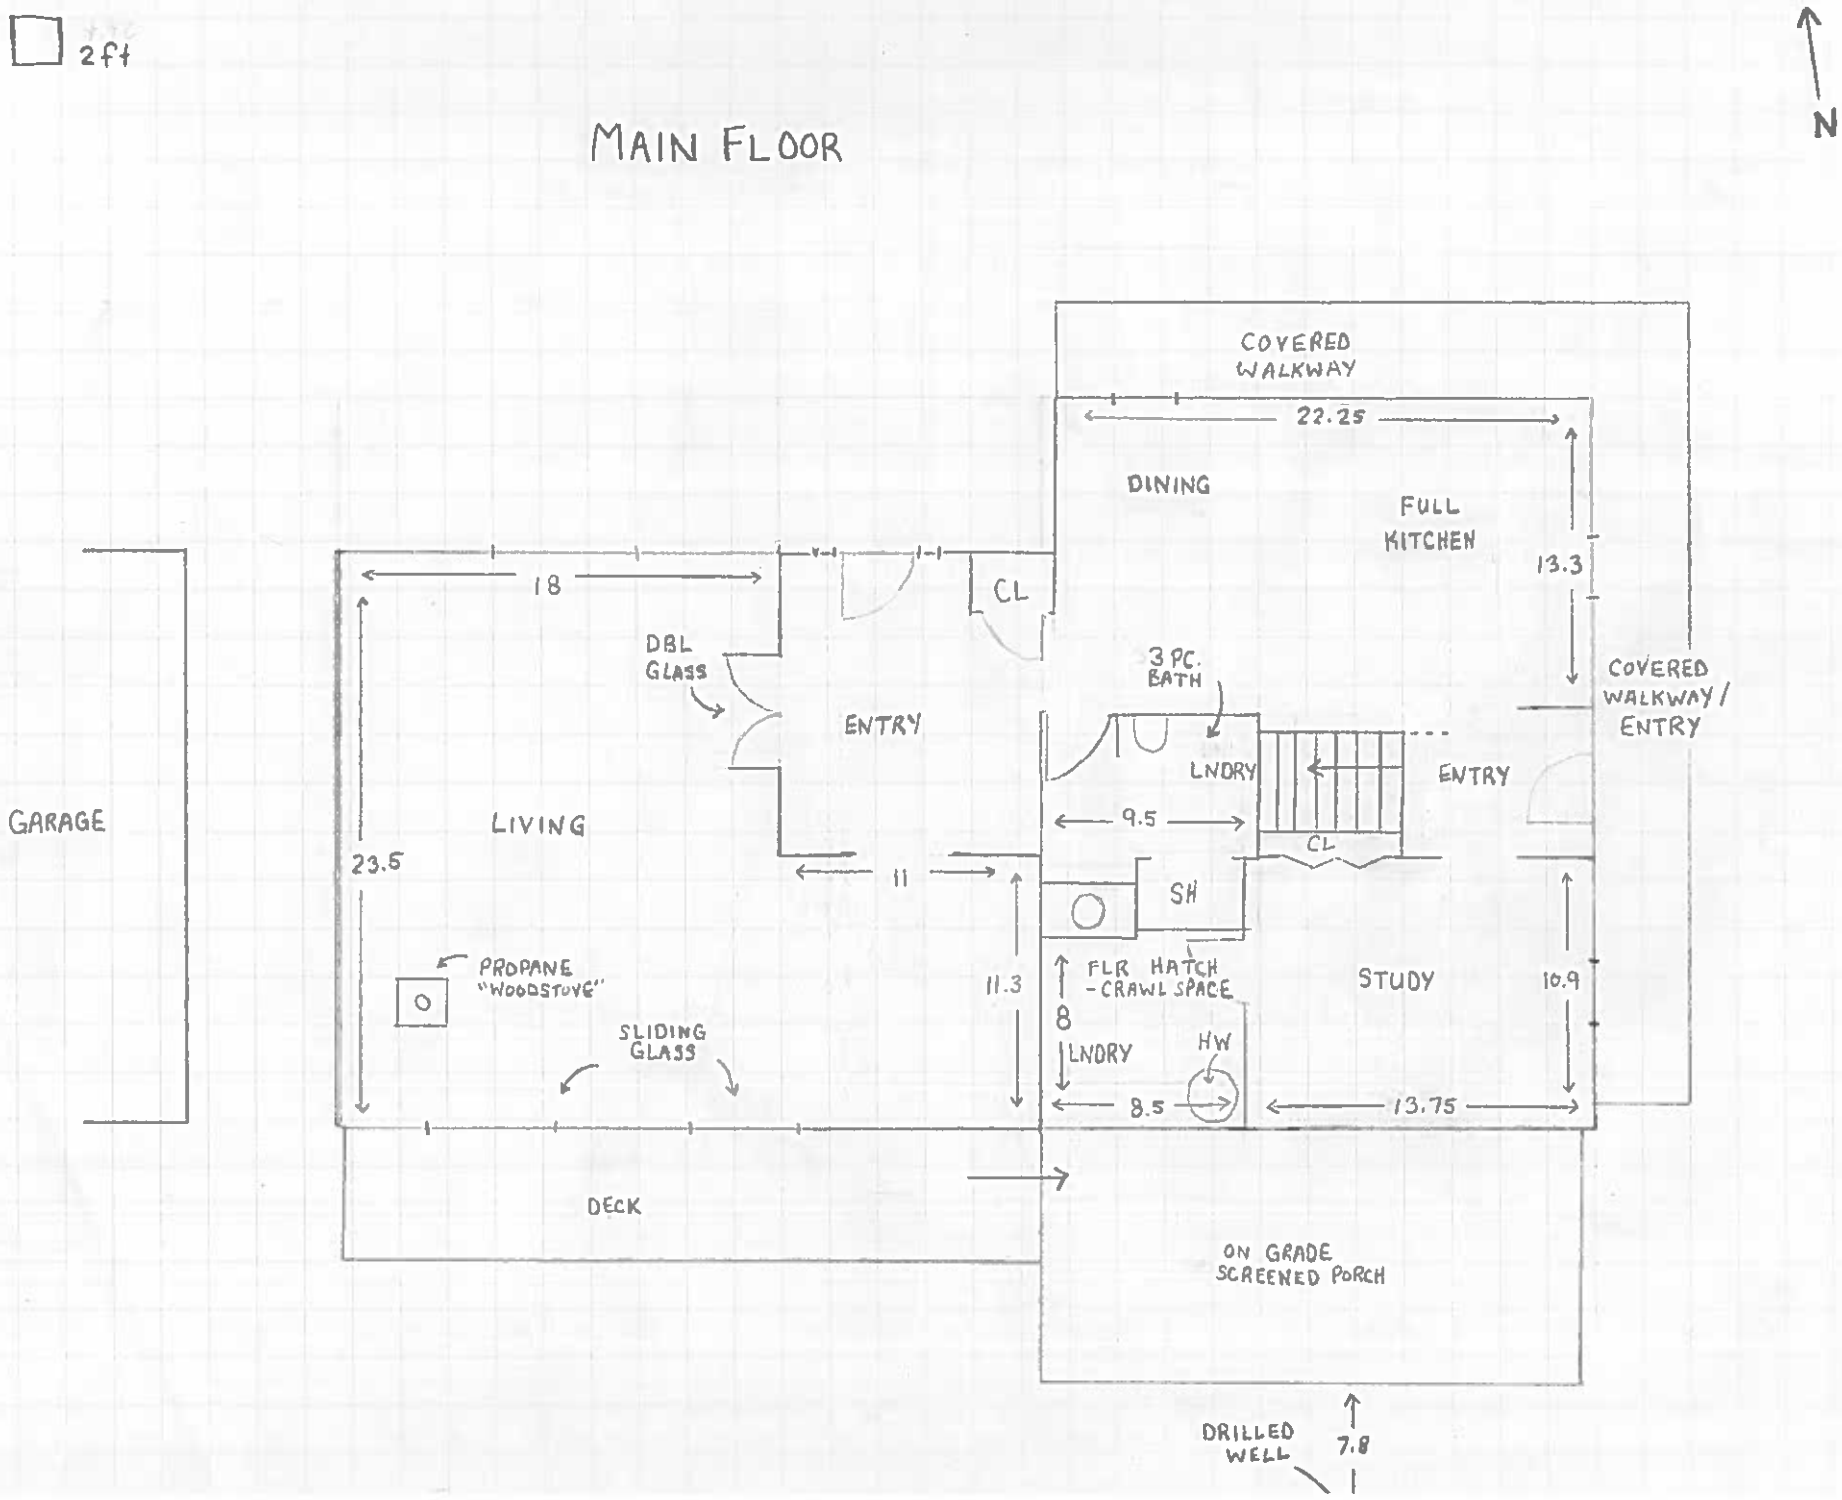
2ft
N
COVERED WALKWAY
22.25
DINING
FULL KITCHEN
13.3
COVERED WALKWAY / ENTRY
18
CL
DBL GLASS
ENTRY
3 PC. BATH
LNDRY
ENTRY
GARAGE
LIVING
23.5
9.5
CL
11
SH
PROPANE "WOODSTOVE"
11.3
FLR HATCH - CRAWL SPACE
STUDY
10.9
8
SLIDING GLASS
LNDRY
HW
8.5
13.75
DECK
ON GRADE SCREENED PORCH
DRILLED WELL
7.8