0 10 20 30 40 50 60 70 80 90 100 110 120 130 140 150 160 170 180 190 200 millimetres

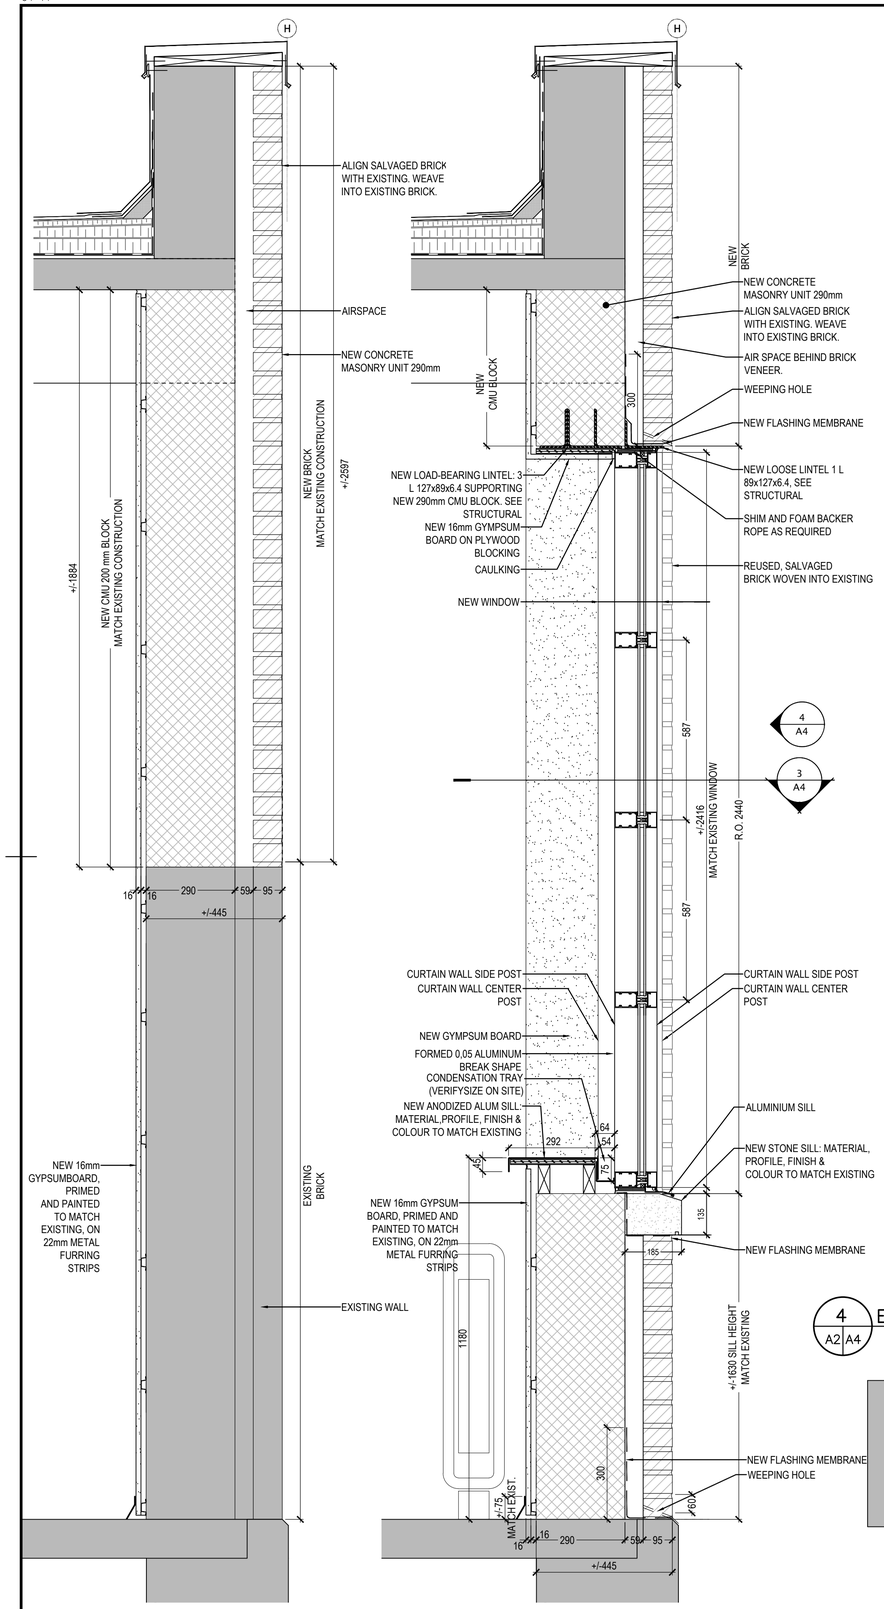

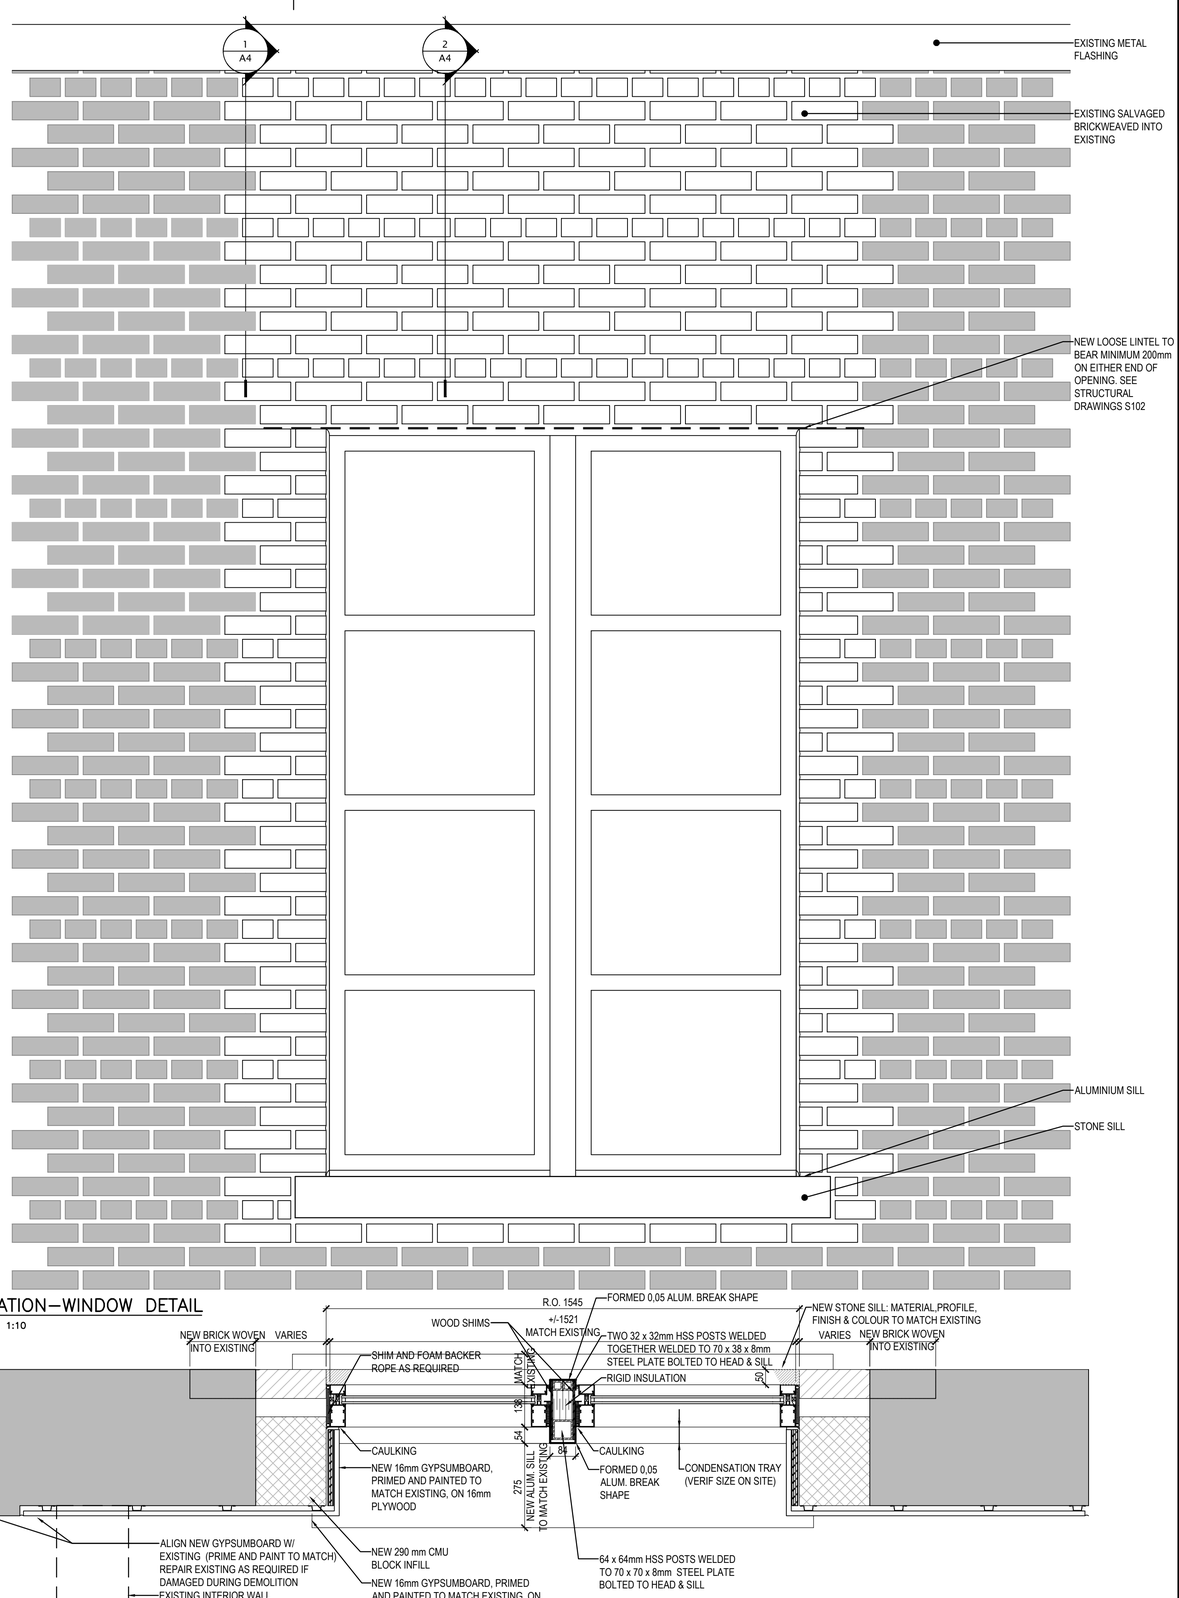

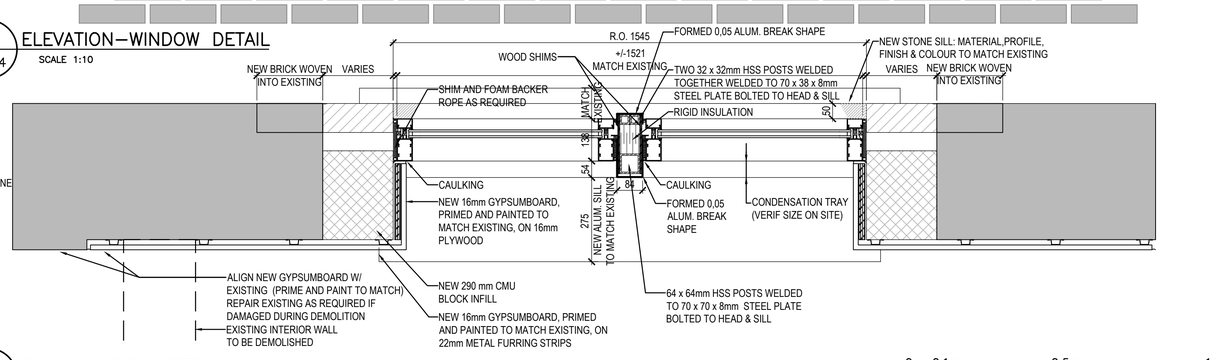

1 A3 A4 FACADE SECTION—DEMOLITION
SCALE 1:10

2 A3 A4 FACADE SECTION—DETAIL
SCALE 1:10

4 A2 A4 ELEVATION—WINDOW DETAIL
SCALE 1:10

3 A4 PLAN—WINDOW DETAIL
SCALE 1:10

0 0.1m 0.5m 1m

Public Works and Government Services Canada
Travaux publics et Services gouvernementaux Canada

ARCHITECTURE 49
201 - 1300 Yonge Street
Toronto, ON M4T 1X3
TEL: +1 416.368.6987 | WEB: architecture49.com

wsp
300–2611 QUEENSVIEW DRIVE
OTTAWA, ONTARIO CANADA K2B 8K2
TELEPHONE: (613) 829–2800
FAX: (613) 829–8299

ONTARIO ASSOCIATION OF ARCHITECTS
BRUNO VERENINI
LICENCE 5508

revision		date
04		
03	ISSUED FOR TENDER – R1	2018–10–03
02	ISSUED FOR TENDER	2018–03–14
01	99 % CONSTRUCTION DOCUMENTATION	

Do not scale drawings.
Verify all dimensions and conditions on site and immediately notify the Departmental Representative of all discrepancies.

A Detail No. No. du détail
B drawing no. – where detail required dessin no. – où détail exigé
C drawing no. – where detailed dessin no. – où détaillé

project title / titre du projet
TORONTO Ontario
PUBLIC WORKS GOVERNMENT SERVICE CANADA
330–338 KEELE ST.

drawing title / titre du dessin
DETAILS

drawn by / dessine par: Marian Stiedl
designed by / conc par: Architecture49
approved by / approuve par:
bid / offre — project manager / administrateur de projets
project date / date du projet: 2018–03–14
project no. / no. du projet: R.083503.001
drawing no. / dessine no.: A4