04 11

0 10 20 30 40 50 60 70 80 90 100 110 120 130 140 150 160 170 180 190 200 millimetres

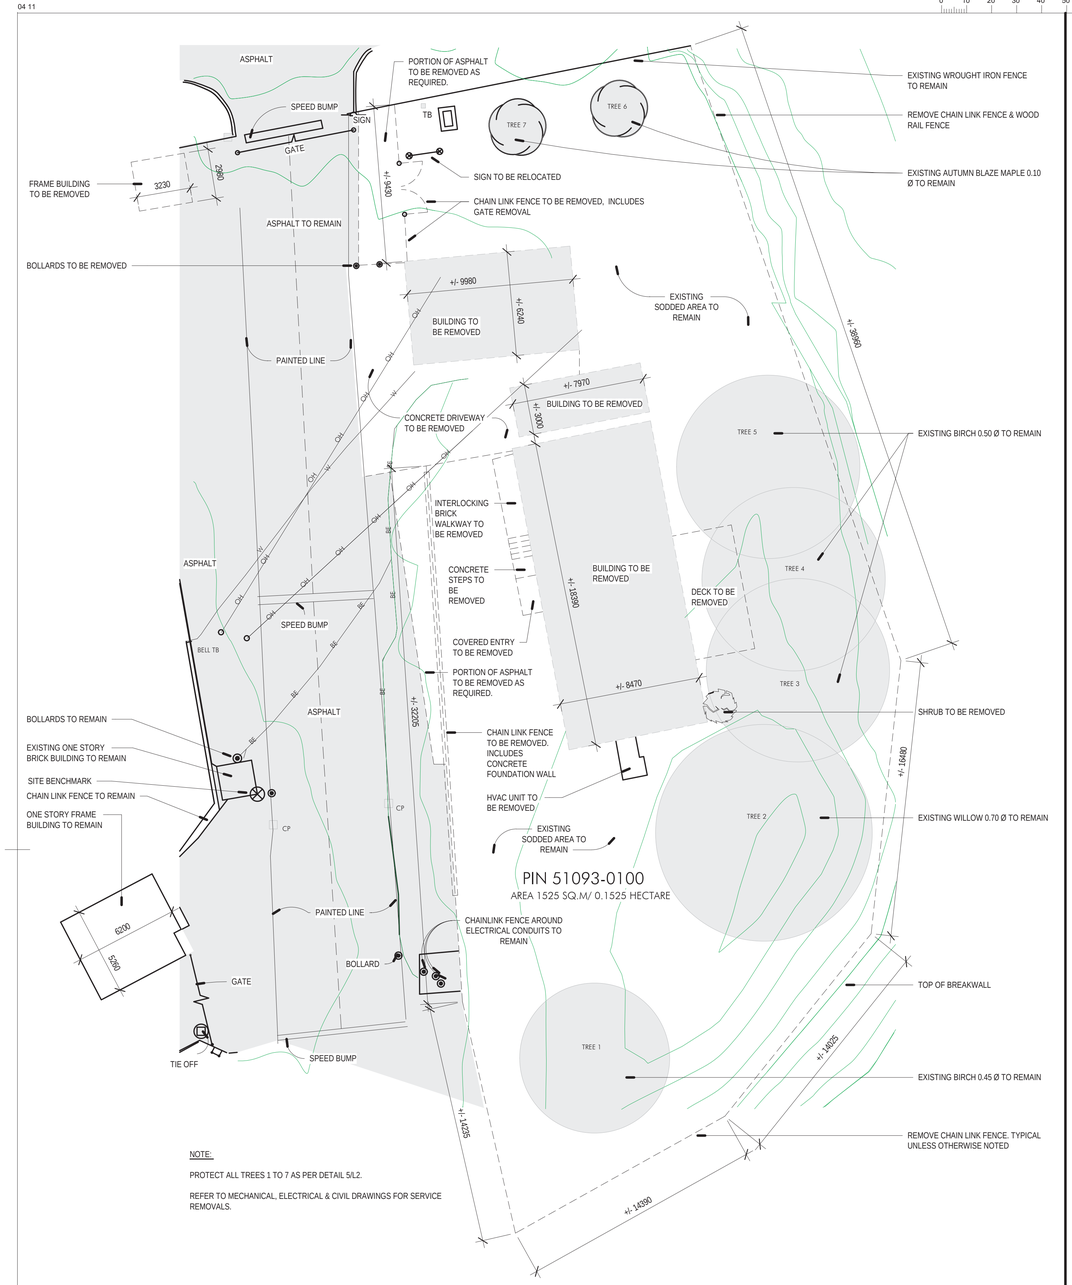

NOTE:

PROTECT ALL TREES 1 TO 7 AS PER DETAIL 5/L2.

REFER TO MECHANICAL, ELECTRICAL & CIVIL DRAWINGS FOR SERVICE REMOVALS.

1 / L1 EXISTING SITE PLAN

1 : 150

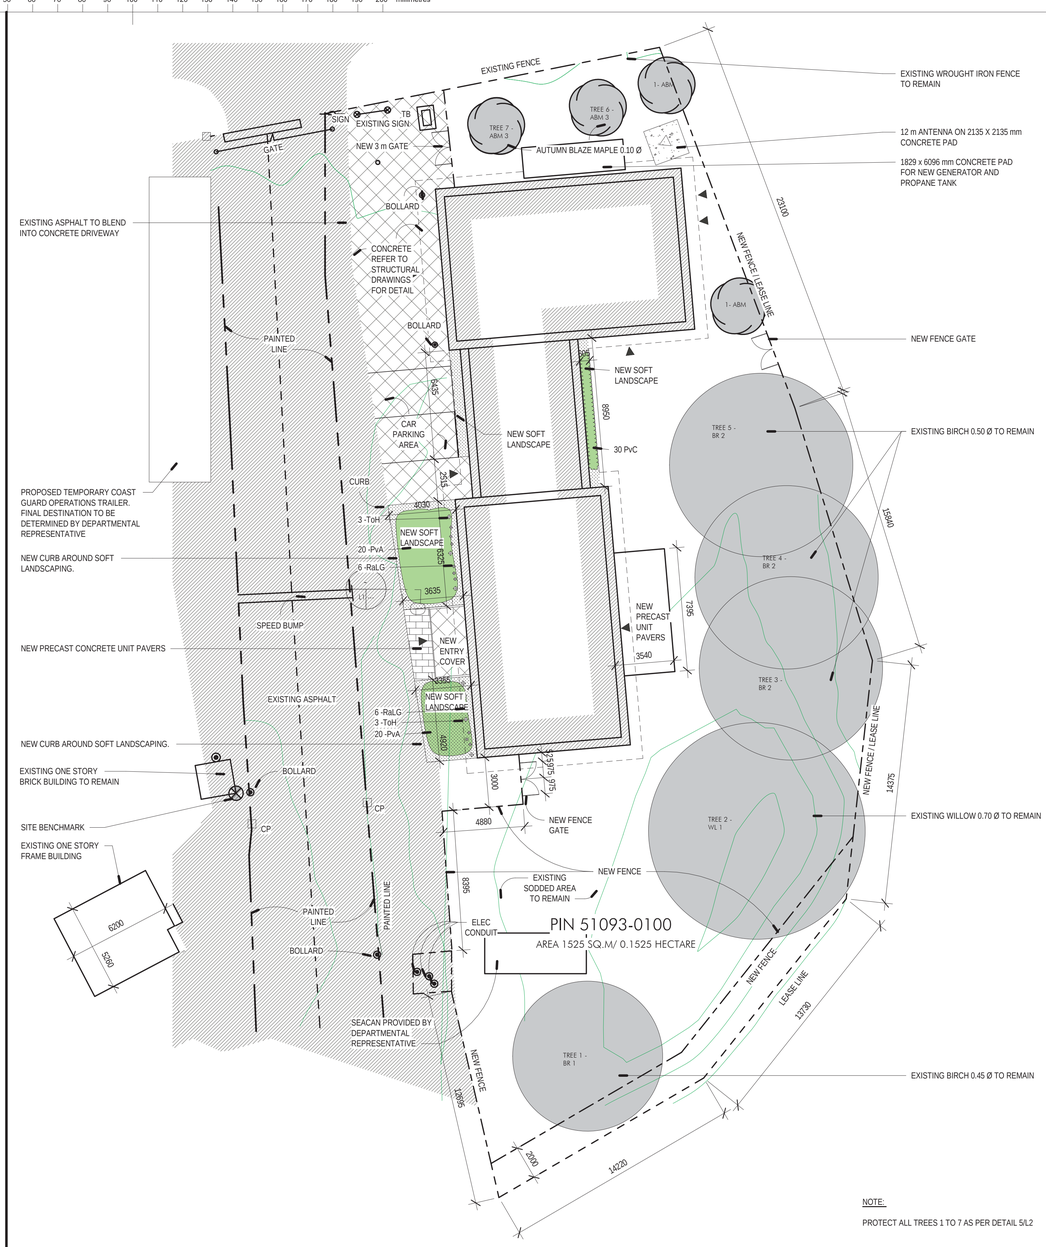

NOTE:

PROTECT ALL TREES 1 TO 7 AS PER DETAIL 5/L2

2 / L1 A1 NEW LANDSCAPE PLAN

1 : 150

Tree Plant List							
ID	Qty	Botanical Name	Common Name	Schedule Size	Remarks		
ABM	2	Acer X Freemanii	Autumn Blaze Maple	70 mm caliper	W/B, Stacked		
Shrub Plant List							
ID	Qty	Botanical Name	Common Name	Schedule Size	Remarks		
RaL	12	Rhus aromatica 'Gro-Low'	Gro-Low Fragrant Sumac	40 cm ht	Potted		
ToH	6	Thuja accidentalis 'Holmstrup'	Holmstrup Cedar	100 cm ht	Potted		
Perennial Plant List							
ID - Quantity	Qty	Arrangement	Family / Botanical Name	Common Name	Schedule Size	Remarks	Spacing
PvA - 40	30%	MIXED BED	Liliaceae (mid height, golds, deep reds)	Native Lily varieties	150 cm Pot	Heavy 2 fan division	60 cm o.c.
	40%	MIXED BED	Iris Lacustrbic (purples)	Dwarf Lake Iris	150 cm Pot	Heavy 2 fan division	60 cm o.c.
	30%	MIXED BED	Echinacea	Purple coneflower varieties	150 cm Pot	Heavy 2 fan division	60 cm o.c.
PvC - 50	40%	PERIMETER	Heavy Metal Switch Grass	Panicum virgatum 'Heavy Metal'	1 gallon pot	Heavy 2 fan division	80 cm o.c.
	60%	INSIDE	Liliaceae (mid height, yellows, peaches)	Native Lily varieties	150 cm Pot	Heavy 2 fan division	60 cm o.c.

Public Works and Government Services Canada

Travaux publics et Services gouvernementaux Canada

Watson MacEwen Teramura Architects

400-116 Lisgar Street | Ottawa Ontario | Canada K2P 0C2 | 613.232.0330

ONTARIO ASSOCIATION OF ARCHITECTS MUNTERAMURA LICENCE 6002

revision	date
04 ISSUED FOR TENDER	17 DEC 2020
03 RE-ISSUED FOR SPA	19 AUG 2020
02 RE-ISSUED 99% SUBMISSION	30 JUNE 2020
01 ISSUED FOR SPA	3 June 2019

Do not scale drawings.
Verify all dimensions and conditions on site and immediately notify the Departmental Representative of all discrepancies.

A Detail No. No. du detail
B drawing no. - where detail required dessin no. - ou detail exige
C drawing no. - where detailed dessin no. - ou detaille

project title / titre du projet: COBOURG CITY — COBOURG SEARCH

drawing title / titre du dessin: LANDSCAPE PLAN

drawn by / dessine par: KG

designed by / conc par: AT

approved by / approuve par:

bid / offre: DFO PROJECT MANAGER

project manager / administrateur de projets:

project date / date du projet: 2020-12-17

project no. / no. du projet: R.084112.005

drawing no. / dessine no.: L1

GSC-B1 DATE PLOTTED: 05/17/19 PLOT SCALE: 1 : 150 CAD FILE: C:\Users\WMTA\Documents\1803-20200530-99 SUBMISSION R6_kgeigerXSUQT.rvt