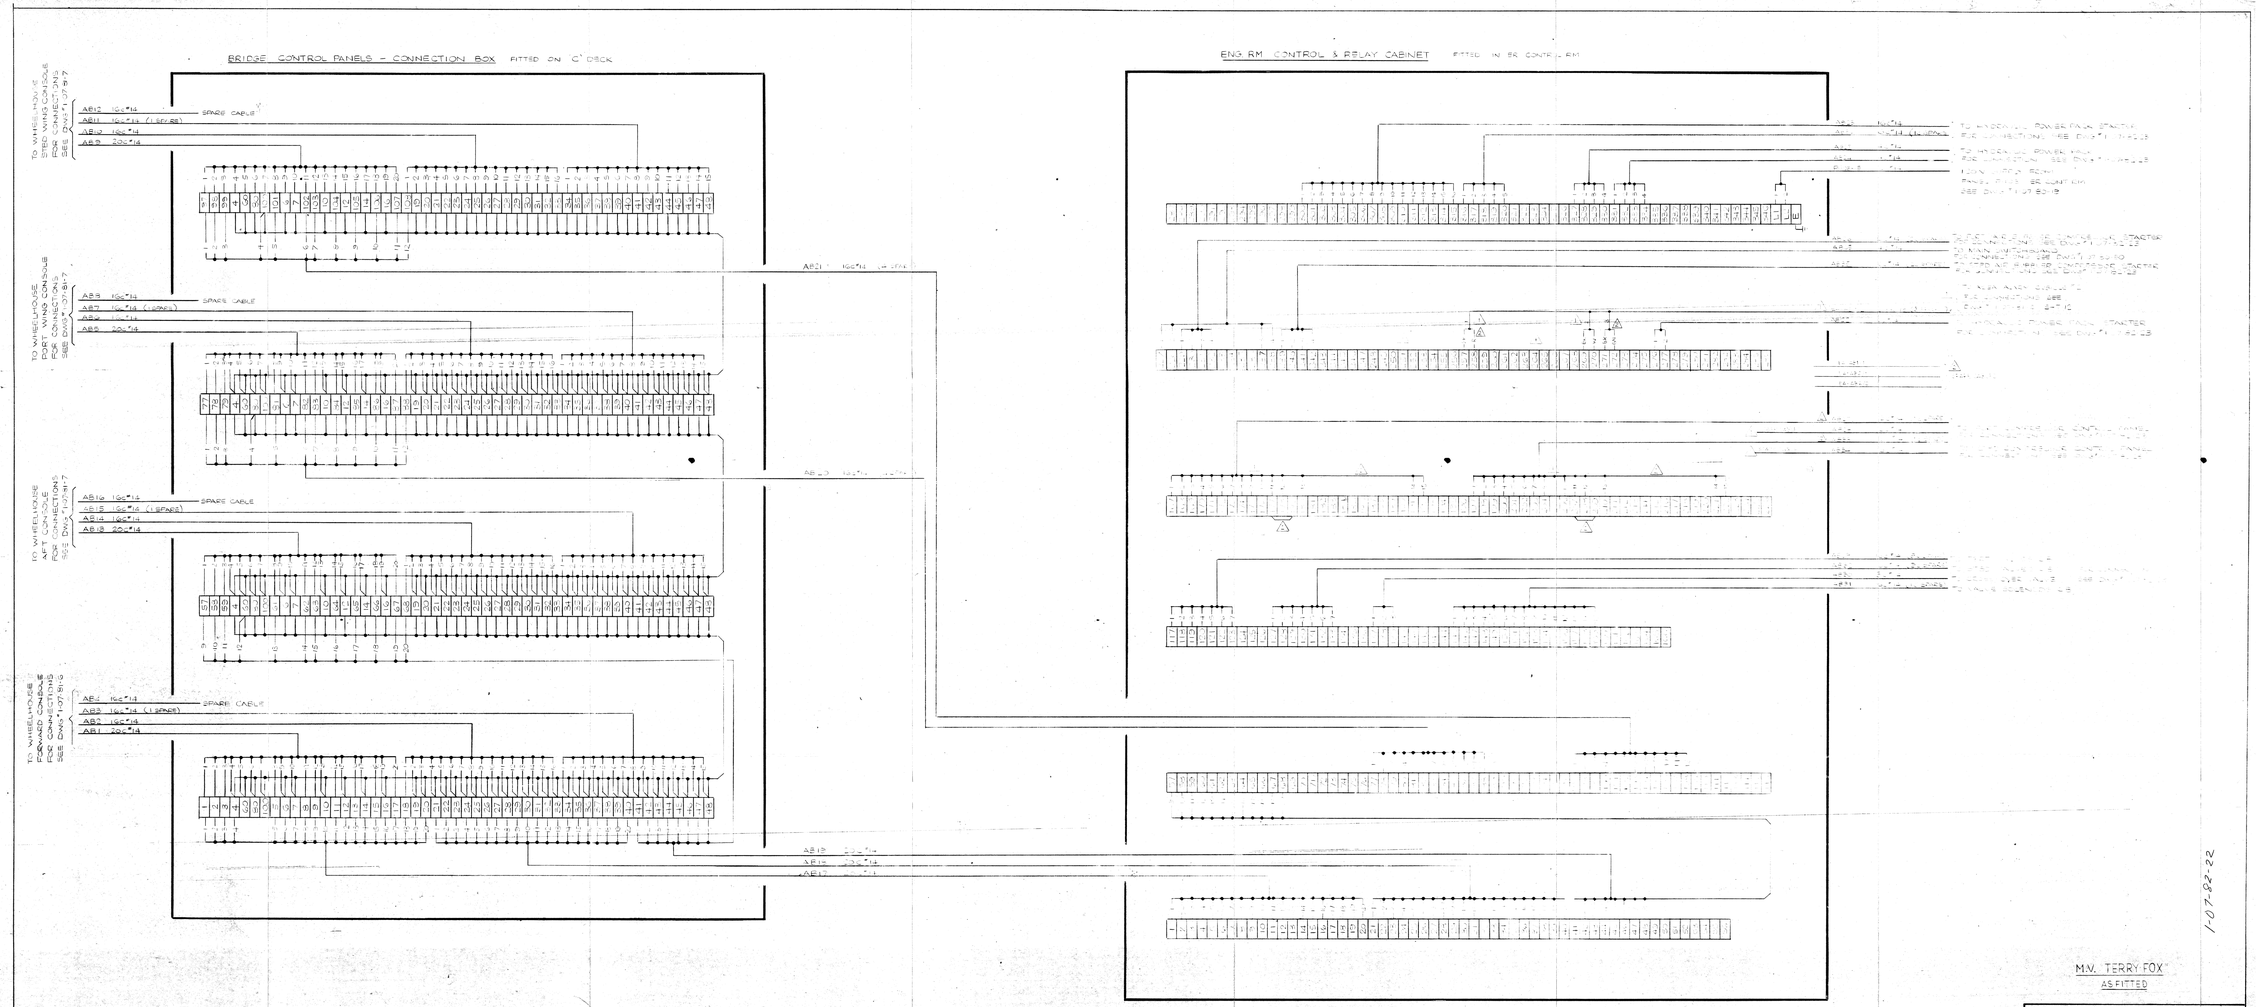

1-07-82-22

M.V. TERRY FOX
AS FITTED

DISTRIBUTION					
DEPARTMENT	QTY.	DEPARTMENT	QTY.	DEPARTMENT	QTY.
Owners	2	Operations Manager		Shower-girl	
Classification		Nav. Comm. Supt.	1	Rigger	
Shipship Inspection	4	Outfit Supt.		Joiner	
G.A.M.	2	Repair Supt.		Pipe Fitter	
VICTORIA DIV. - CSP		Steel Supt.		Machine Shop	
		ELECT. SUPT.	1		
Hull O.D.				Sheet Metal	
Machinery O.D.	1	Hull		Electric Shop	2
Electrical O.D.	1	Pipe		Engine Room	
Architectural Engineer		Welder			

No	REVISION	BY	DATE
1	CABLES (EA-AB12, EA-AB21) (EA-AB20, SPARE) (EA-AB19, SPARE) (EA-AB18, SPARE) (EA-AB17, SPARE) (EA-AB16 & AB 34 DESIGNATED AS SPARE) CABLES AB23, AB 33 (CONNECTIONS MODIFIED) PANELS, C.S.T. & G.E.M. APPROVALS ADDED.	H.M.	83-6-15
2	CABLES (EA-AB12, AB22, AB33 - CONNECTIONS MODIFIED) (WIRES ADDED TO TERMINAL 17-179 AND 207-209) CABLES (EA-AB11, EA-AB20, & EA-AB22 - WIRES ADDED)	H.M.	83-7-13

Burrard Yarrows Corporation	SHIPBUILDERS SHIP REPAIRERS GENERAL ENGINEERS	Vancouver Division P.O. Box 86000, North Vancouver, British Columbia, Canada V7L 4J8	Victoria Division Victoria, British Columbia V8W 2S6

DIVISION VANCOUVER | HULL No. 1-107 | JOB No. 82 | OWNERS GULF CANADA

TITLE
AIR BUBBLER CONTROL SYSTEM
CONNECTION DIAGRAM
(CB ON C DK & ER CONTROL/RELAY CABINET)

APPROVALS		REPRESENTS	DATE
	DRAWING	RAINES	83/05
	C.S.T.		
	C.S.E.	J. KEAN	83-6-13
	G.A.M.	RAINES	83/6/13

DRAWN G. FORTE
CHECKED N. [illegible]
APPROVED [illegible]
SCALE
DATE MAR 7/83
DWG. No. 1-107-81-22
REV 2