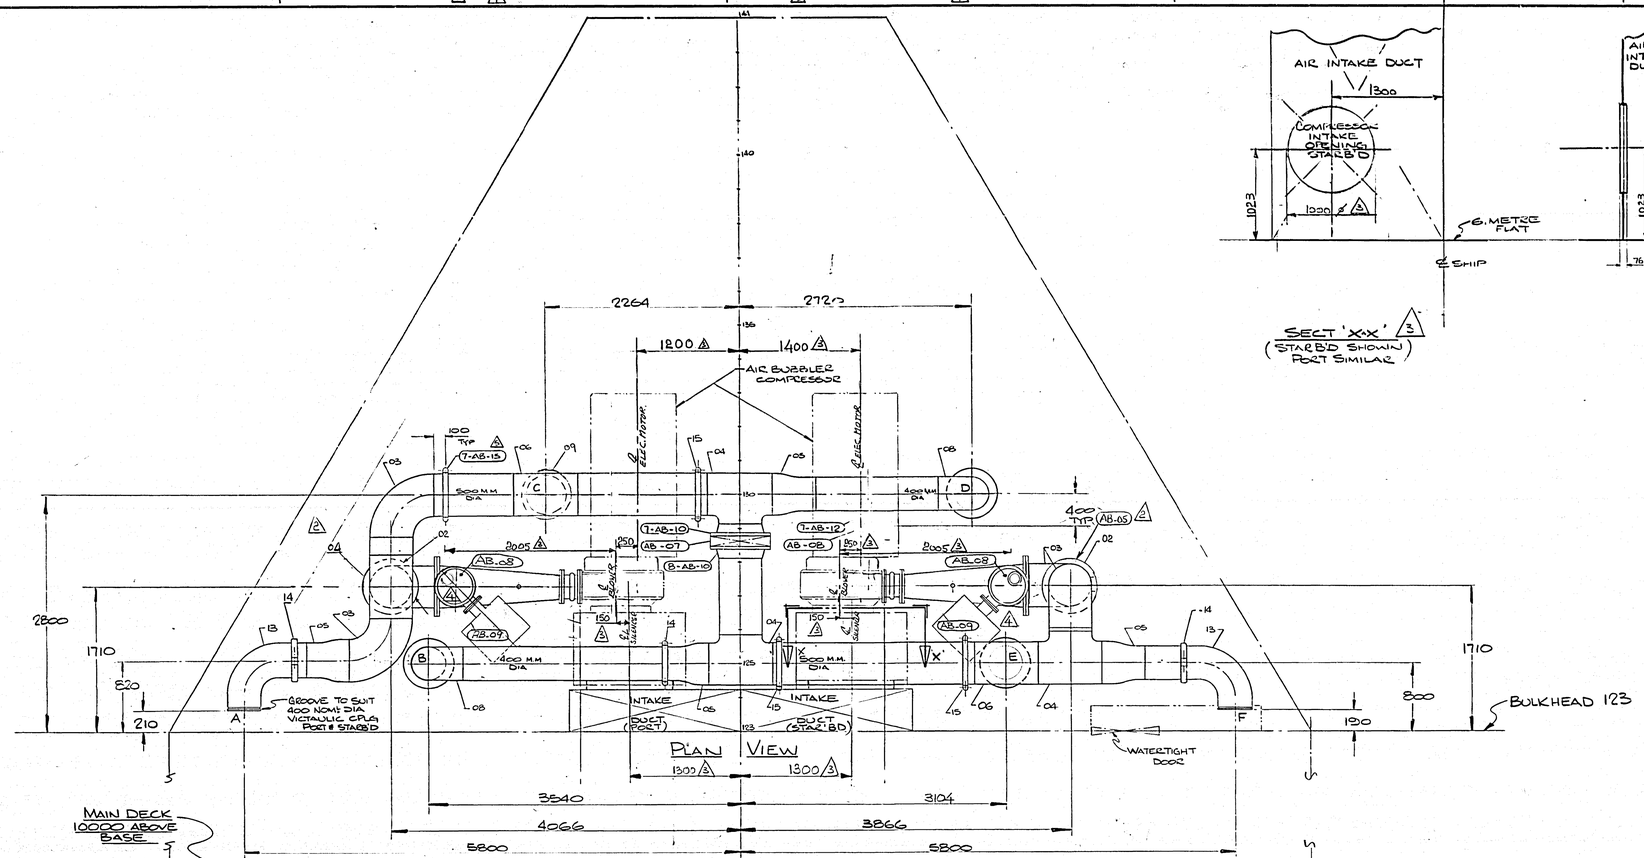

SECT 'X-X' 3
(STARB'D SHOWN PORT SIMILAR)

PLAN VIEW

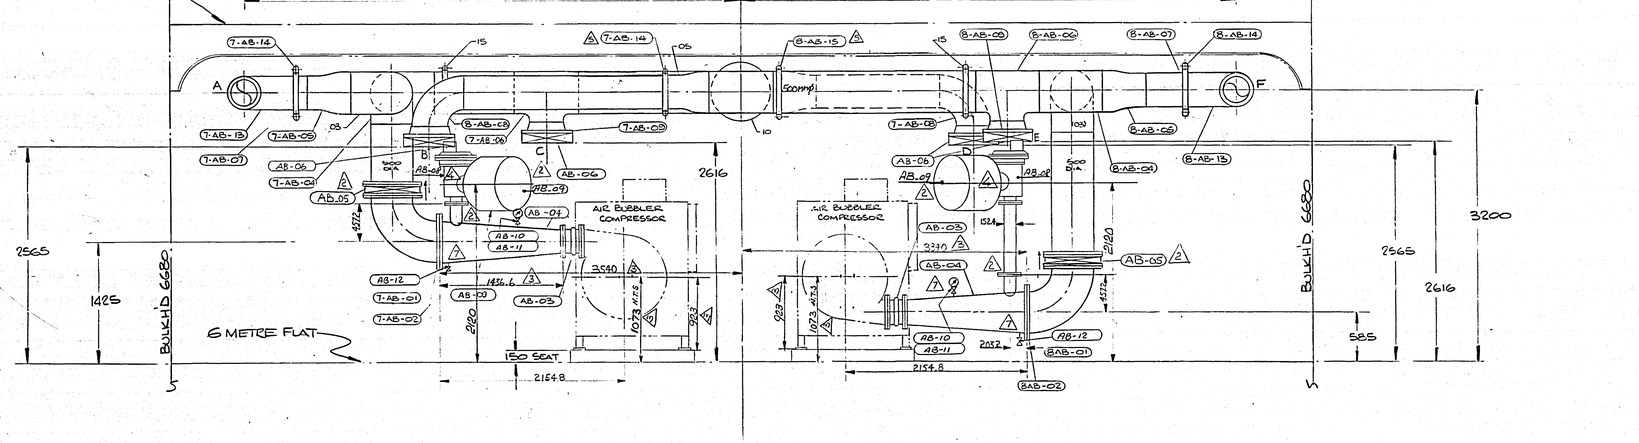

ELEVATION FROM B'HD 123
(LOOKING FOR'D)

NOTE :-
I.M.S PIPING TO BE WELDED CONSTRUCTION.

CONNECTIONS AT A,B,C,D,E & F TO CORRESPOND TO SAME ON O.M.S PIPING

REFERENCE DRAWINGS

71-10-01 AIR BUBBLER SYSTEM DIAGRAM
71-10-02 ARR'GT AIR BUBBLER SYSTEM PIPING O.M.S.

"AS FITTED"

DISTRIBUTION					
DEPARTMENT	QTY.	DEPARTMENT	QTY.	DEPARTMENT	QTY
Owners	3	Operations Manager		Shipwright	
Classification	1	New - Const. Supt.	1 R3	Rigger	
Steamship Inspection	4	Outfit Supt.		Joiner	
GERMAN & MINE AMPOWER	3	Repair Supt.		Pipe Fitter	3 R3
	3	Steel Supt.		Machine Shop	1 R3
Hull D.O.	1 R3	VICTORIA DIV. PLANNING	1 R3		
Machinery D.O.	1 R3	Lift	1 R3	Sheet Metal	
Electrical D.O.	1 R3	Plater		Electric Shop	
Welding Engineer		Welder		Engine Fitter	1 R3

No.	REVISION	BY	DATE
1	DWG. No CHANGED FROM 71-14-02 TO 71-10-02		6.5
2	POSITION OF CHECK VALVES (AB-05) AND BLOW-OFF VALVES & SILENCERS (AB-08 & AB-09) CHANGED AS REQUESTED BY AMPOWER		28-7/82
3	NEW DIMENSIONS ADDED IN ACCORDANCE WITH LATEST INFO. FROM AMPOWER INTAKE CHANGED FROM SQUARE TO ROUND.		30/8/82
4	REGULATING VALVES ADDED DIFFUSERS MODIFIED AS PER MANUFACTURERS DWG A.C.L. SKETCH #2825-AB-03		27/10/82
5	ADDED ONE 400 ø VICTAULIC COUPLING & FOUR 500 ø COUPLINGS	A.W.	13/12/82
6	PRESSURE GAUGE & DRAIN ADDED TO AIR BUBBLER TRANSITION		12/7/83
7	"AS FITTED"		13/7/83

Burrard Yarrows Corporation
SHIPBUILDERS, SHIP REPAIRERS, GENERAL ENGINEERS
Vancouver Division P.O. Box 86099, North Vancouver, British Columbia, Canada V7L 4J5
Victoria Division P.O. Box 1030, Victoria, British Columbia, V8W 2S9

DIVISION VANCOUVER & VICTORIA	HULL 107 & 554	JOB No. 71-10	
	OWNERS GULF CANADA RESOURCES INC		

TITLE
ARRANGEMENT OF AIR BUBBLER SYSTEM PIPING I.M.S.

APPROVALS	REPRESENTS	DATE	
			DRAWN D.M.A.
OWNERS		15-7-82	CHECKED
LLYODS		15-7-82	APPROVED
C.S.I.		9-6-82	SCALE 1:25 DATE MAY 6 '82
			DWG. No. 71-10-03 REV. 7