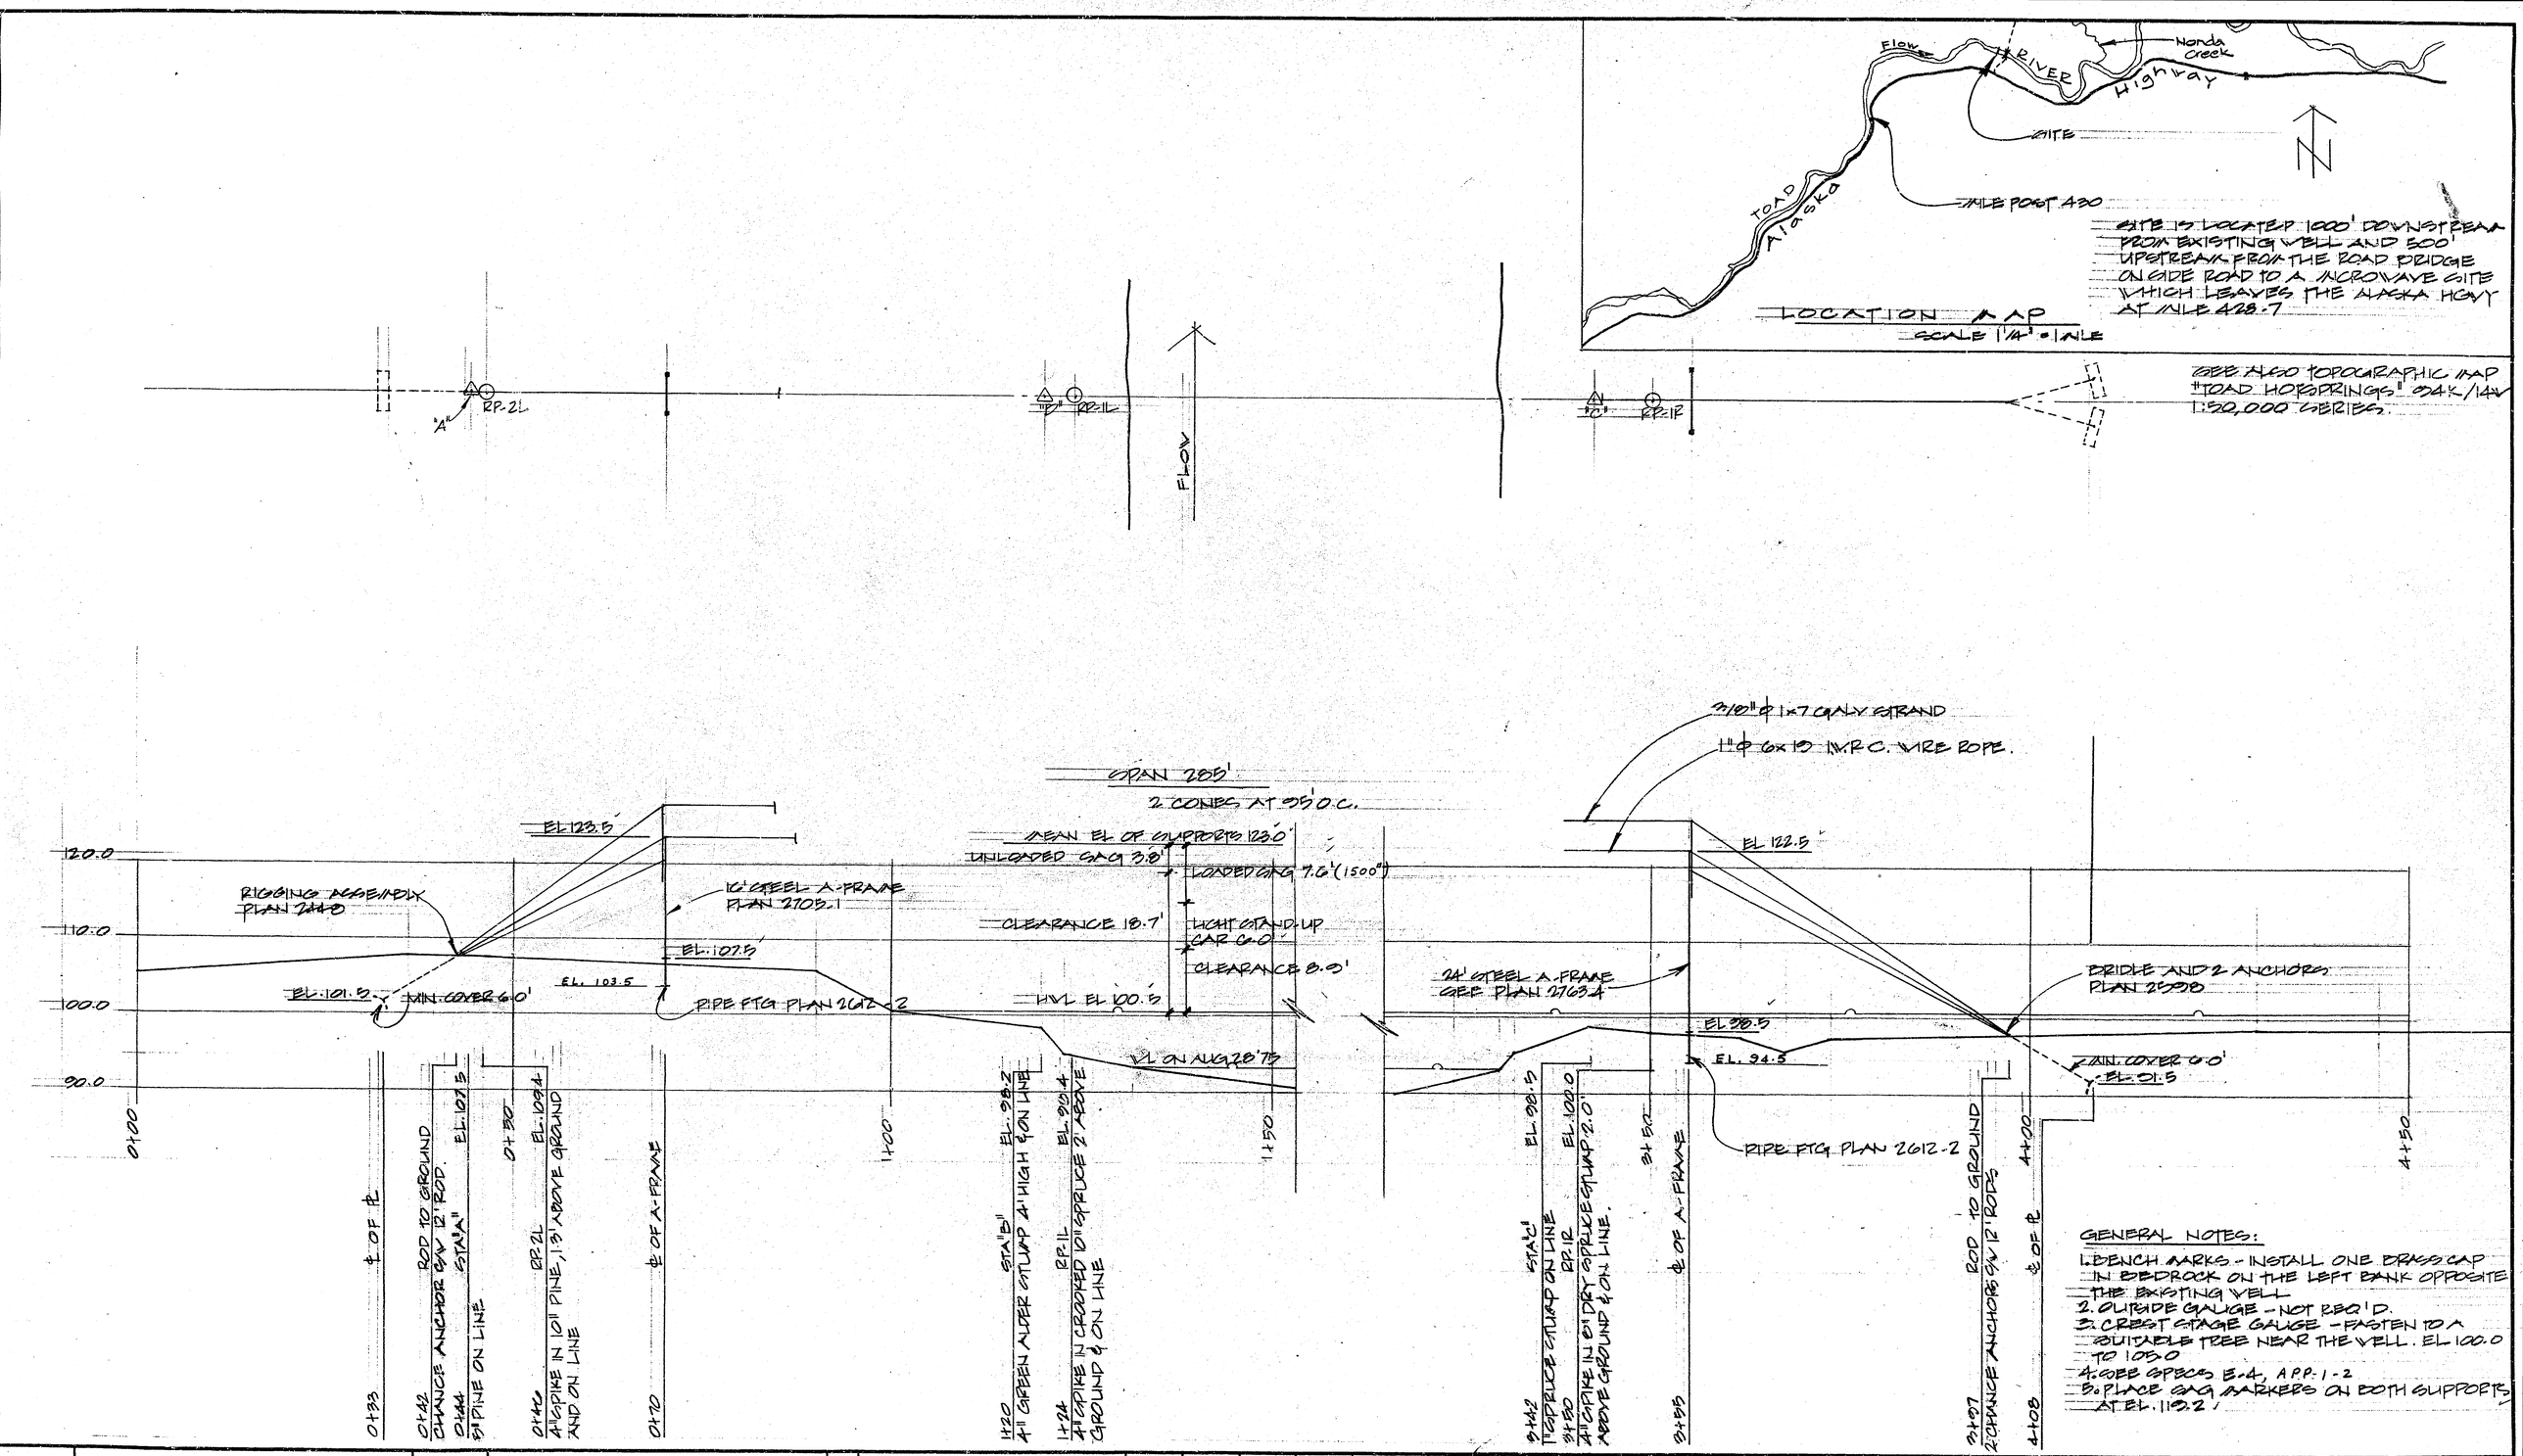

GENERAL NOTES:

1. BENCH MARKS - INSTALL ONE BRASS CAP IN BEDROCK ON THE LEFT BANK OPPOSITE THE EXISTING WELL
2. OUTSIDE GAUGE - NOT REQ'D.
3. CREST STAGE GAUGE - FASTEN TO A SUITABLE TREE NEAR THE WELL. EL 100.0 TO 105.0
4. SEE SPECS E-4, APP-1-2
5. PLACE SAG MARKERS ON BOTH SUPPORTS AT EL. 119.2

Dwg. No.	Title	Dwg. No.	Title	No.	Remarks	By	Date	Chk'd.	App.
REFERENCE		REFERENCE		REVISIONS					

	By	Date	Checked	Date	Approved	Date
Survey	LBS, AEA FAB	AUG 28 '75				
Design	MGP					
Drawing	MGP	April 7-76	[illegible]	May 11-76	[illegible]	May 12/76
Tracing						

DEPT. OF THE ENVIRONMENT
WATER SURVEY OF CANADA, VANCOUVER, B.C.

TOAD RIVER ABOVE NONDA CR.
HYDROMETRIC STATION
CABLEWAY

FIELD BOOK # 75-C6
Scale 1" = 10'-0"
Sheet 1 of 2
Station No.
Dwg. No. 2814

Destroy all prints bearing previous number