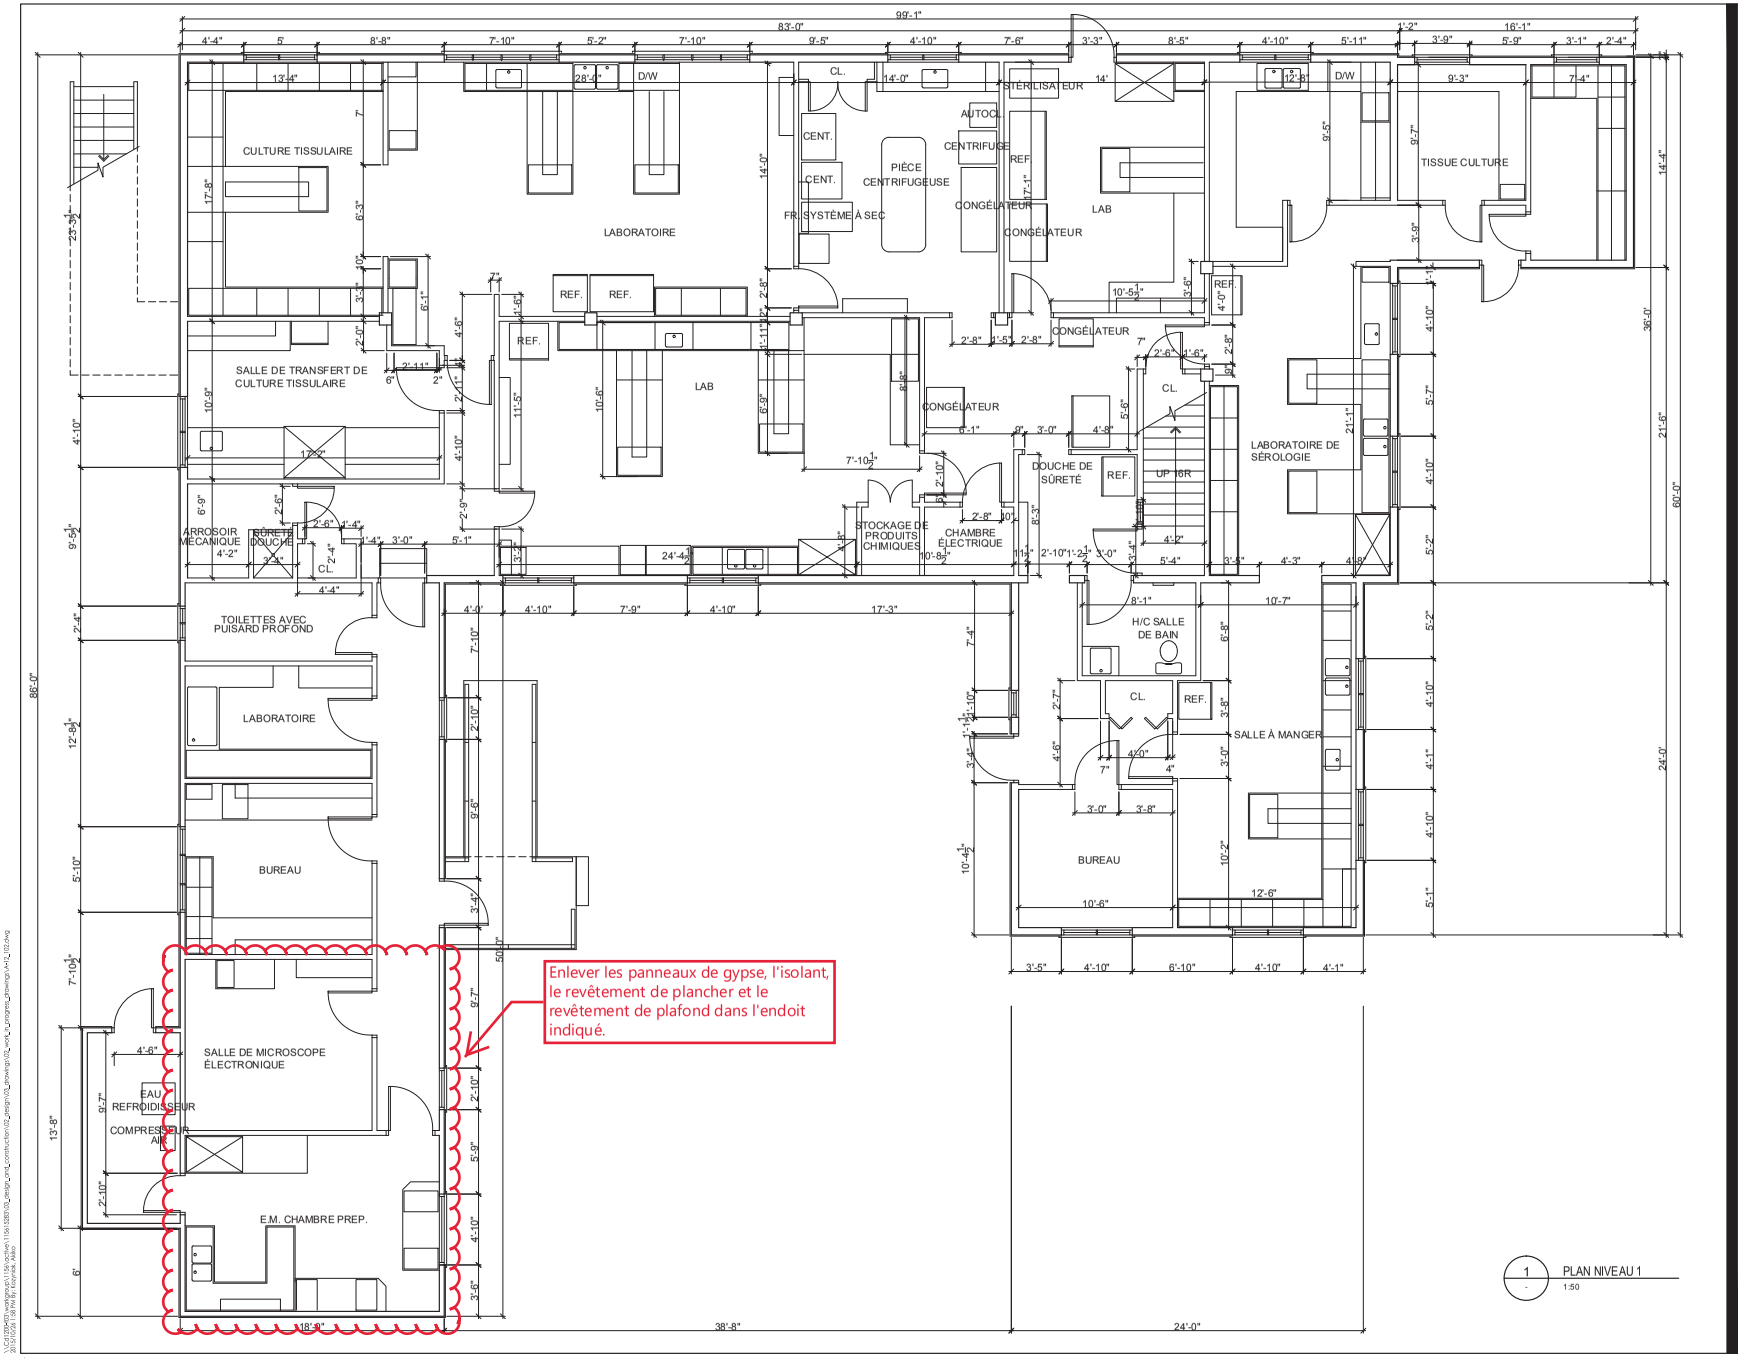

Stantec

Stantec
400-655 TYEE ROAD
VICTORIA, BC V9A 6X5
Tel. 250-388-9161
www.stantec.com

Copyright Reserved

The Contractor shall verify and be responsible for all dimensions. DO NOT scale the drawing - any errors or omissions shall be reported to Stantec without delay.
The Copyrights to all designs and drawings are the property of Stantec. Reproduction or use for any purpose other than that authorized by Stantec is forbidden.

Consultants

Legend

Notes

Revision	By	Appd.	YY.MM.DD
1 ISSUED FOR INFORMATION	AK/SP	JDM	15.10.23

Issued	By	Appd.	YY.MM.DD

File Name:	Dwn.	Chkd.	Dsgn.	YY.MM.DD

Permit-Seal

Client/Project
CFIA SIDNEY

HVAC UPGRADES
BUILDING 12

VICTORIA, BC

Title
LEVEL 1 PLAN

Project No. 115615283

Scale AS NOTED

Drawing No. A-102

Sheet

Revision

of

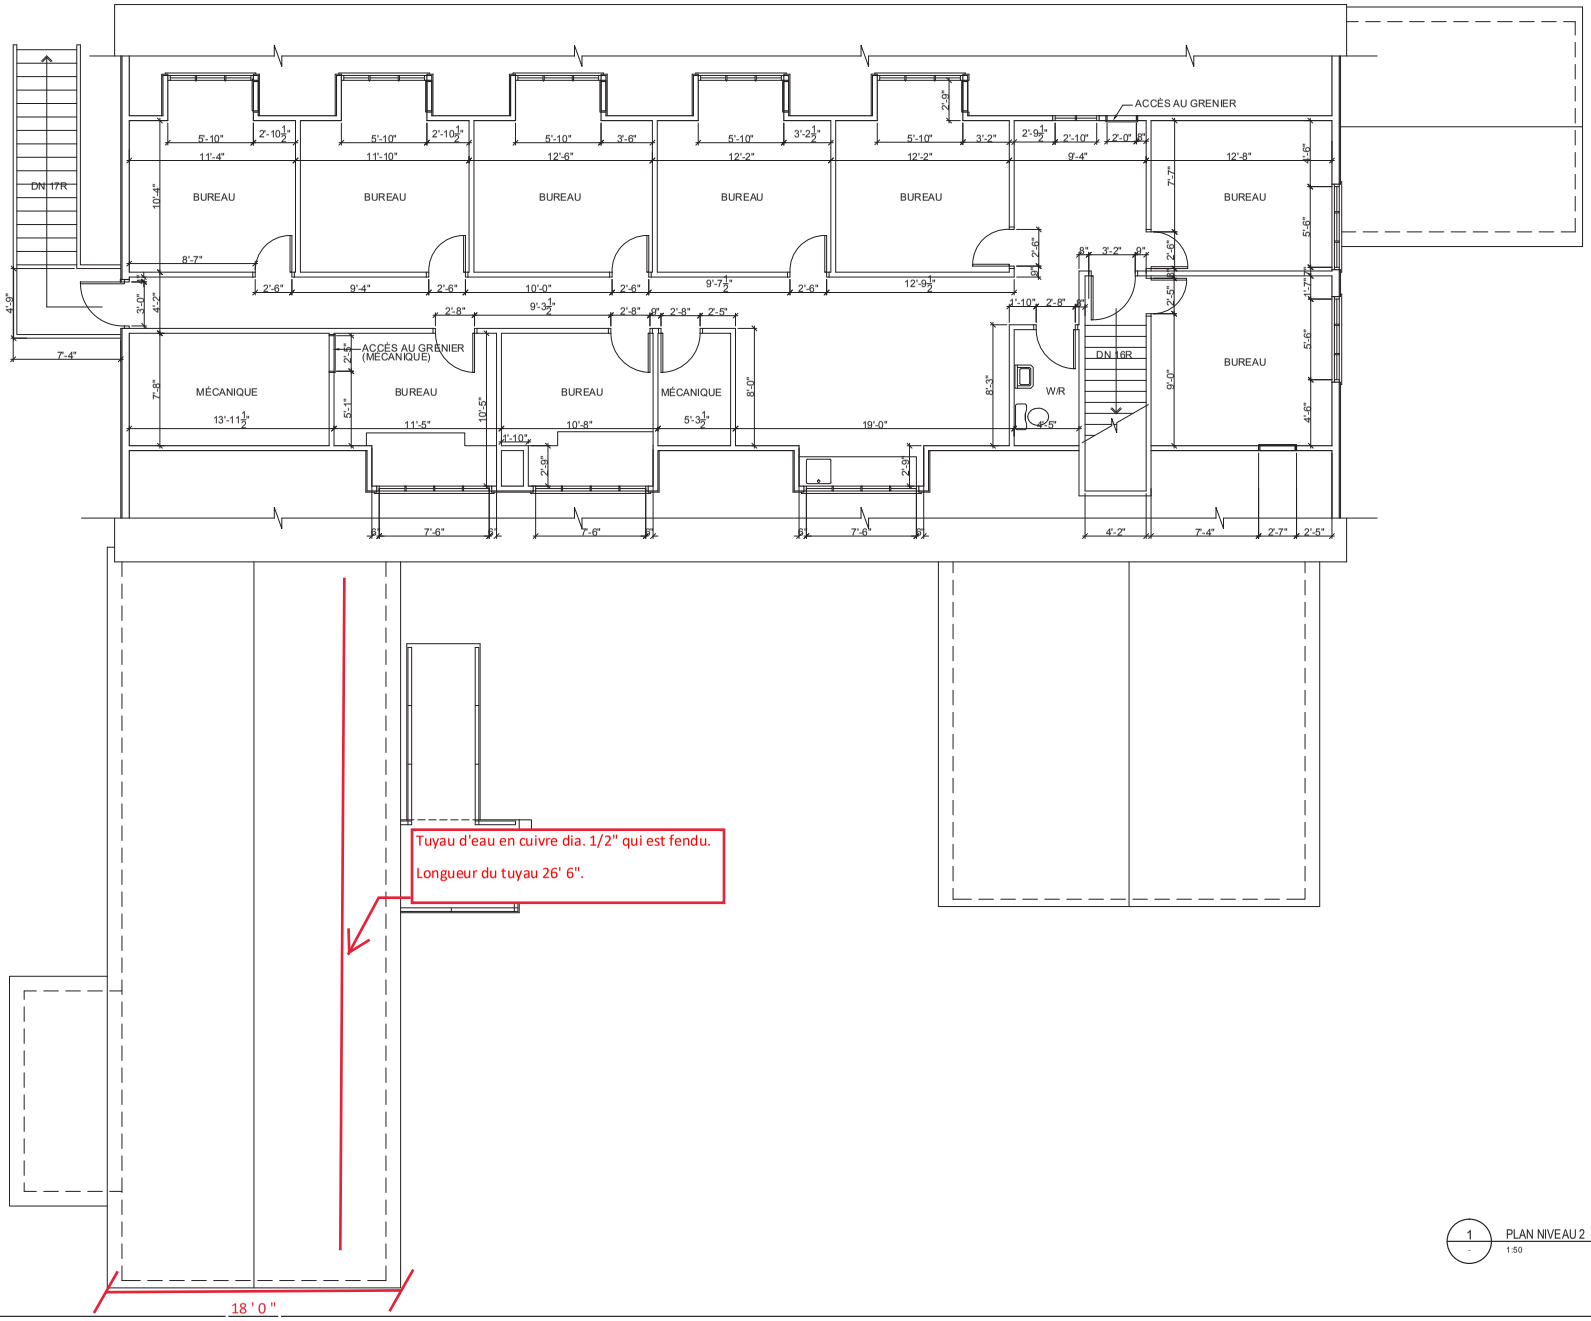

1 - PLAN NIVEAU 2
1:50

Stantec
400-655 TYEE ROAD
VICTORIA, BC V9A 6X5
Tel. 250-388-9161
www.stantec.com

Copyright Reserved
The Contractor shall verify and be responsible for all dimensions. DO NOT scale the drawing - any errors or omissions shall be reported to Stantec without delay.
The Copyrights to all designs and drawings are the property of Stantec. Reproduction or use for any purpose other than that authorized by Stantec is forbidden.

Consultants

Legend

N

Notes

Revision	By	Appd.	YY.MM.DD

Issued	By	Appd.	YY.MM.DD
1 ISSUED FOR INFORMATION	AK/SP	JDM	15.10.23

File Name:

Permit-Seal	Dwn.	Chkd.	Dsgn.	YY.MM.DD

Client/Project
CFIA SIDNEY

HVAC UPGRADES
BUILDING 12
VICTORIA, BC

Title
LEVEL 2 PLAN

Project No. 115615283
Scale AS NOTED
Drawing No. A-103
Sheet
Revision
of