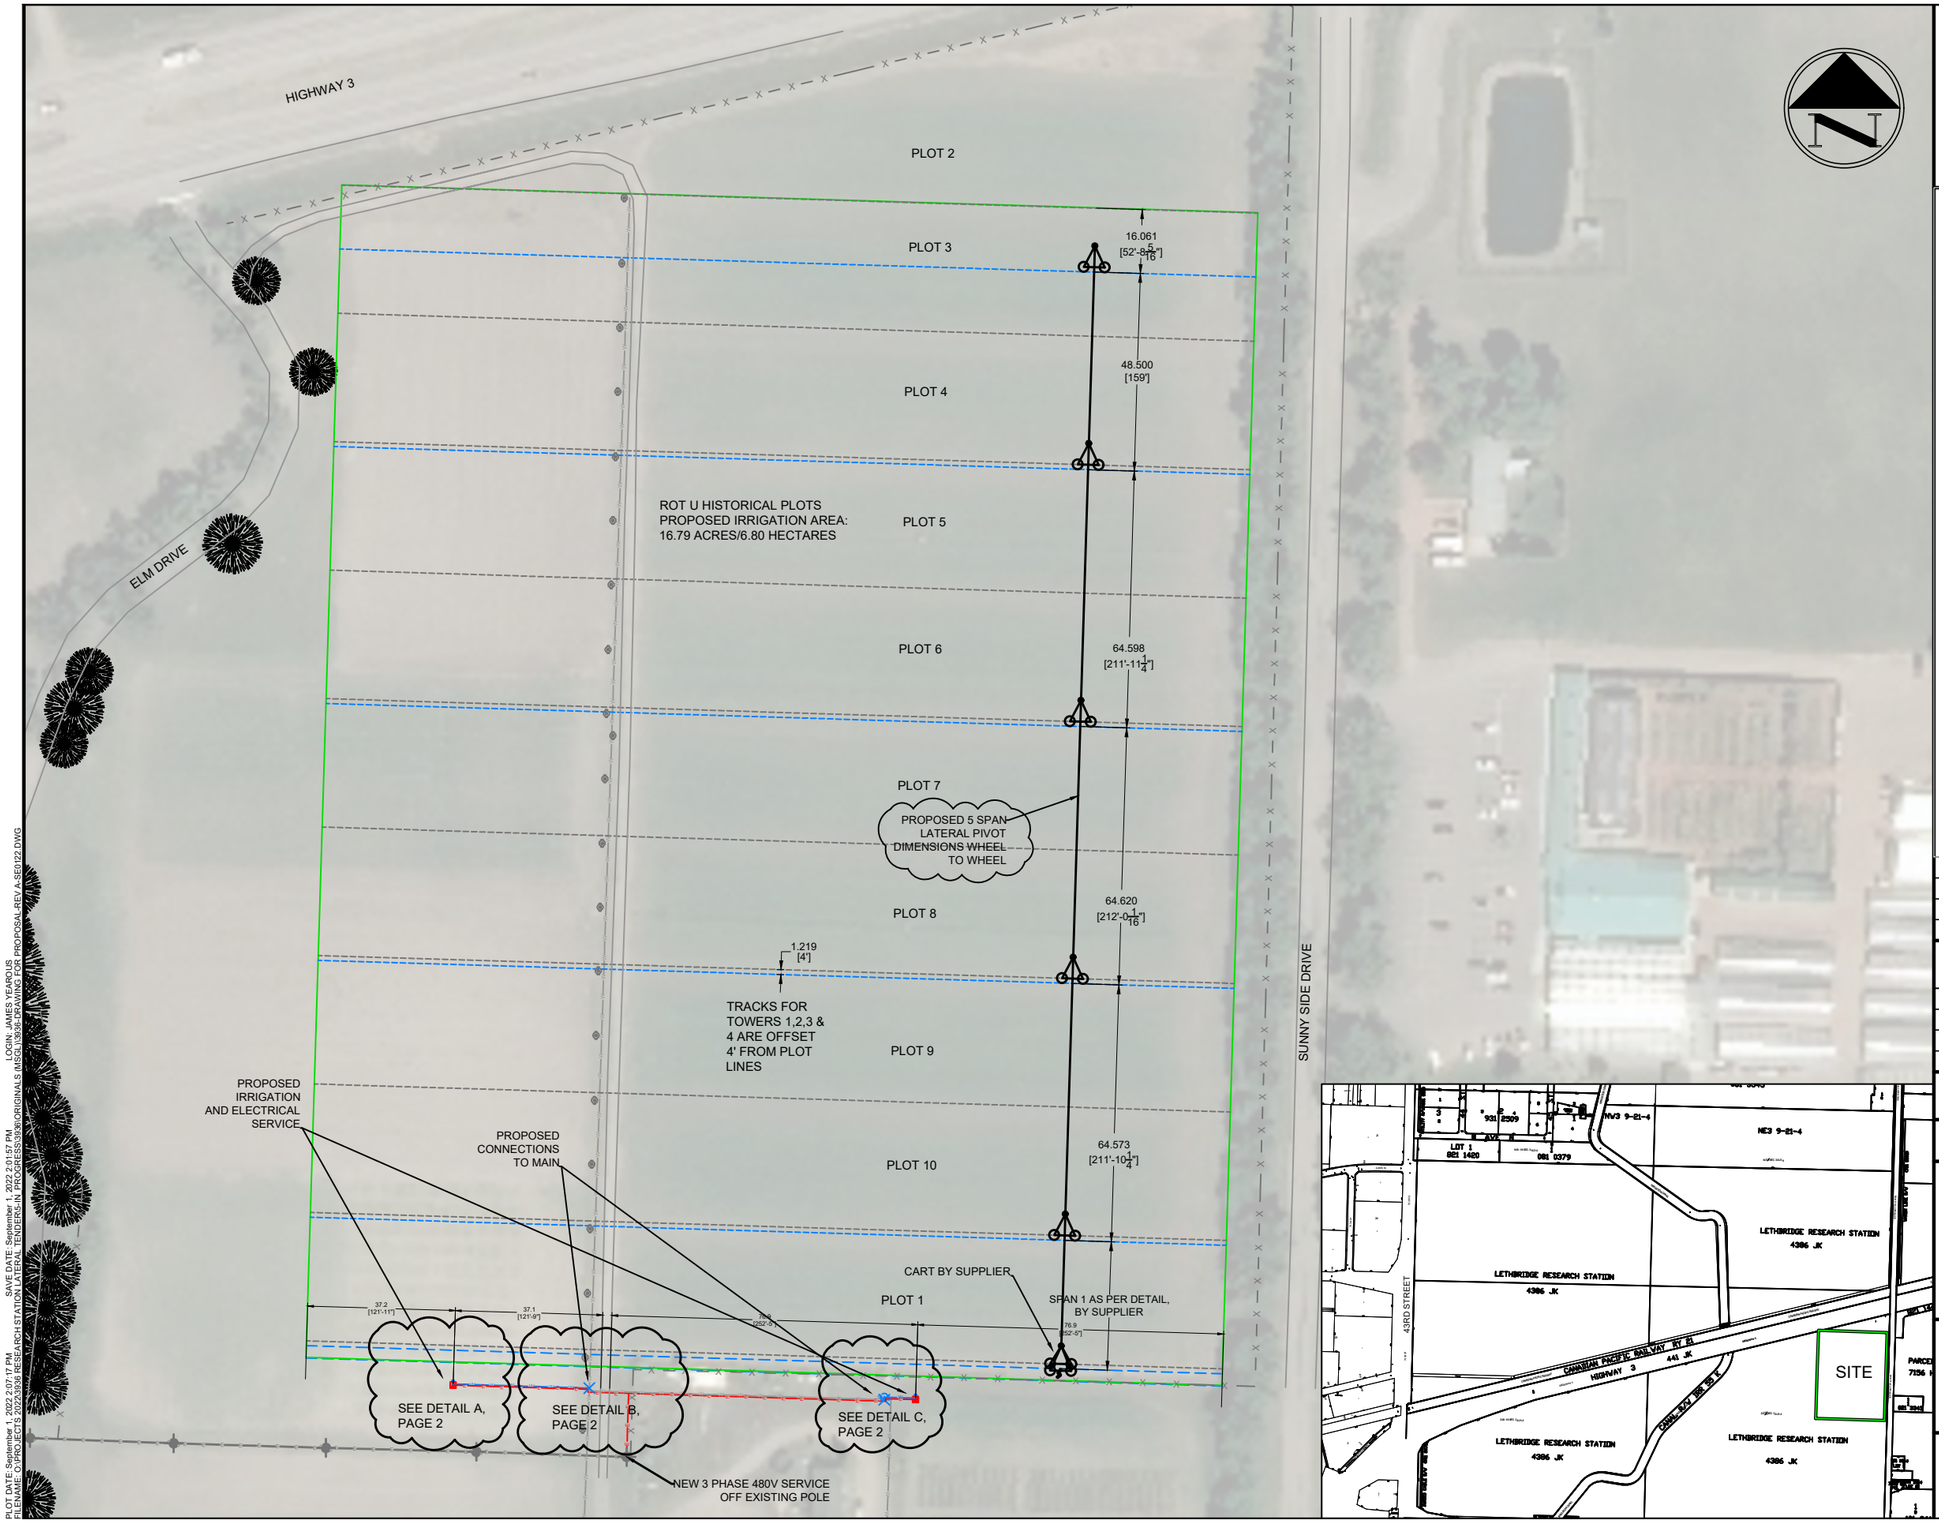

MIKE SPENCER GEOMETRICS ltd.
#70 – 491 W.T. Hill Blvd. South
Lethbridge, Alberta
Tel: (403) 320–5320

LEGEND:

- IRRIGATED AREA
- PLOT LINE
- PROPOSED TOWER TRACK
- PROPOSED CART TRACK
- EXISTING HYDRANT
- PROPOSED HYDRANT
- PROPOSED TEE
- PROPOSED 90° BEND
- EXISTING WATER LINES (TBC)
- PROPOSED WATER LINES
- POWER POLE
- POWER LINE
- PROPOSED UNDERGROUND POWER
- PROPOSED ELECTRICAL PEDESTAL
- PROPOSED IRRIGATION TOWER, BY SUPPLIER
- PROPOSED IRRIGATION CART, BY SUPPLIER
- TBC = TO BE CONFIRMED/VERIFIED IN FIELD

R#	YY/MM/DD	DESCRIPTION	DRN	CHK	APP

REVISION

I#	YY/MM/DD	DESCRIPTION	DRN	CHK	APP

ISSUE

24X36 H=1:750
11X17 H=1:1500
0 15 30m

24X36 H=1:10,000
11X17 H=1:20,000
0 200 400m

PROFESSIONAL SEALS (IF APPLICABLE)

AAFC RESEARCH CENTRE

ROT U HISTORICAL PLOTS - PROPOSED IRRIGATION
S.W. 1/4 SEC. 3-9-21-W4M
LETHBRIDGE, ALBERTA
OVERALL SITE PLAN

PROJECT NUMBER	SUBSET	DRAWING NUMBER	REVISION
3936		#3936-1	
		SHEET OF TOTAL SHEETS 1 OF 2	

PLOT DATE: September 1, 2022 2:01:17 PM
FILENAME: C:\PROJECTS 2022\3936 RESEARCH STATION LATERAL TENDERS\4-PROGRESS\3936ORIGINALS (MSG).I3936-DRAWING FOR PROPOSAL-REV A-SEP122.DWG
SAVE DATE: September 1, 2022 2:01:57 PM
LOGIN: JAMES YEAROUS