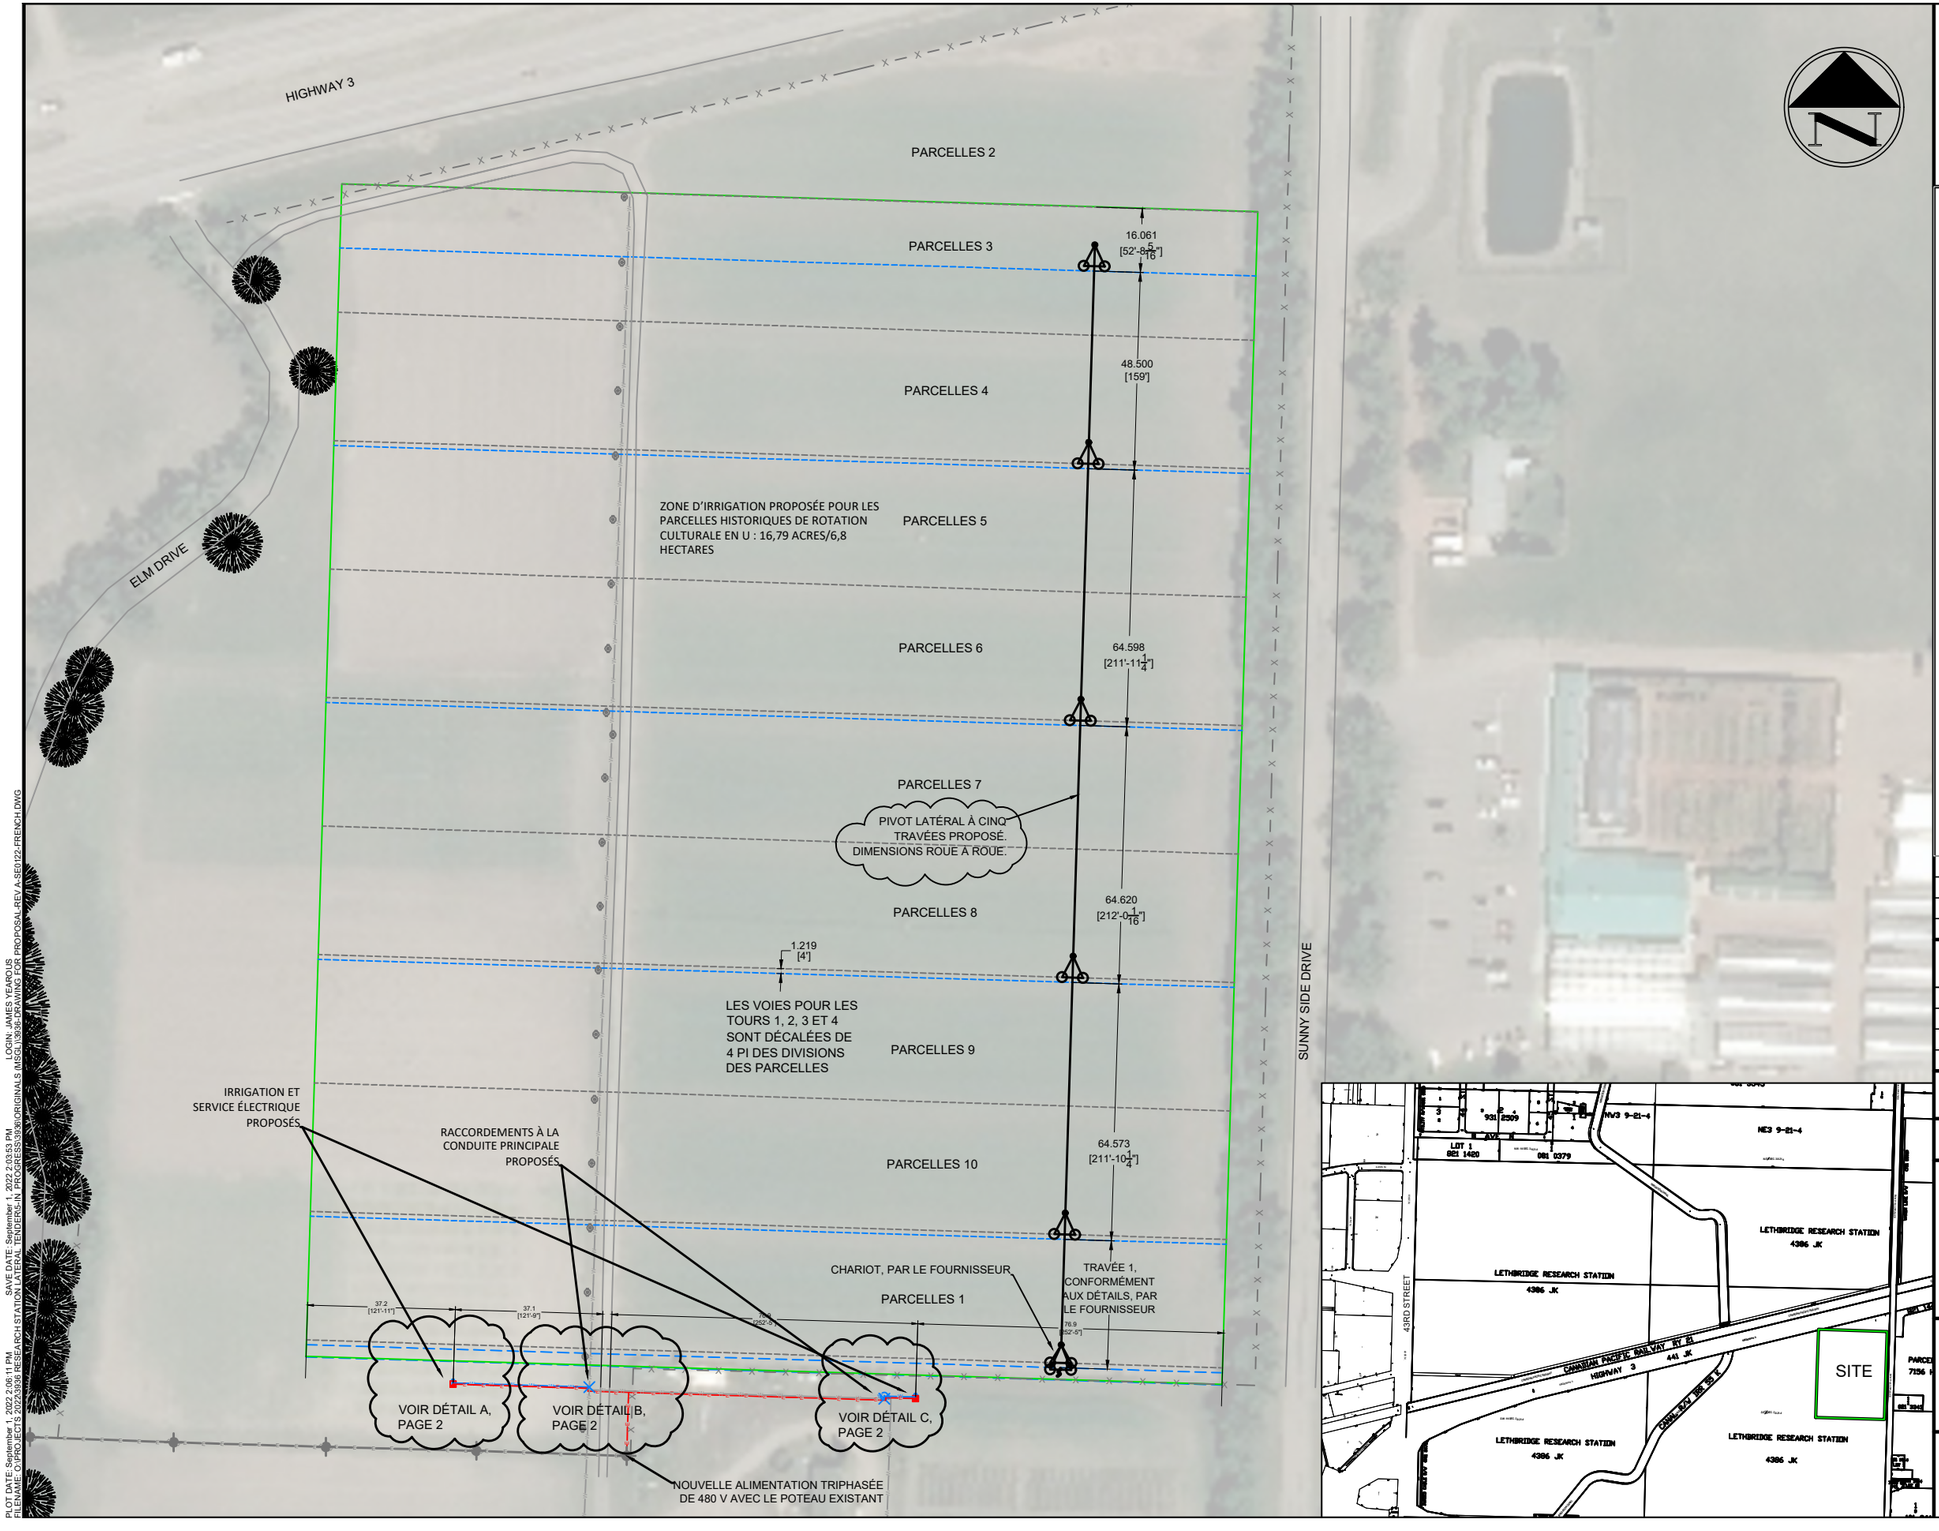

MIKE SPENCER GEOMETRICS ltd.
#70 – 491 W.T. Hill Blvd. South
Lethbridge, Alberta
Tel: (403) 320–5320

LEGEND:

- ZONE IRRIGUÉE
- DIVISION DES PARCELLES
- TRACÉ DE LA TOUR PROPOSÉ
- TRACÉ DU CHARIOT PROPOSÉ
- COLONNE MONTANTE EXISTANTE
- COLONNE MONTANTE PROPOSÉE
- TÉ PROPOSÉ
- COUDE DE 90° PROPOSÉ
- CONDUITES D'EAU EXISTANTES (À CONFIRMER)
- CONDUITES D'EAU PROPOSÉES
- COLONNE D'ALIMENTATION
- LIGNE ÉLECTRIQUE
- ALIMENTATION SOUTERRAINE PROPOSÉE
- SOCLE D'ALIMENTATION ÉLECTRIQUE PROPOSÉ
- TOUR D'IRRIGATION PROPOSÉE, PAR LE FOURNISSEUR
- CHARIOT D'IRRIGATION PROPOSÉE, PAR LE FOURNISSEUR
- À CONFIRMER = À CONFIRMER/VALIDER SUR LE TERRAIN

R#	YY/MM/DD	DESCRIPTION	DRN	CHK	APP

REVISION

I#	YY/MM/DD	DESCRIPTION	DRN	CHK	APP

ISSUE

24X36 H=1:750
11X17 H=1:1500
0 15 30m

24X36 H=1:10,000
11X17 H=1:20,000
0 200 400m

PROFESSIONAL SEALS (IF APPLICABLE)

CENTRE DE RECHERCHE D'AAC

ROT, PARCELLES HISTORIQUES DE ROTATION CULTURALE EN U - IRRIGATION PROPOSÉE
S.W. 1/4 S, 3-9-21-W4M, LETHBRIDGE (ALBERTA)
PLAN D'ENSEMBLE DU SITE

PROJECT NUMBER	SUBSET	DRAWING NUMBER	REVISION
3936		#3936-1	
		SHEET OF TOTAL SHEETS: 1 DE 2	

PLOT DATE: September 1, 2022 2:06:11 PM
FILENAME: C:\PROJECTS 2022\3936 RESEARCH STATION LATERAL TENDERS-IN PROGRESS\3936\ORIGINALS (MSG)\3936-DRAWING FOR PROPOSAL-REV A-SE0122-FRENCH.DWG
SAVE DATE: September 1, 2022 2:03:53 PM
LOGIN: JAMES YEAROUS