MILLHAVEN GO AND GI
SITE DETAILS AND NOTES
24 APRIL 2012

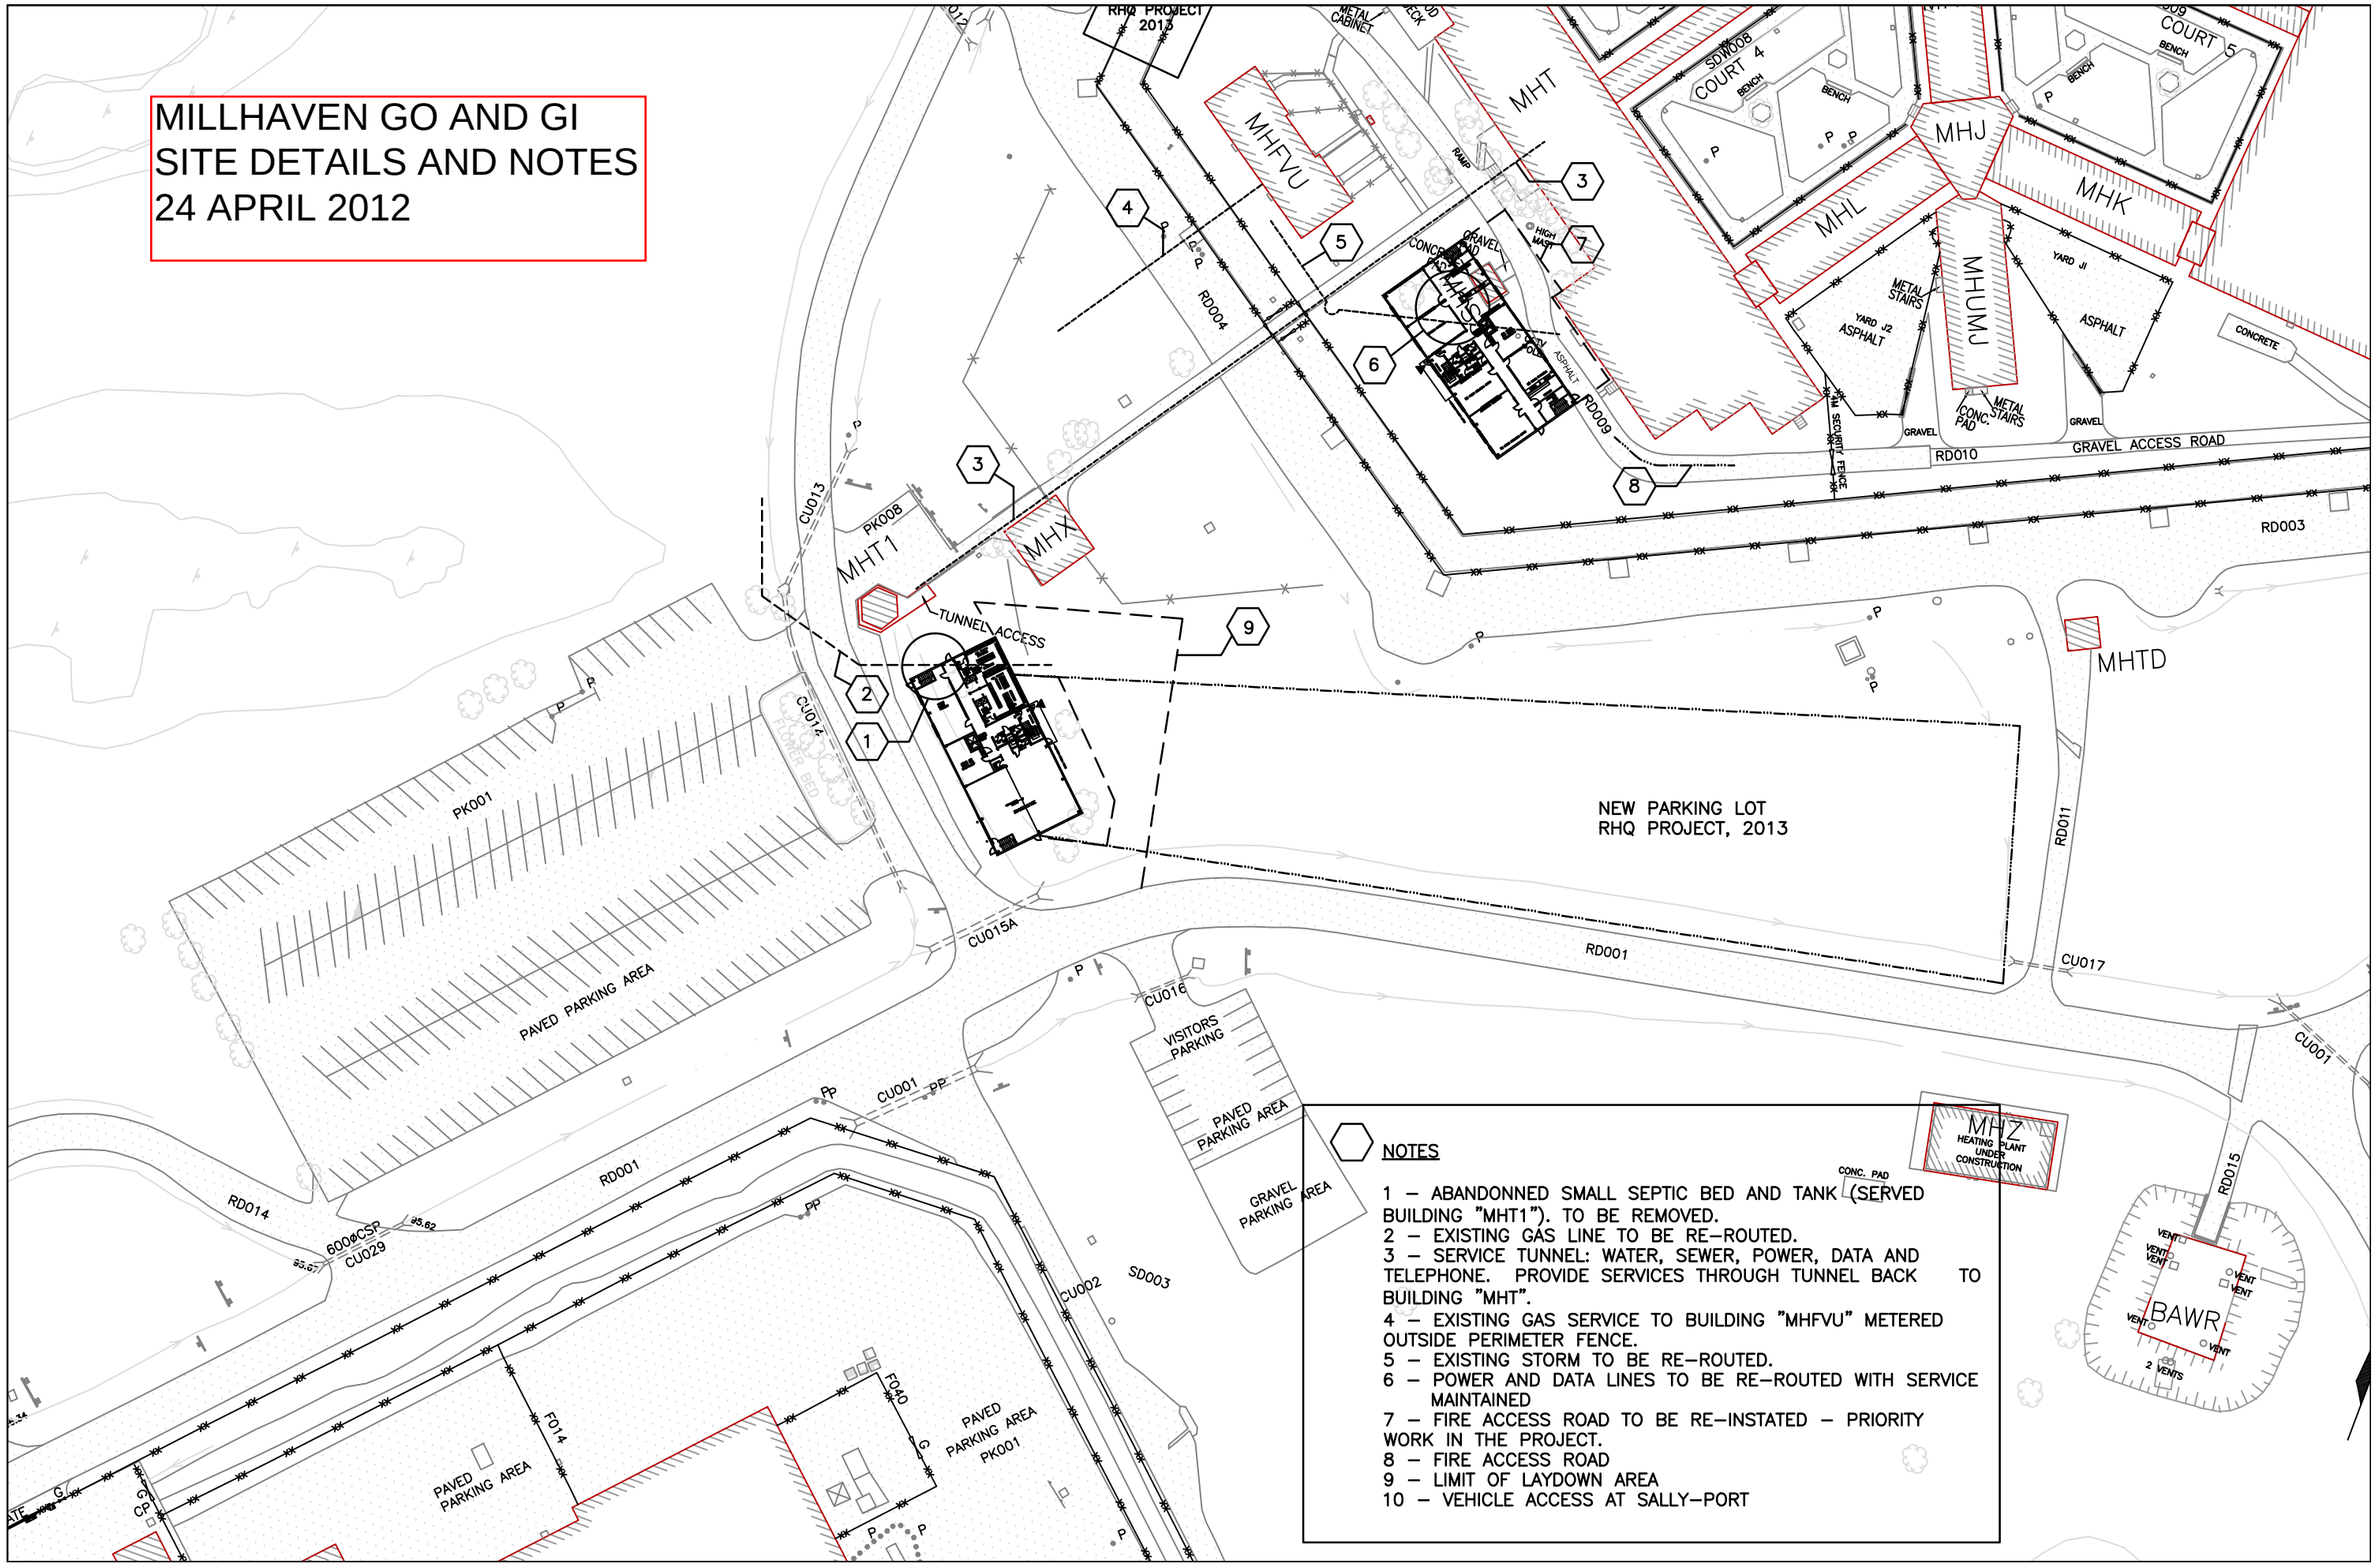

NOTES

1 – ABANDONNED SMALL SEPTIC BED AND TANK (SERVED BUILDING "MHT1"). TO BE REMOVED.
2 – EXISTING GAS LINE TO BE RE–ROUTED.
3 – SERVICE TUNNEL: WATER, SEWER, POWER, DATA AND TELEPHONE. PROVIDE SERVICES THROUGH TUNNEL BACK TO BUILDING "MHT".
4 – EXISTING GAS SERVICE TO BUILDING "MHFVU" METERED OUTSIDE PERIMETER FENCE.
5 – EXISTING STORM TO BE RE–ROUTED.
6 – POWER AND DATA LINES TO BE RE–ROUTED WITH SERVICE MAINTAINED
7 – FIRE ACCESS ROAD TO BE RE–INSTATED – PRIORITY WORK IN THE PROJECT.
8 – FIRE ACCESS ROAD
9 – LIMIT OF LAYDOWN AREA
10 – VEHICLE ACCESS AT SALLY–PORT