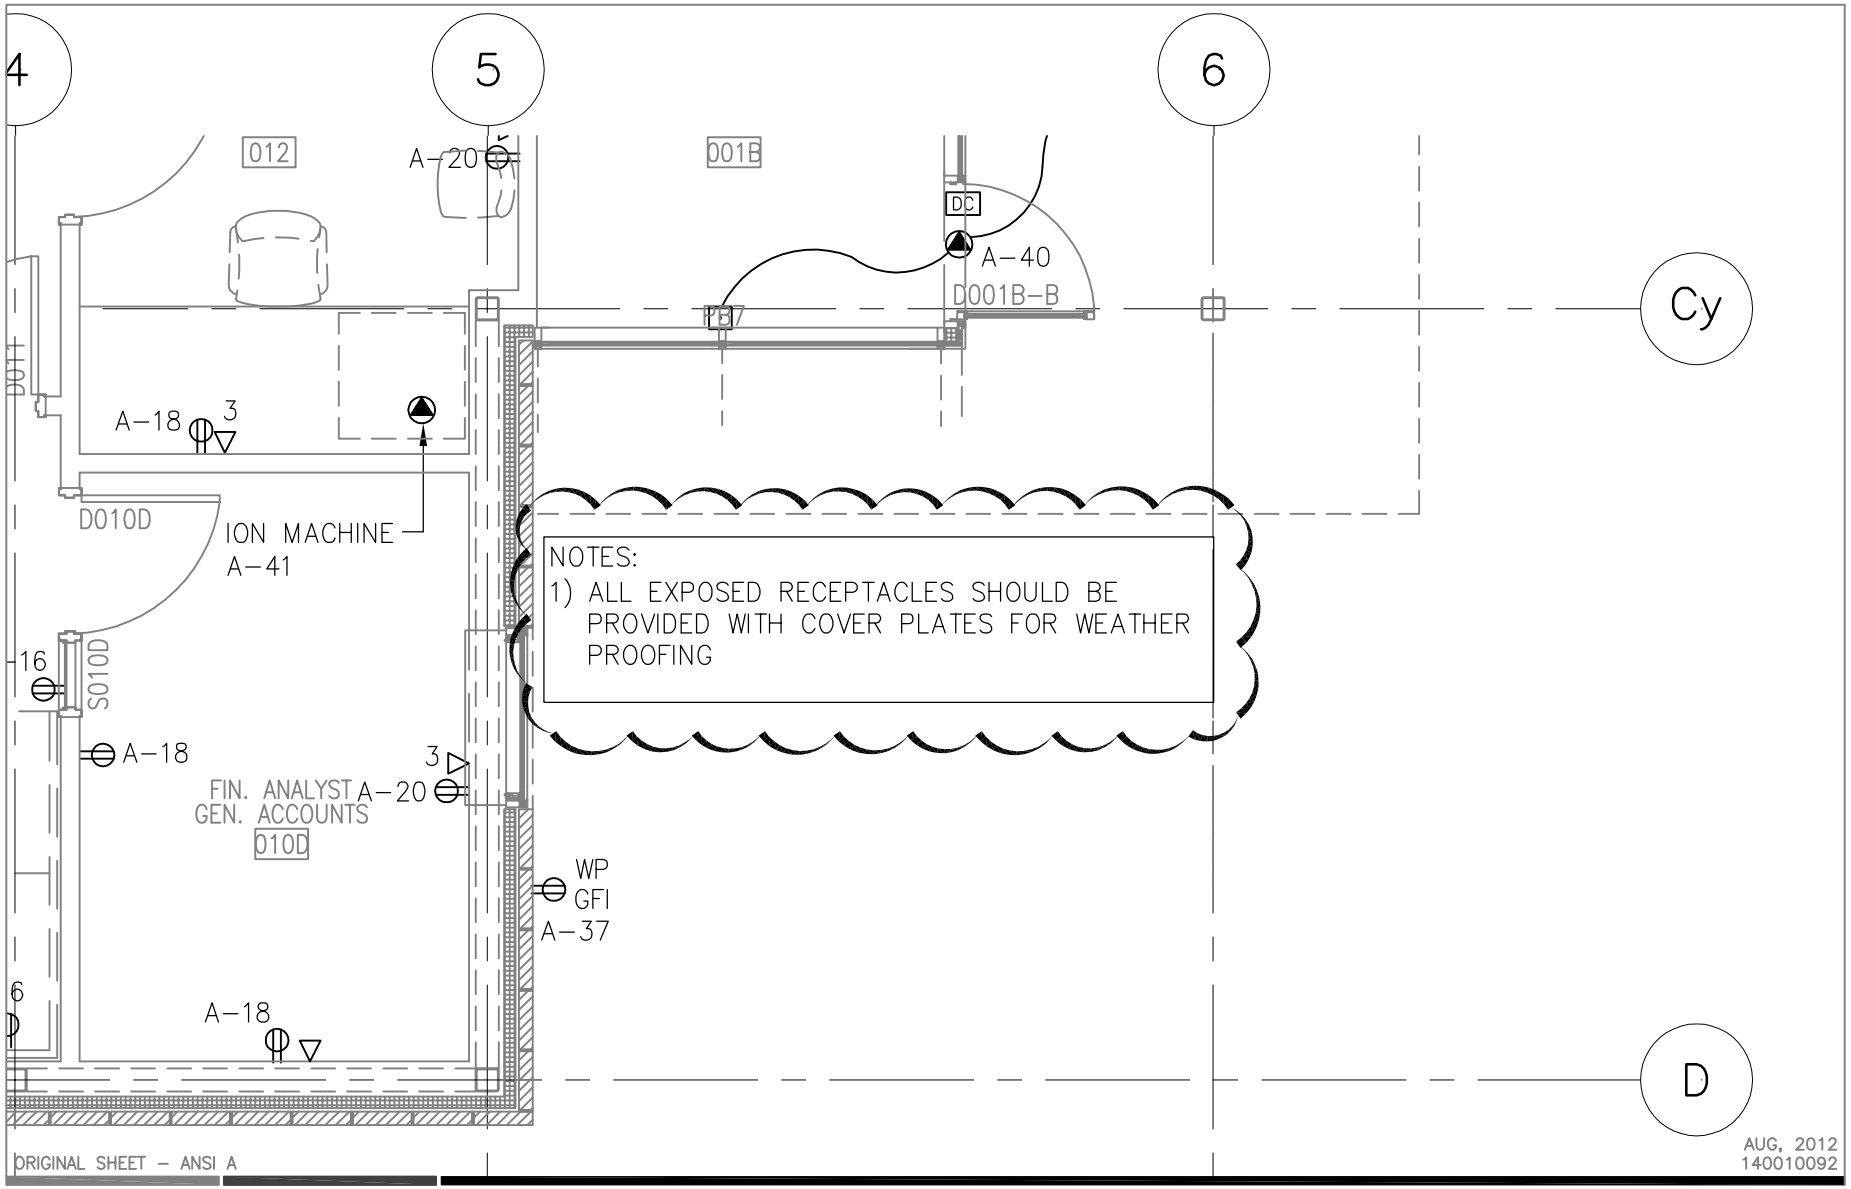

Stantec Consulting Ltd.
100–401 Wellington Street West
Toronto ON Canada
M5V 1E7
Tel. 416.596.6666
Fax. 416.596.7892
www.stantec.com

Client/Project
BCI
FINANCE AND PAROLE BUILDING

Figure No.
SK-02

Title
POWER AND SYSTEMS