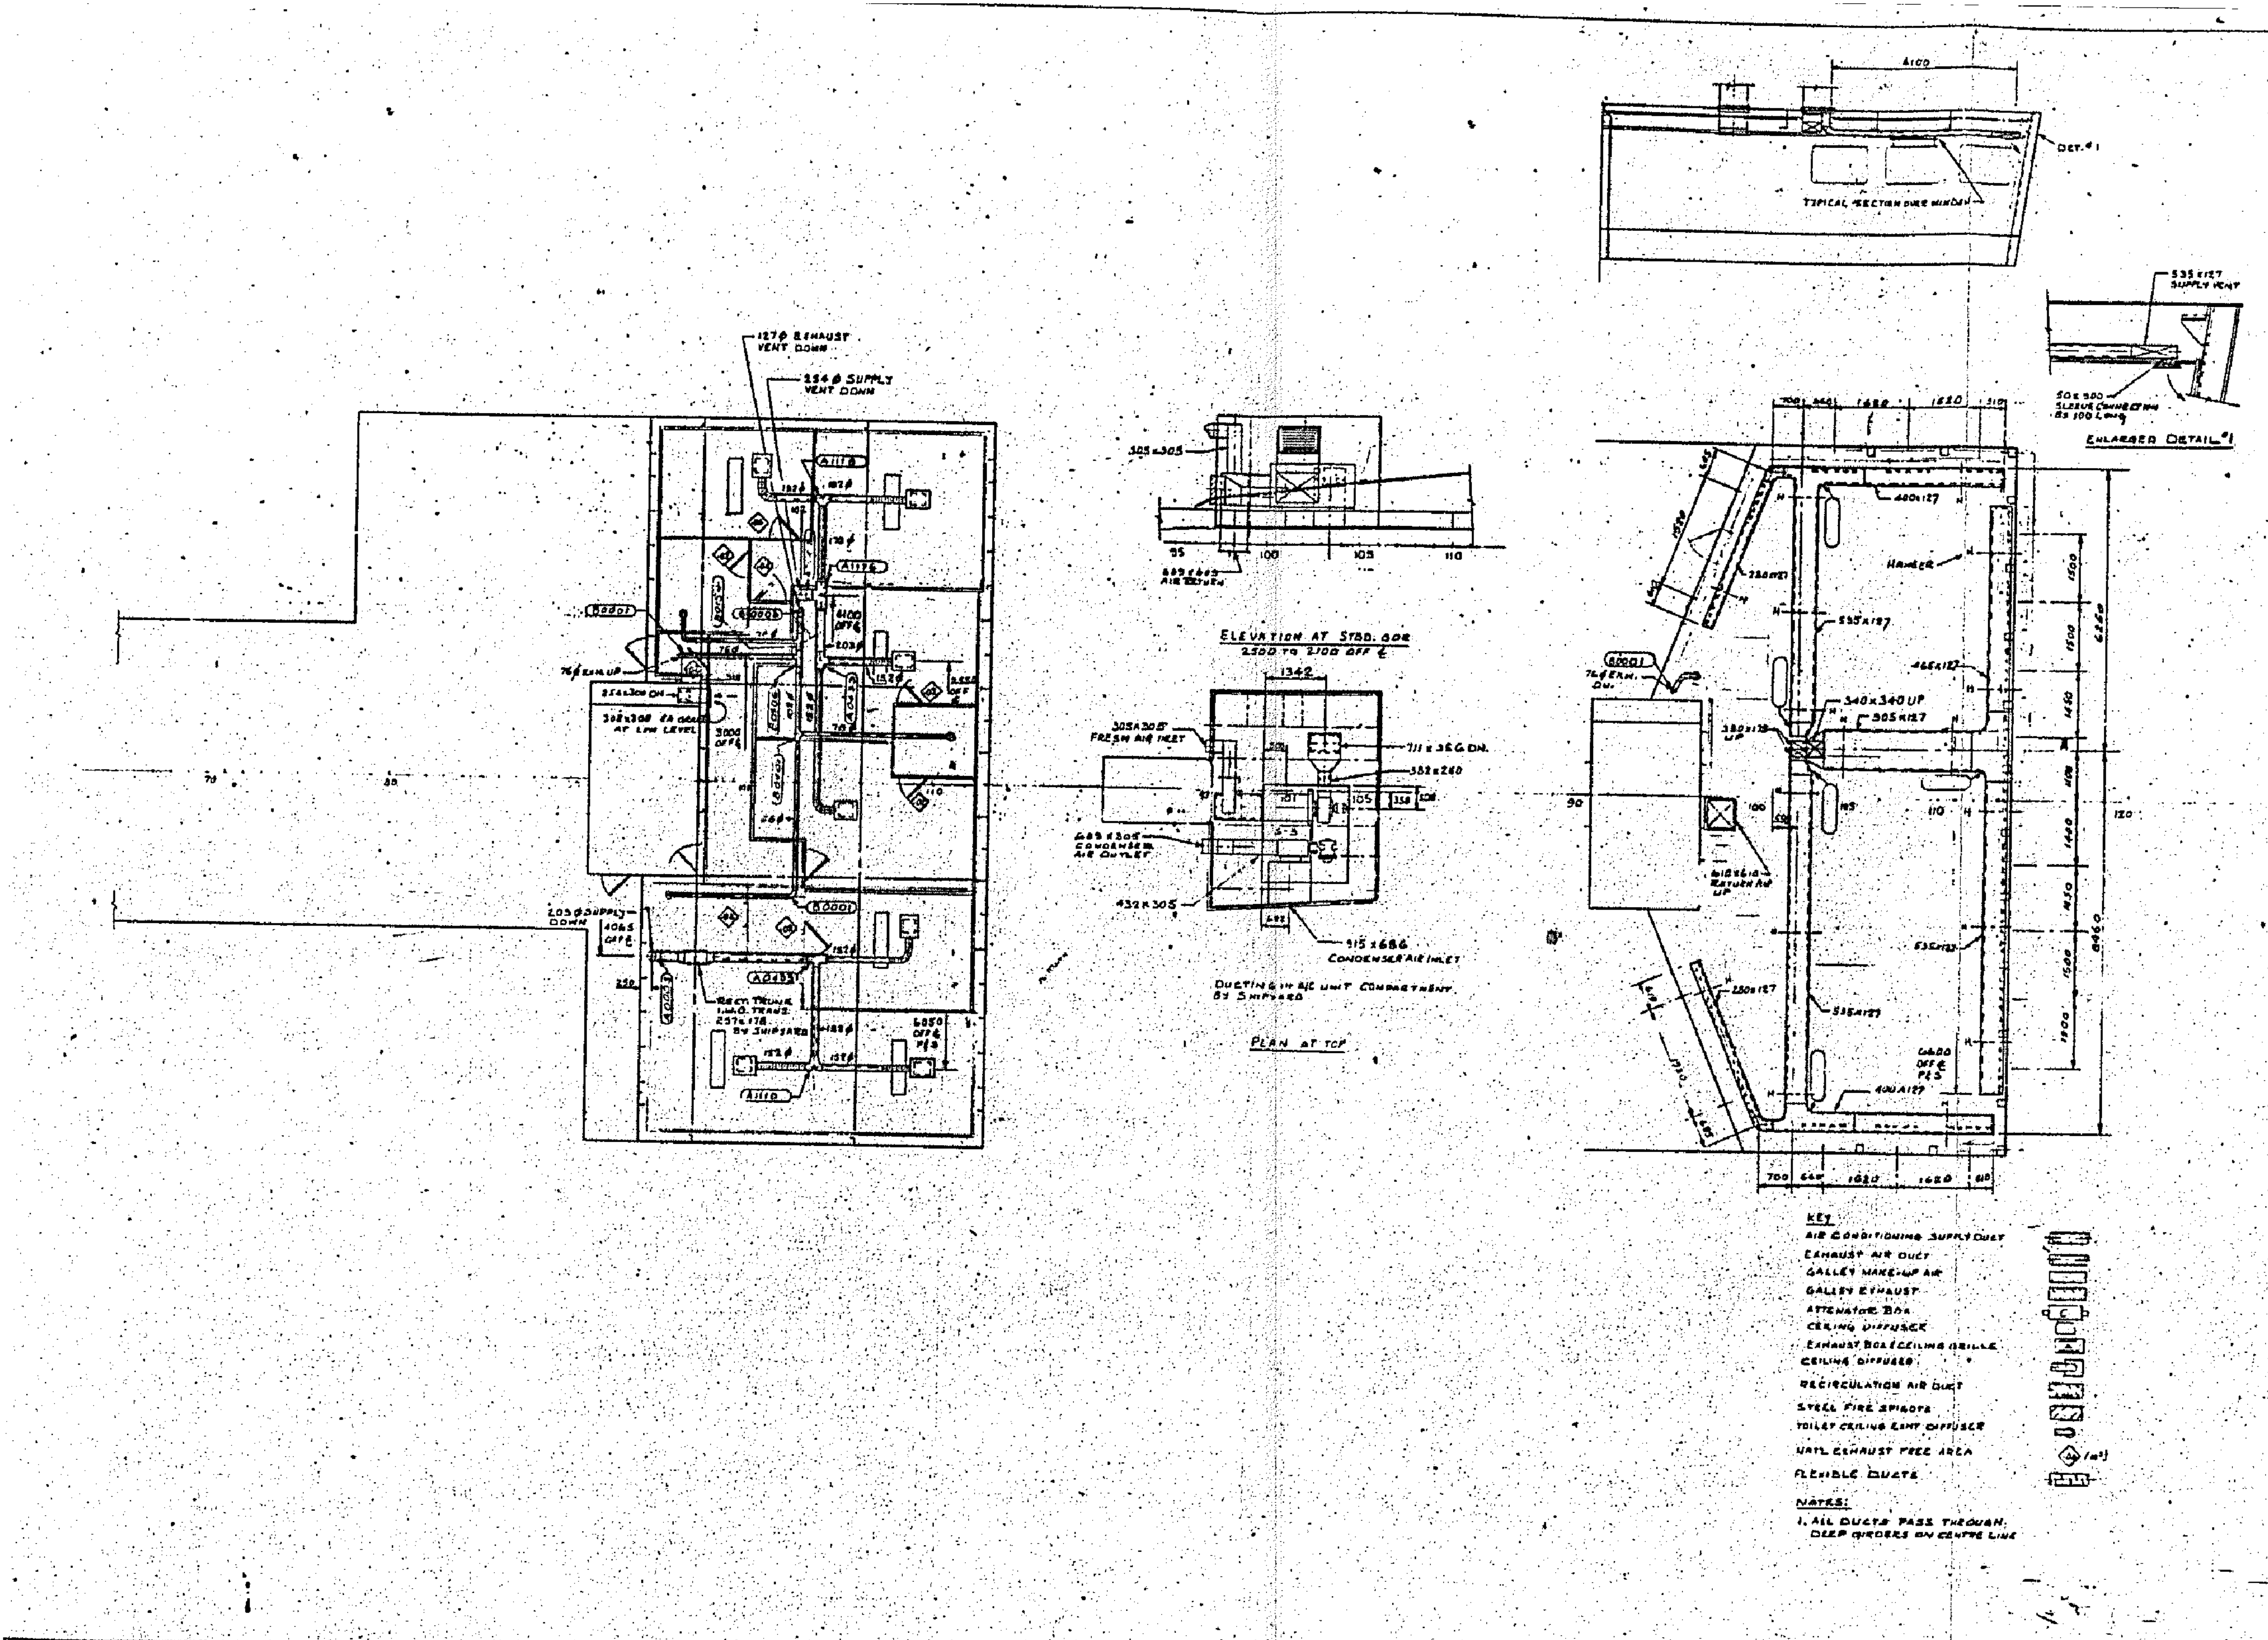

REF. NO.	DRAWING TITLE	DWG. NO.

REFERENCES

RECEIVED
JUL 21

No.	REVISIONS	DATE
4	GENERAL REVISION	
3	VENTS MODIFIED	
2	REVISED A/C UNIT	
1	REVISED INCORPORATE 'DAMPER' DIFFS.	

Burrard Yarrows

DIVISION | HULL | JOB No.

OWNERS

NORRIS MARINE CANADA LTD.

Canadian Coast Guard — Garde côtière canadienne

HVAC

OFFICERS DECK & WHEELHOUSE

Scale/Échelle 1:50

Contractor Drg. No. 1.08/1555-H-3840