


NOTES:
1) ALL STEEL FITTINGS BY SHIPYARD
2) FOR KEY NOTES SEE SHEET No.

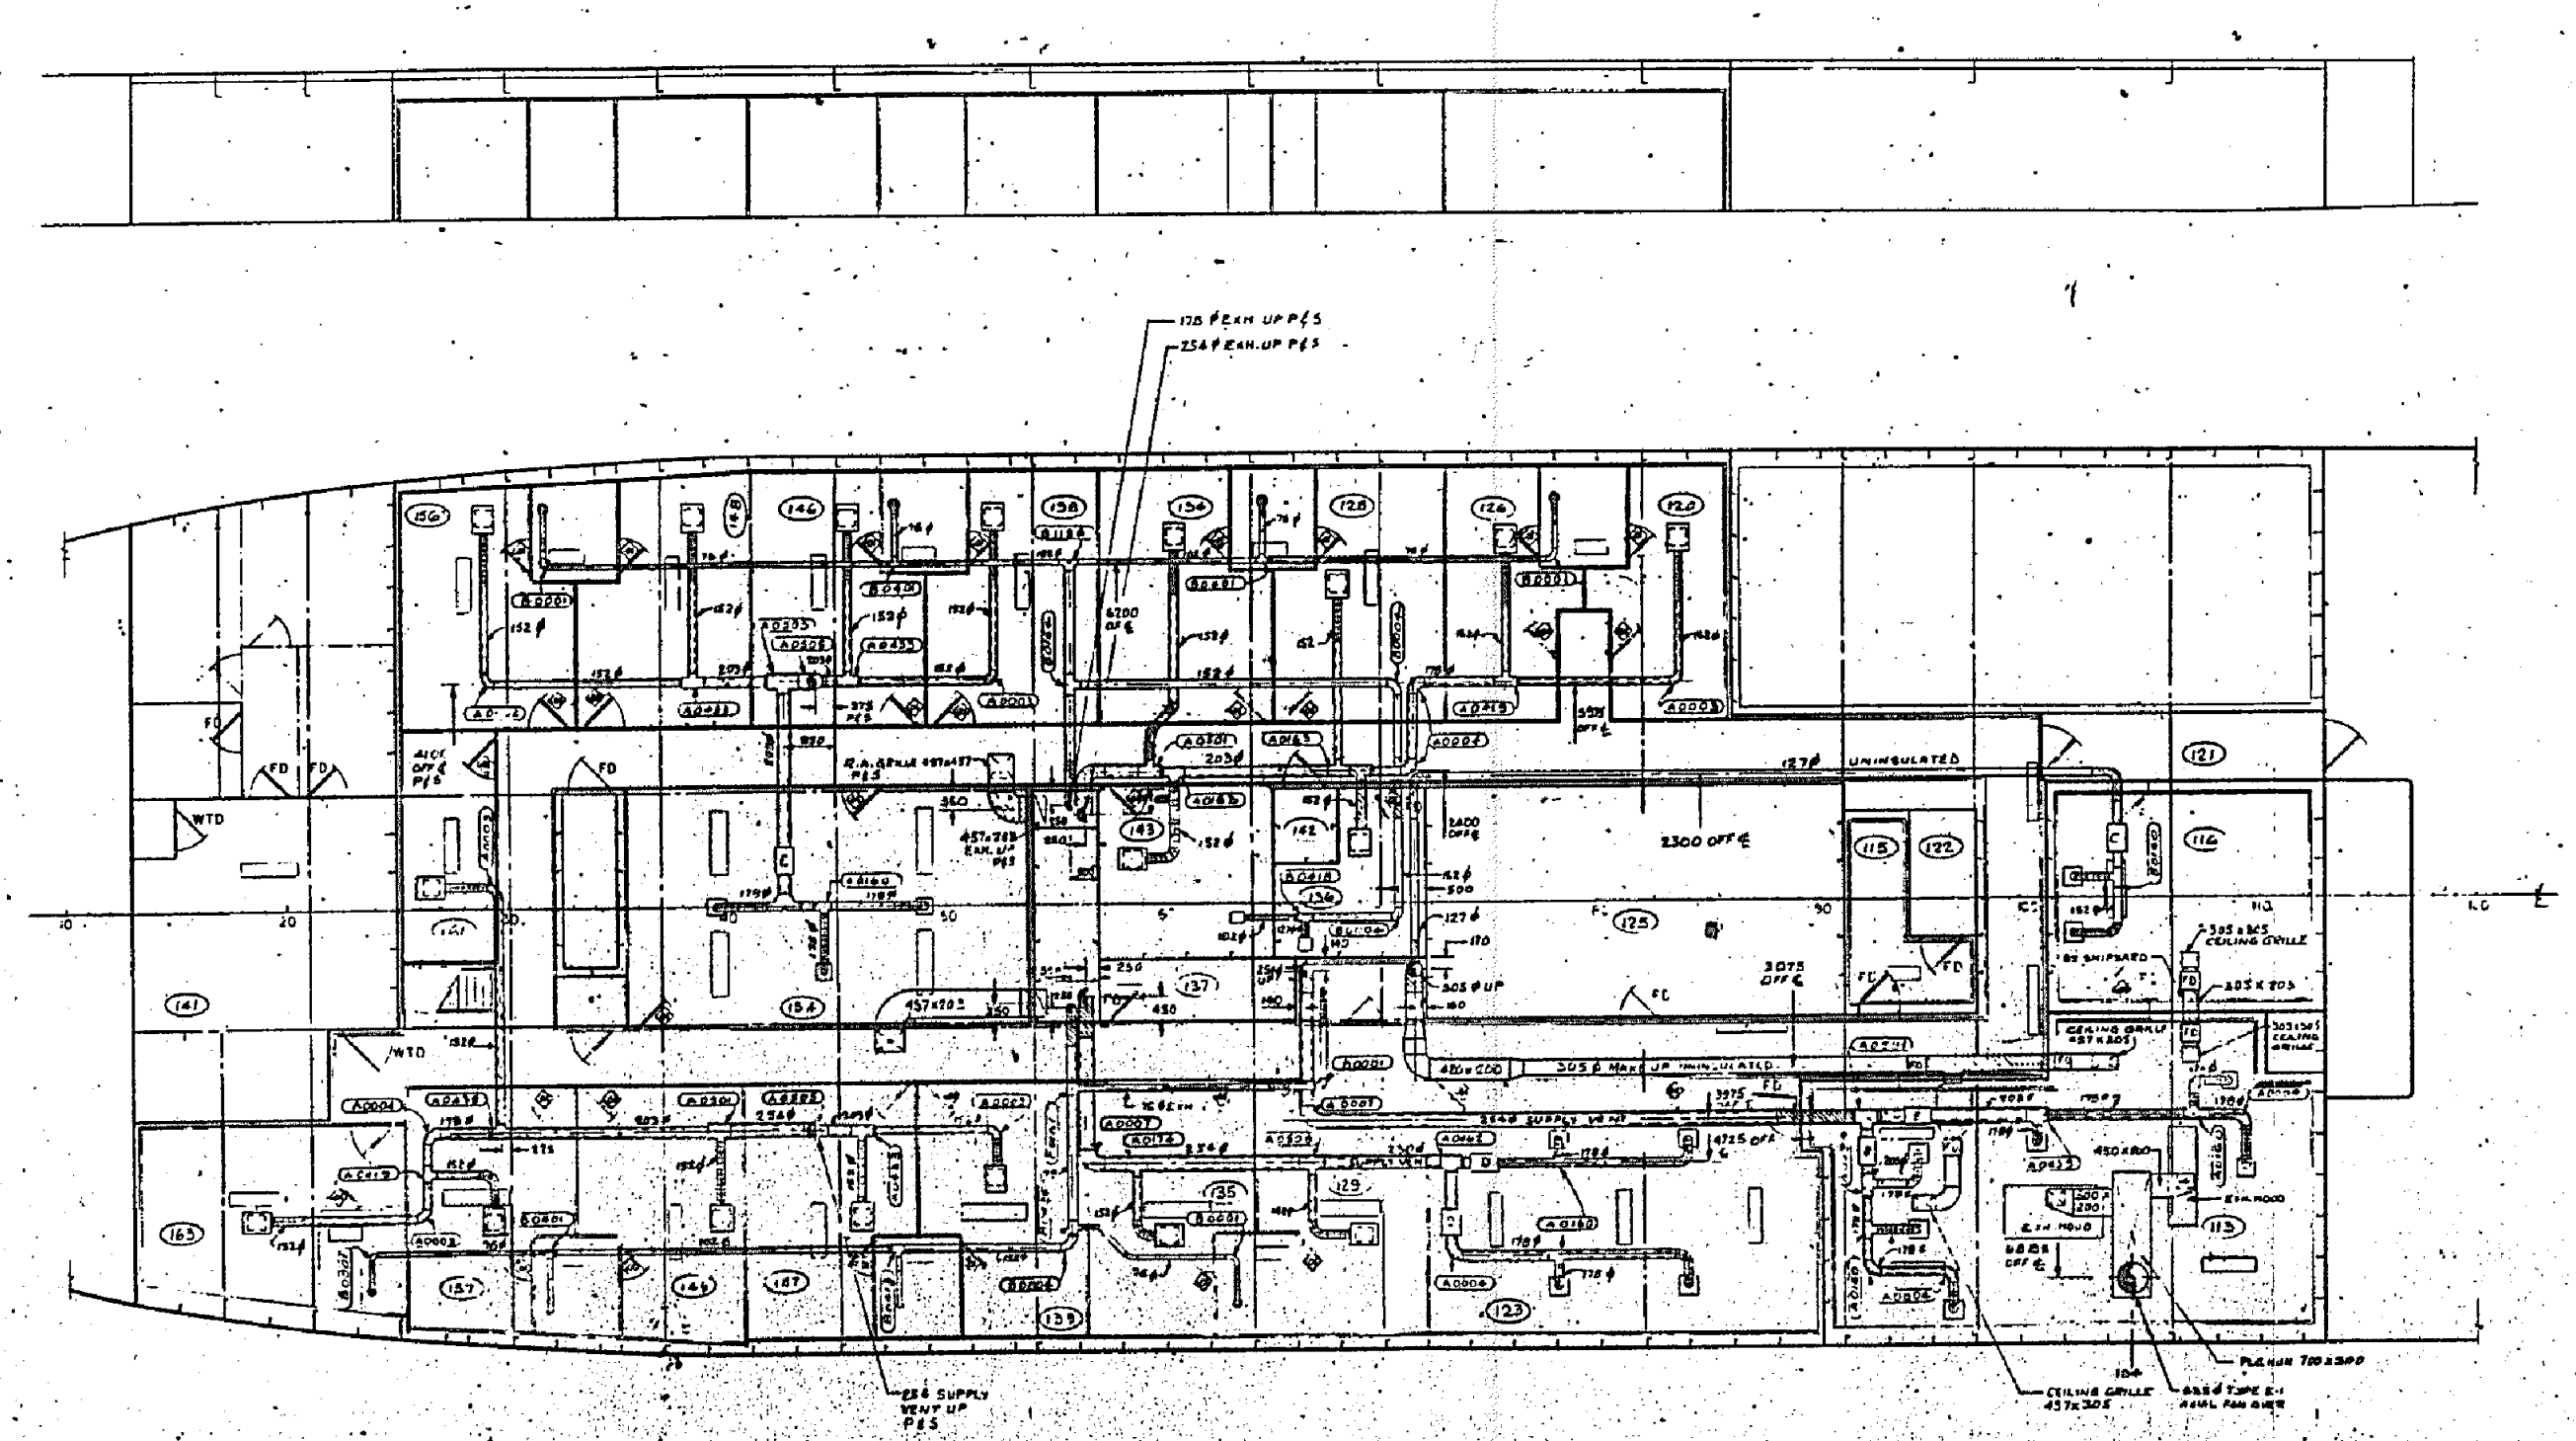


ELEV. I.W.O. PASSAGE 2500 OFF ℄ TO STBD
LOOKING TO PORT

GENERAL NOTES

REFERENCES

| REF. NO. | DRAWING TITLE | DWG. No. |
|---|---|---|

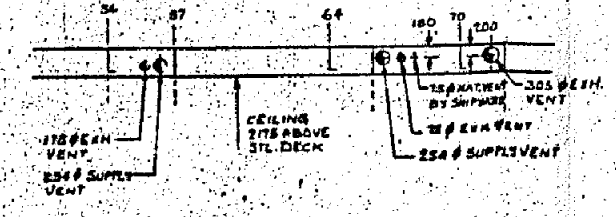RECEIVED
JAN 21 1983
BURRARD YARROWS CORPORATION VANCOUVER DIVISION

| No. | REVISIONS | DATE |
|---|---|---|
| 3 | GENERAL REVISION | |
| 2 | OFFSET CHANGED TO FLEX. | |
| 1 | REVISED INCORPORATE 'DAMPA' DIFFS | |

Burrard Yarrows Corporation — SHIPBUILDERS, SHIP REPAIRERS, GENERAL ENGINEERS

DIVISION: VANCOUVER — HULL 108/5.55 JOB No.

OWNERS - CANADIAN COAST GUARD

Canadian Coast Guard — Garde côtière canadienne

TYPE 1100 NARVAIDS TENDER/LIGHT ICEBREAKER

HVAC

MAIN DECK

Scale 1:50

108/5.55-H-3810