Canada

Public Works and Government Services Canada
Travaux publics et services gouvernementaux Canada

Real Property Branch
Direction générale des biens immobiliers

J.L. Richards & Associates Limited
864 Lady Ellen Place
Ottawa, ON Canada
K1Z 5M2
Tel: 613 728 3571
Fax: 613 728 6012

J.L.Richards
ENGINEERS · ARCHITECTS · PLANNERS

24143-06

DRAWING NOTES

1. RESERVED
2. TYPICAL RISER CLOSET (CONVEYOR).
3. TYPICAL RISER CLOSET (ELECTRICAL).

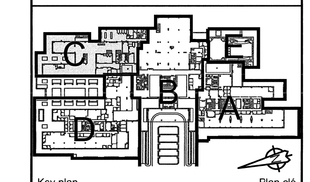

Key plan
Plan clé

LICENSED PROFESSIONAL ENGINEER
J. H. GRAF
PROVINCE OF ONTARIO

Contractor to verify all dimensions & conditions on site and immediately notify the engineer of all discrepancies. Entrepreneur doit vérifier toutes les dimensions et conditions sur le site et aviser immédiatement l'ingénieur de toutes les divergences.

revisions	description	date
01	ISSUED FOR ADDENDUM 01	2013/07/05
00	ISSUED FOR TENDER	2013/04/19

A detail no. no. du detail
B location drawing no. sur dessin no.
C drawing no. no. du dessin

Project / Projet

FIRE ALARM / VOICE COMM. REPLACEMENT AND ANCILLARY SYSTEM UPGRADES
LESTER B. PEARSON BUILDING

Drawing / Dessin

TOWER C 7TH FLOOR NEW

Designed By	N.RIVET / M.MERCIER	Conçu par
Date	2012/05/01	(yyyy/mm/dd)
Drawn By	M.MERCIER	Dessiné par
Date	2012/06/01	(yyyy/mm/dd)
Reviewed By	N. RIVET	Examiné par
Date	2012/11/01	(yyyy/mm/dd)
Approved By	J. GRAF	Approuvé par
Date	2013/03/28	(yyyy/mm/dd)
Tender		Soumission
Project Manager	Y. LEDUC	Administrateur de projets
Project no.	R.011489.002	No. du projet
Drawing no.	E307	No. du dessin

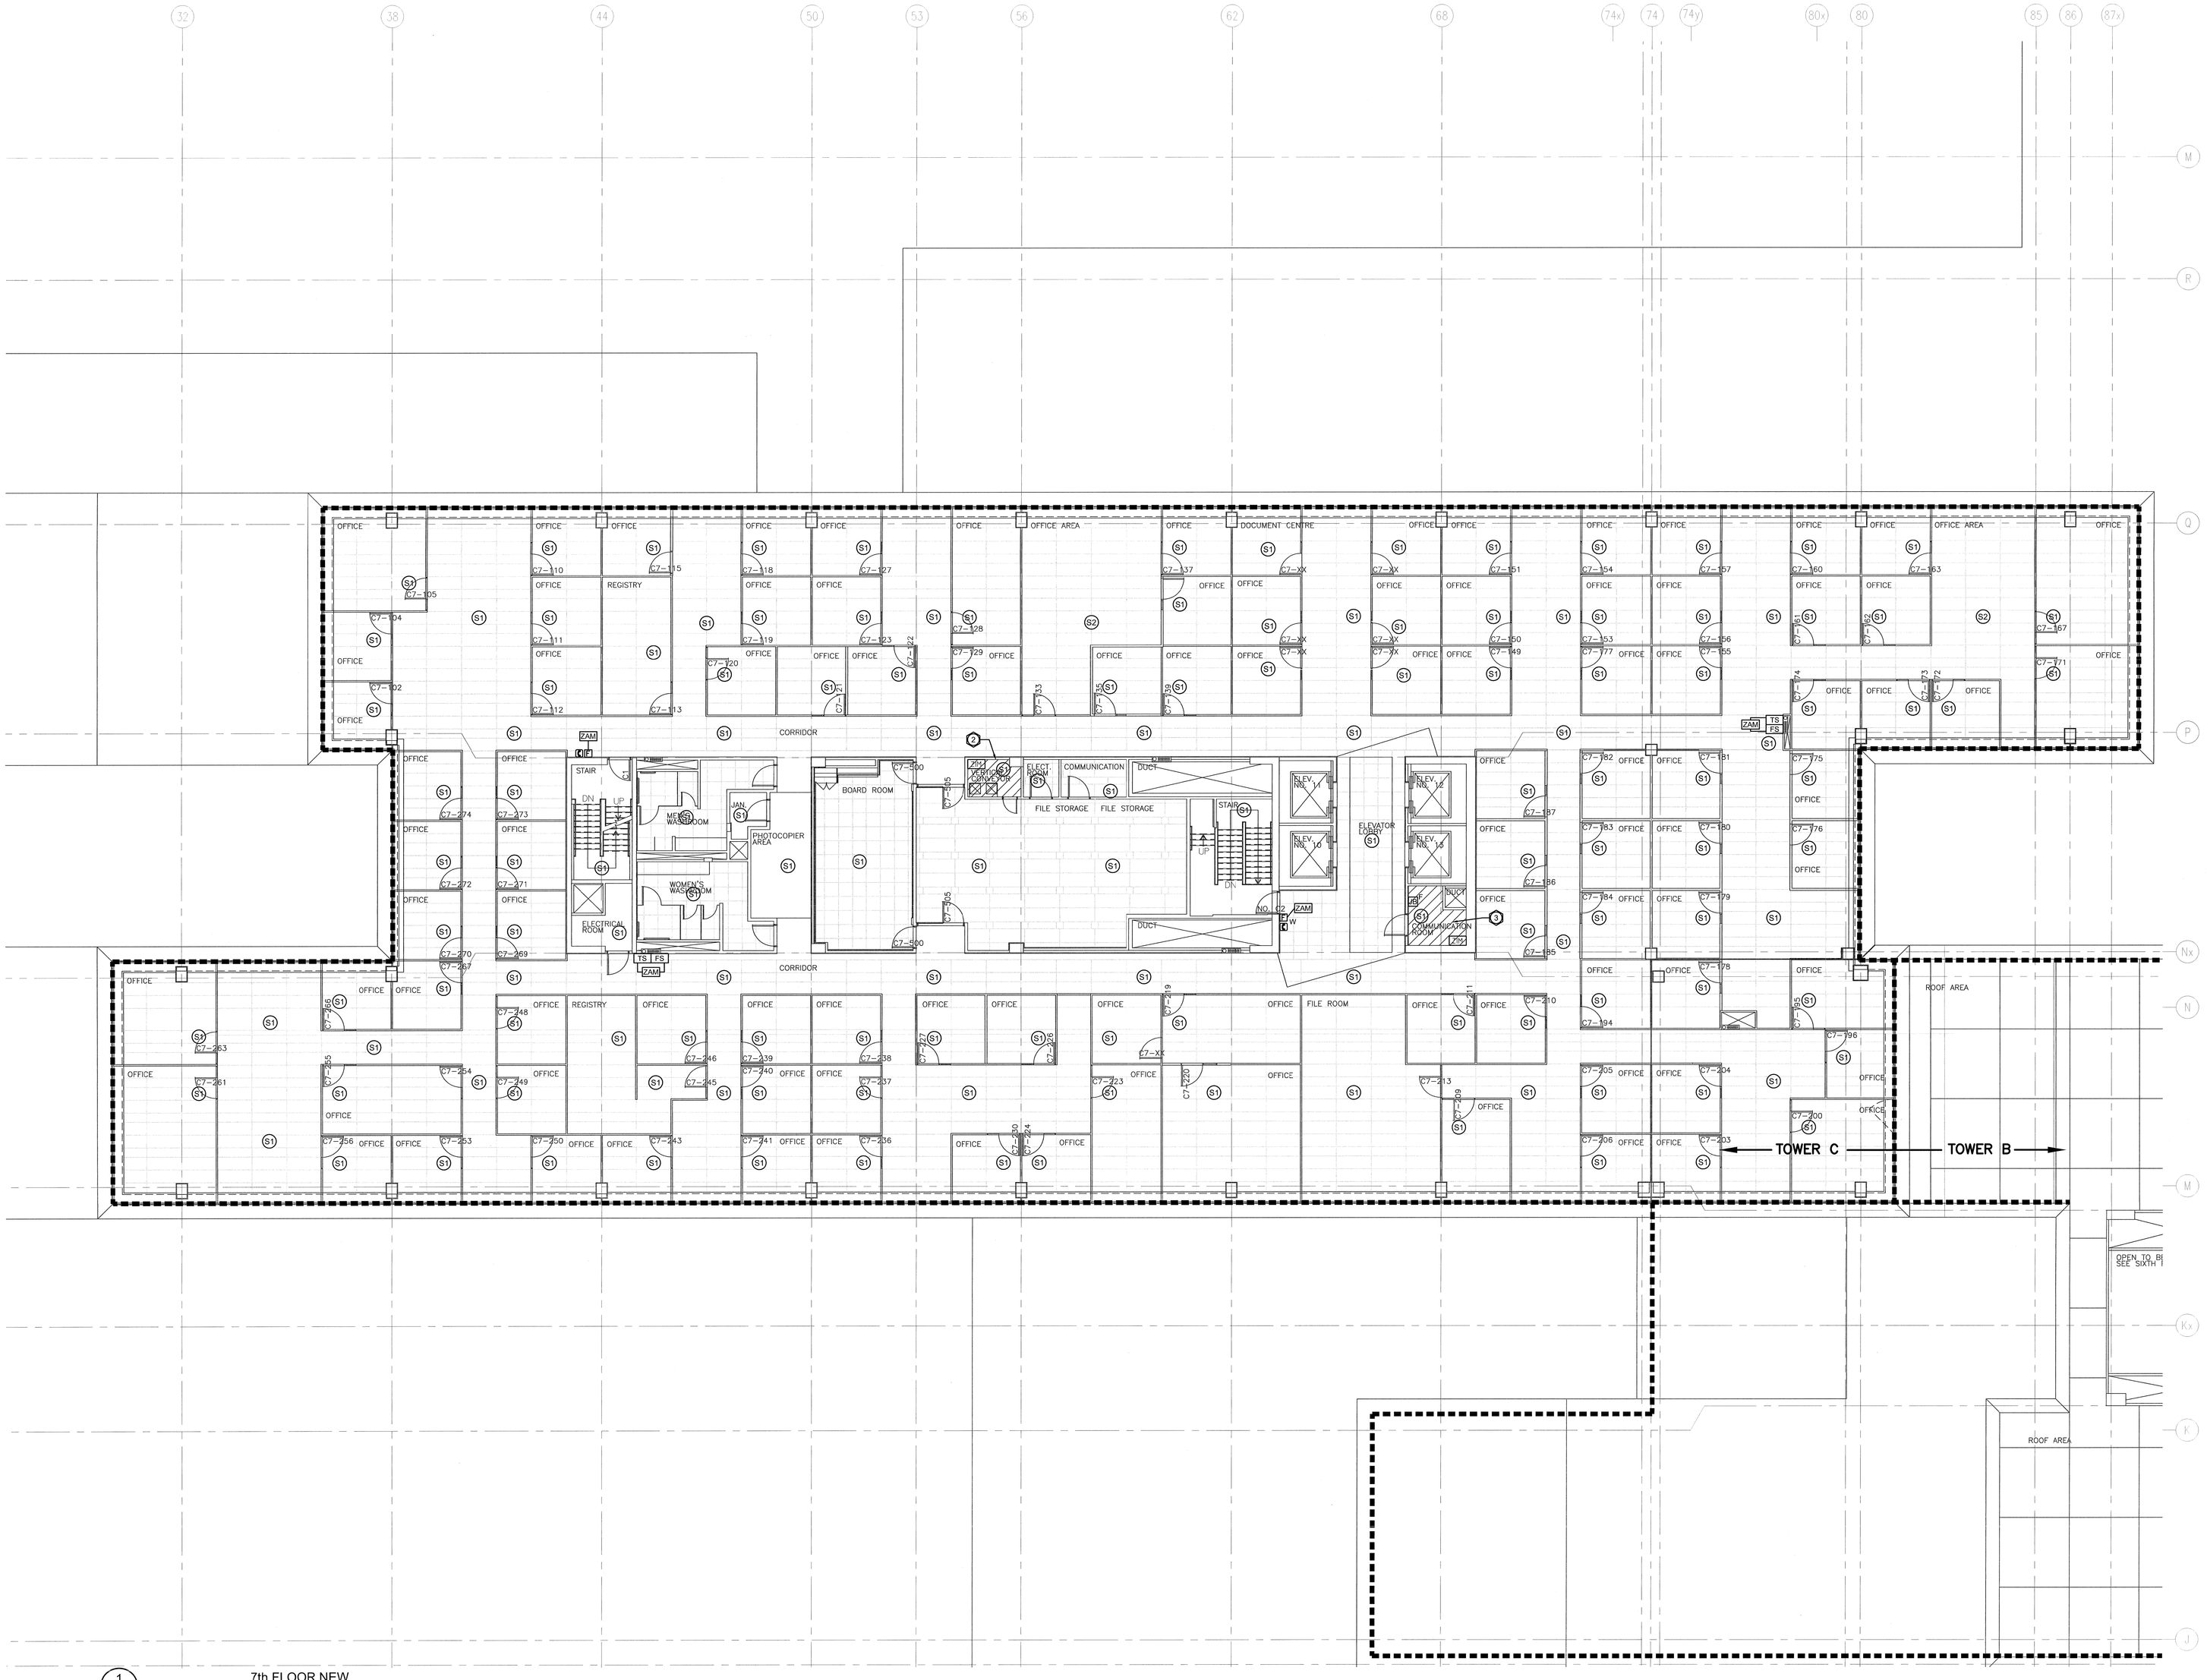

1 / E307 — 7th FLOOR NEW
SCALE: AS INDICATED
0 1 2 4 6 8m

0 10 20mm 40 60 80 100 120 140 160 180 200mm

File Location: P:\24000\24143-06 bp fire alarm\ULR DWG\Elec\24143-06-NEW-7th Floor.dwg

PWGSC A0 (1189x841)