0 10 20 30 40 50 60 70 80 90 100 110 120 130 140 150 160 170 180 190 200 millimetres

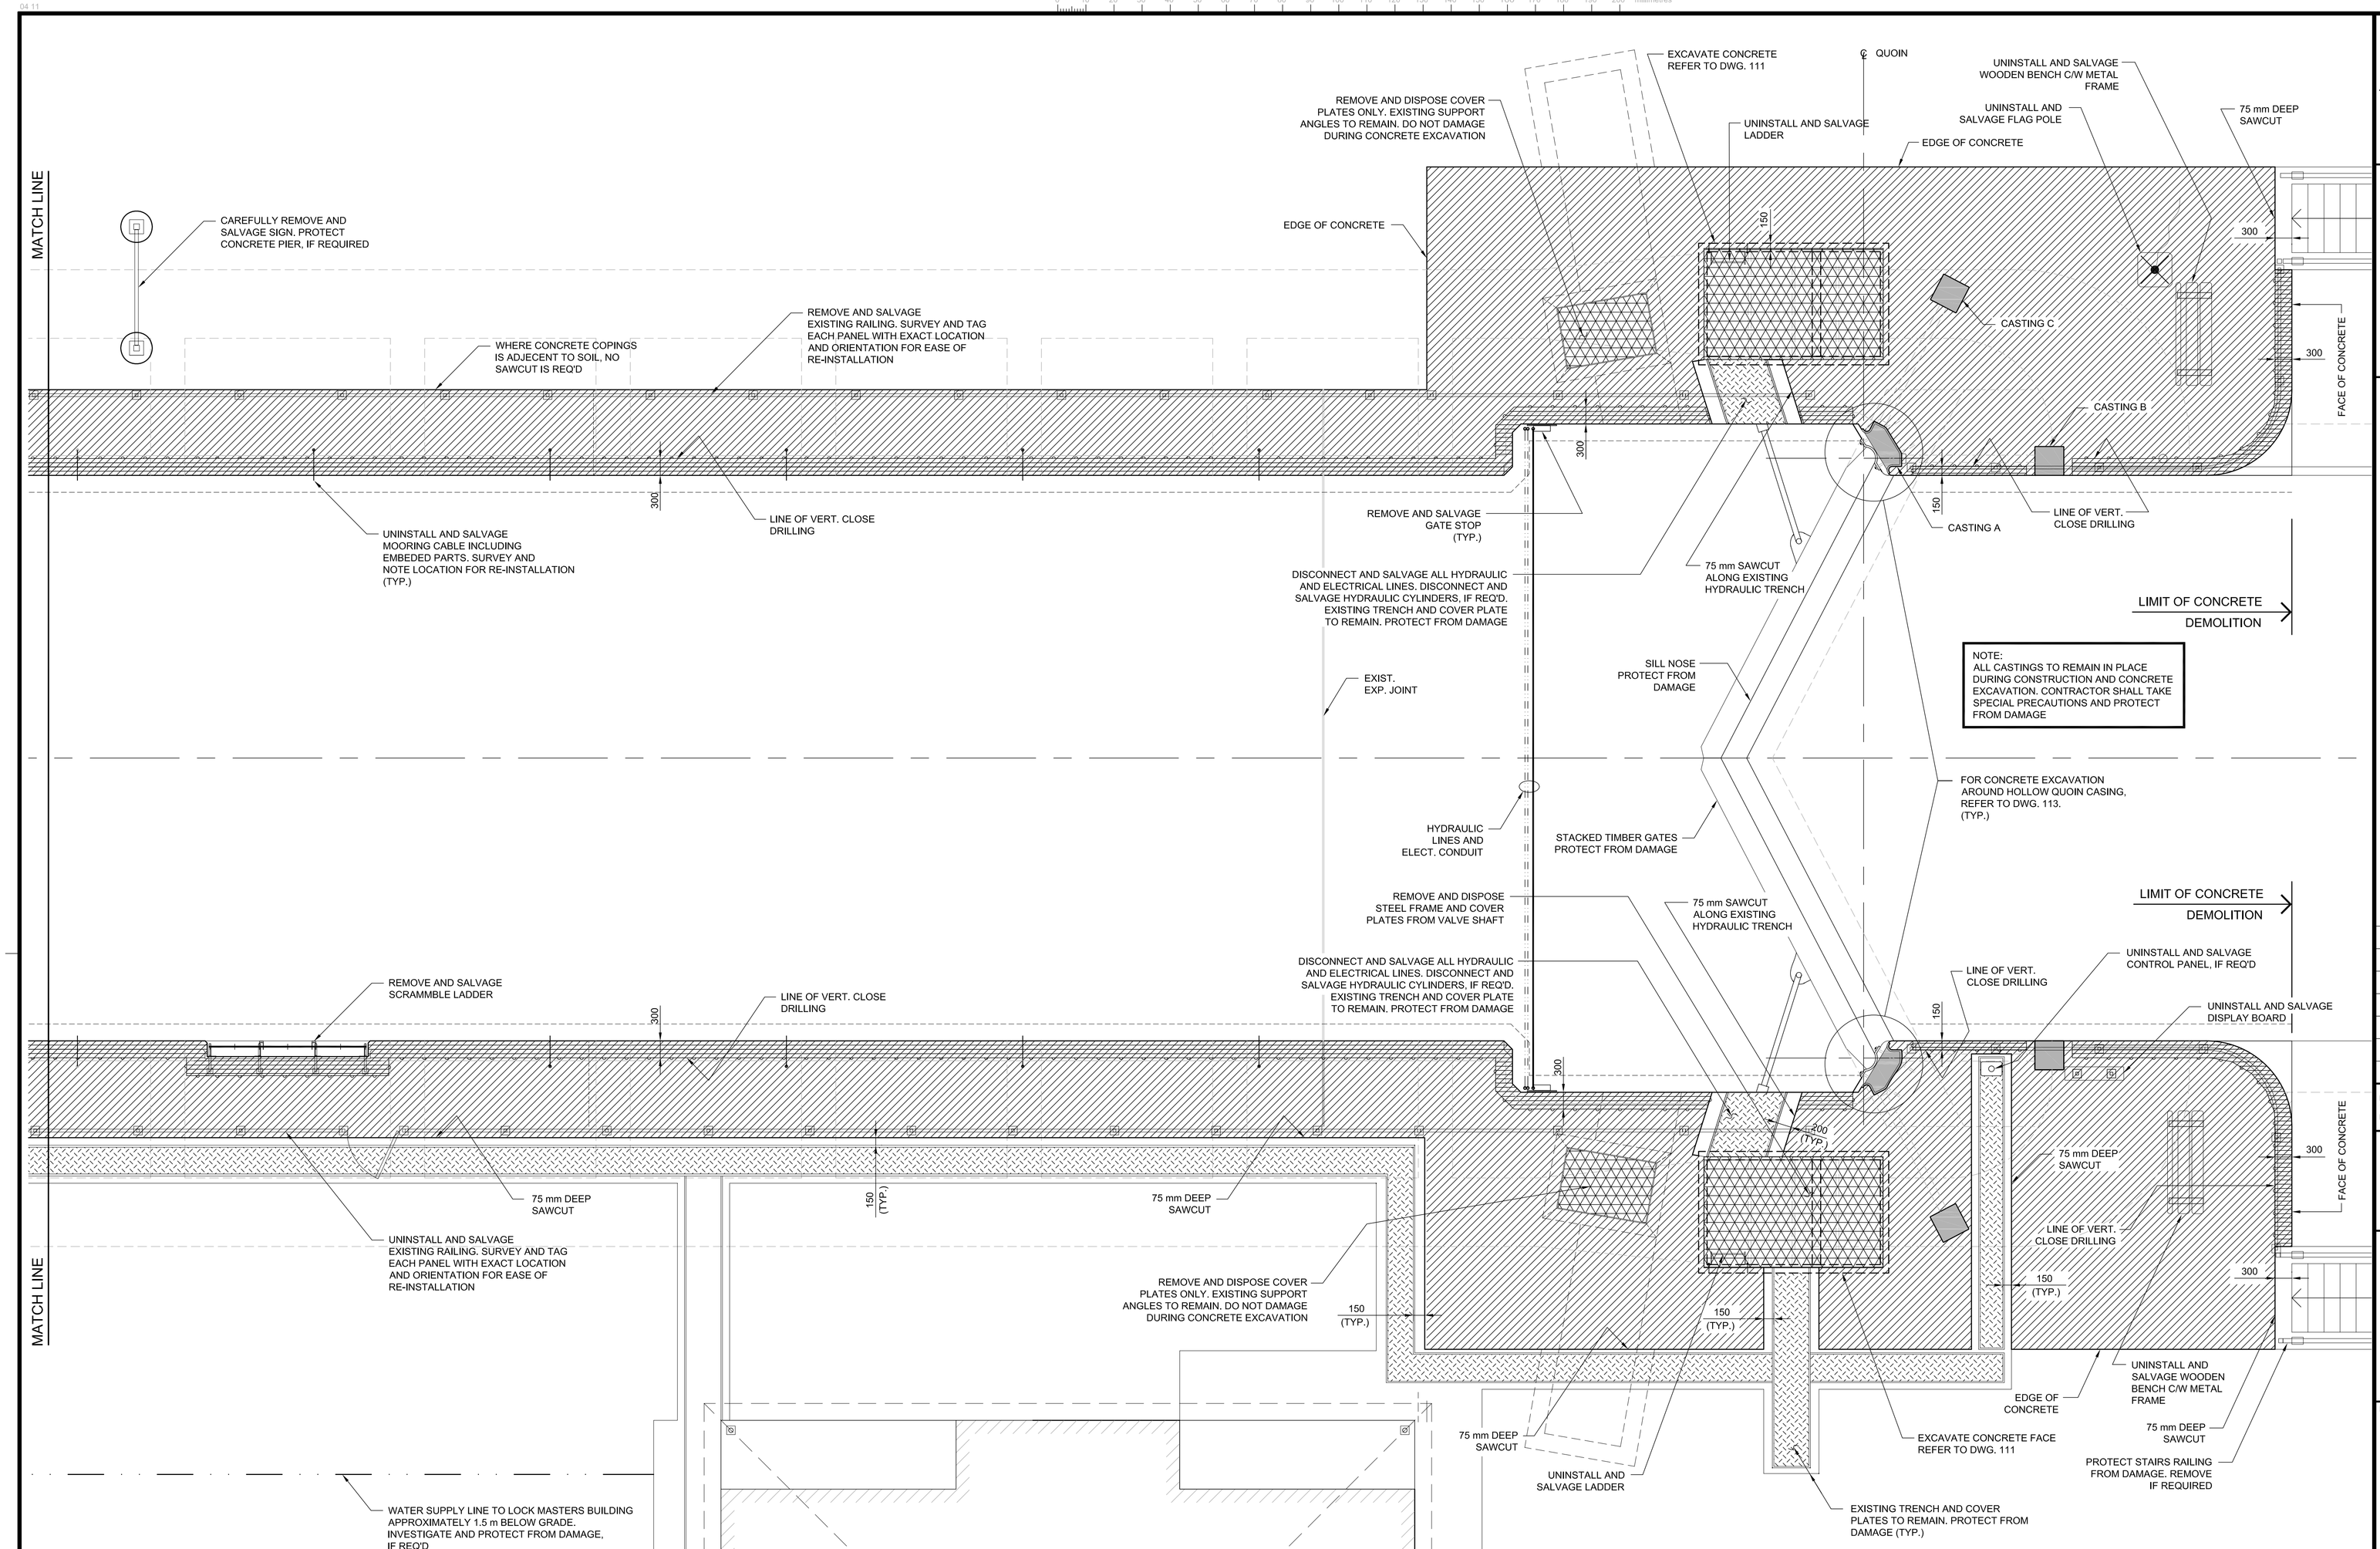

PART PLAN - REMOVALS AND DEMOLITION II

1:50

Public Works and Government Services Canada
Travaux publics et Services gouvernementaux Canada

Heritage Canals and Engineering Works
Ontario Region
Canaux historiques et travaux d'ingénierie
Région de l'Ontario

Canada

LEGEND:

- DENOTES EXISTING CASTING TO REMAIN AND BE PROTECTED FROM DAMAGE
- DENOTES COVER PLATES TO BE REMOVED, DISPOSED AND REPLACED WITH NEW
- DENOTES EXISTING COVER PLATES TO REMAIN AND BE PROTECTED FROM DAMAGE
- DENOTES COPING AND CHAMBER WALL CONCRETE EXCAVATION
- DENOTES LINE DRILLING CONCRETE EXCAVATION
- DENOTES LINE OF VERTICAL CLOSE DRILLING

No.	Description	Dwn.By Des.Par	Date
2	FOR TENDER	C.C.	09-08-2013
1	FOR REVIEW	C.C.	08-08-2013

Revision / Révision

Do not scale drawings.
Verify all dimensions and conditions on site and immediately notify the Departmental Representative of all discrepancies.

A Detail number
Numéro du détail
B Location dwg. number
Numéro sur dessin

Project title / Titre du projet

TSW HEALEY FALLS
LOCK 15
CONCRETE REFACING

Drawing title / Titre du dessin

REMOVALS AND
DEMOLITION II

Drawn by / Dessiné par	Designed by / Conçu par
H. CHRZANOWSKI DAVID ROWAN	CZESLAW CUDOWSKI
Approved by / Approuvé par	Drawing Date / Date du dessin
LUC BERIAULT	JULY 2013

Project manager / Administrateur de projet
ATIF SUHAIL

HCEW Number / Numéro de CHTI
COTSW 13 - R03

Drawing Number/ Numéro du Dessin
105

Project Number / Numéro du projet
R.063528.001

Sheet / Feuille 6 of / du 15