EMERGENCY EXIT
575 LEVEL

ESCAPE ROUTE

PLAN

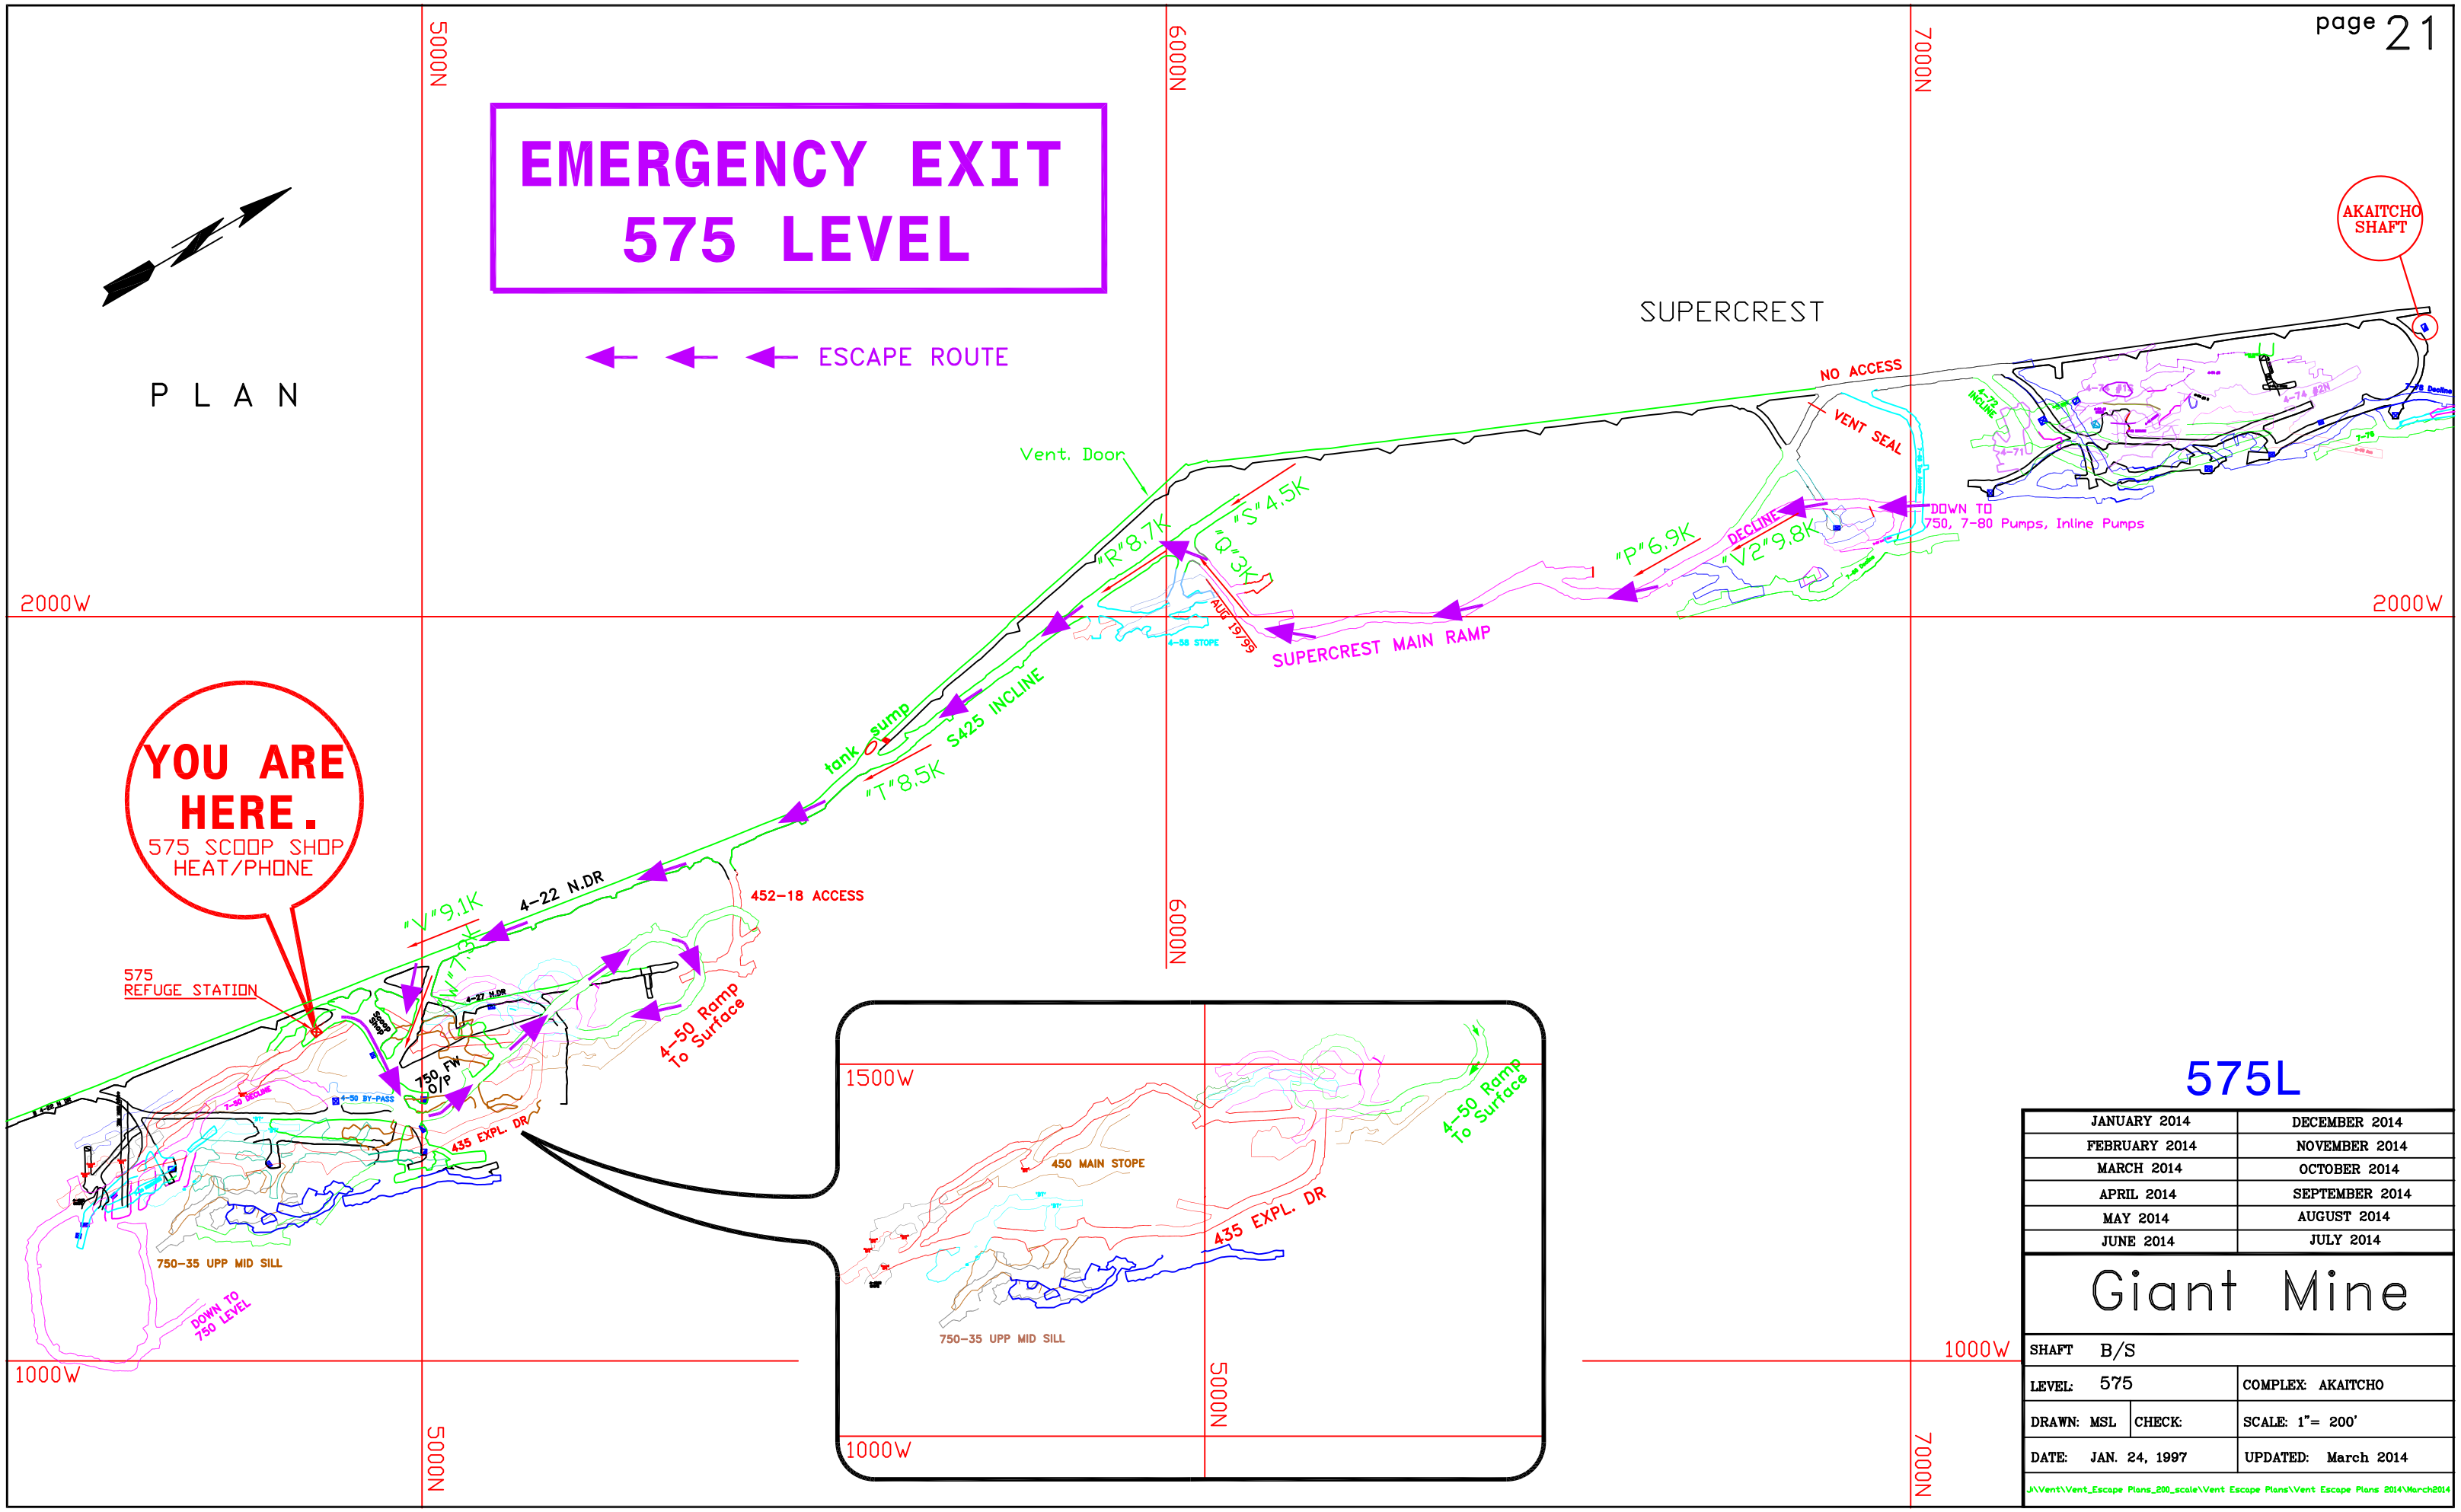

575L

JANUARY 2014	DECEMBER 2014
FEBRUARY 2014	NOVEMBER 2014
MARCH 2014	OCTOBER 2014
APRIL 2014	SEPTEMBER 2014
MAY 2014	AUGUST 2014
JUNE 2014	JULY 2014

Giant Mine

SHAFT B/S		
LEVEL: 575		COMPLEX: AKAITCHO
DRAWN: MSL	CHECK:	SCALE: 1"= 200'
DATE: JAN. 24, 1997		UPDATED: March 2014

J:\Vent\Vent_Escape Plans_200_scale\Vent Escape Plans\Vent Escape Plans 2014\March2014