EMERGENCY EXIT
425 LEVEL

← ← ← ESCAPE ROUTE

PLAN

see page 6

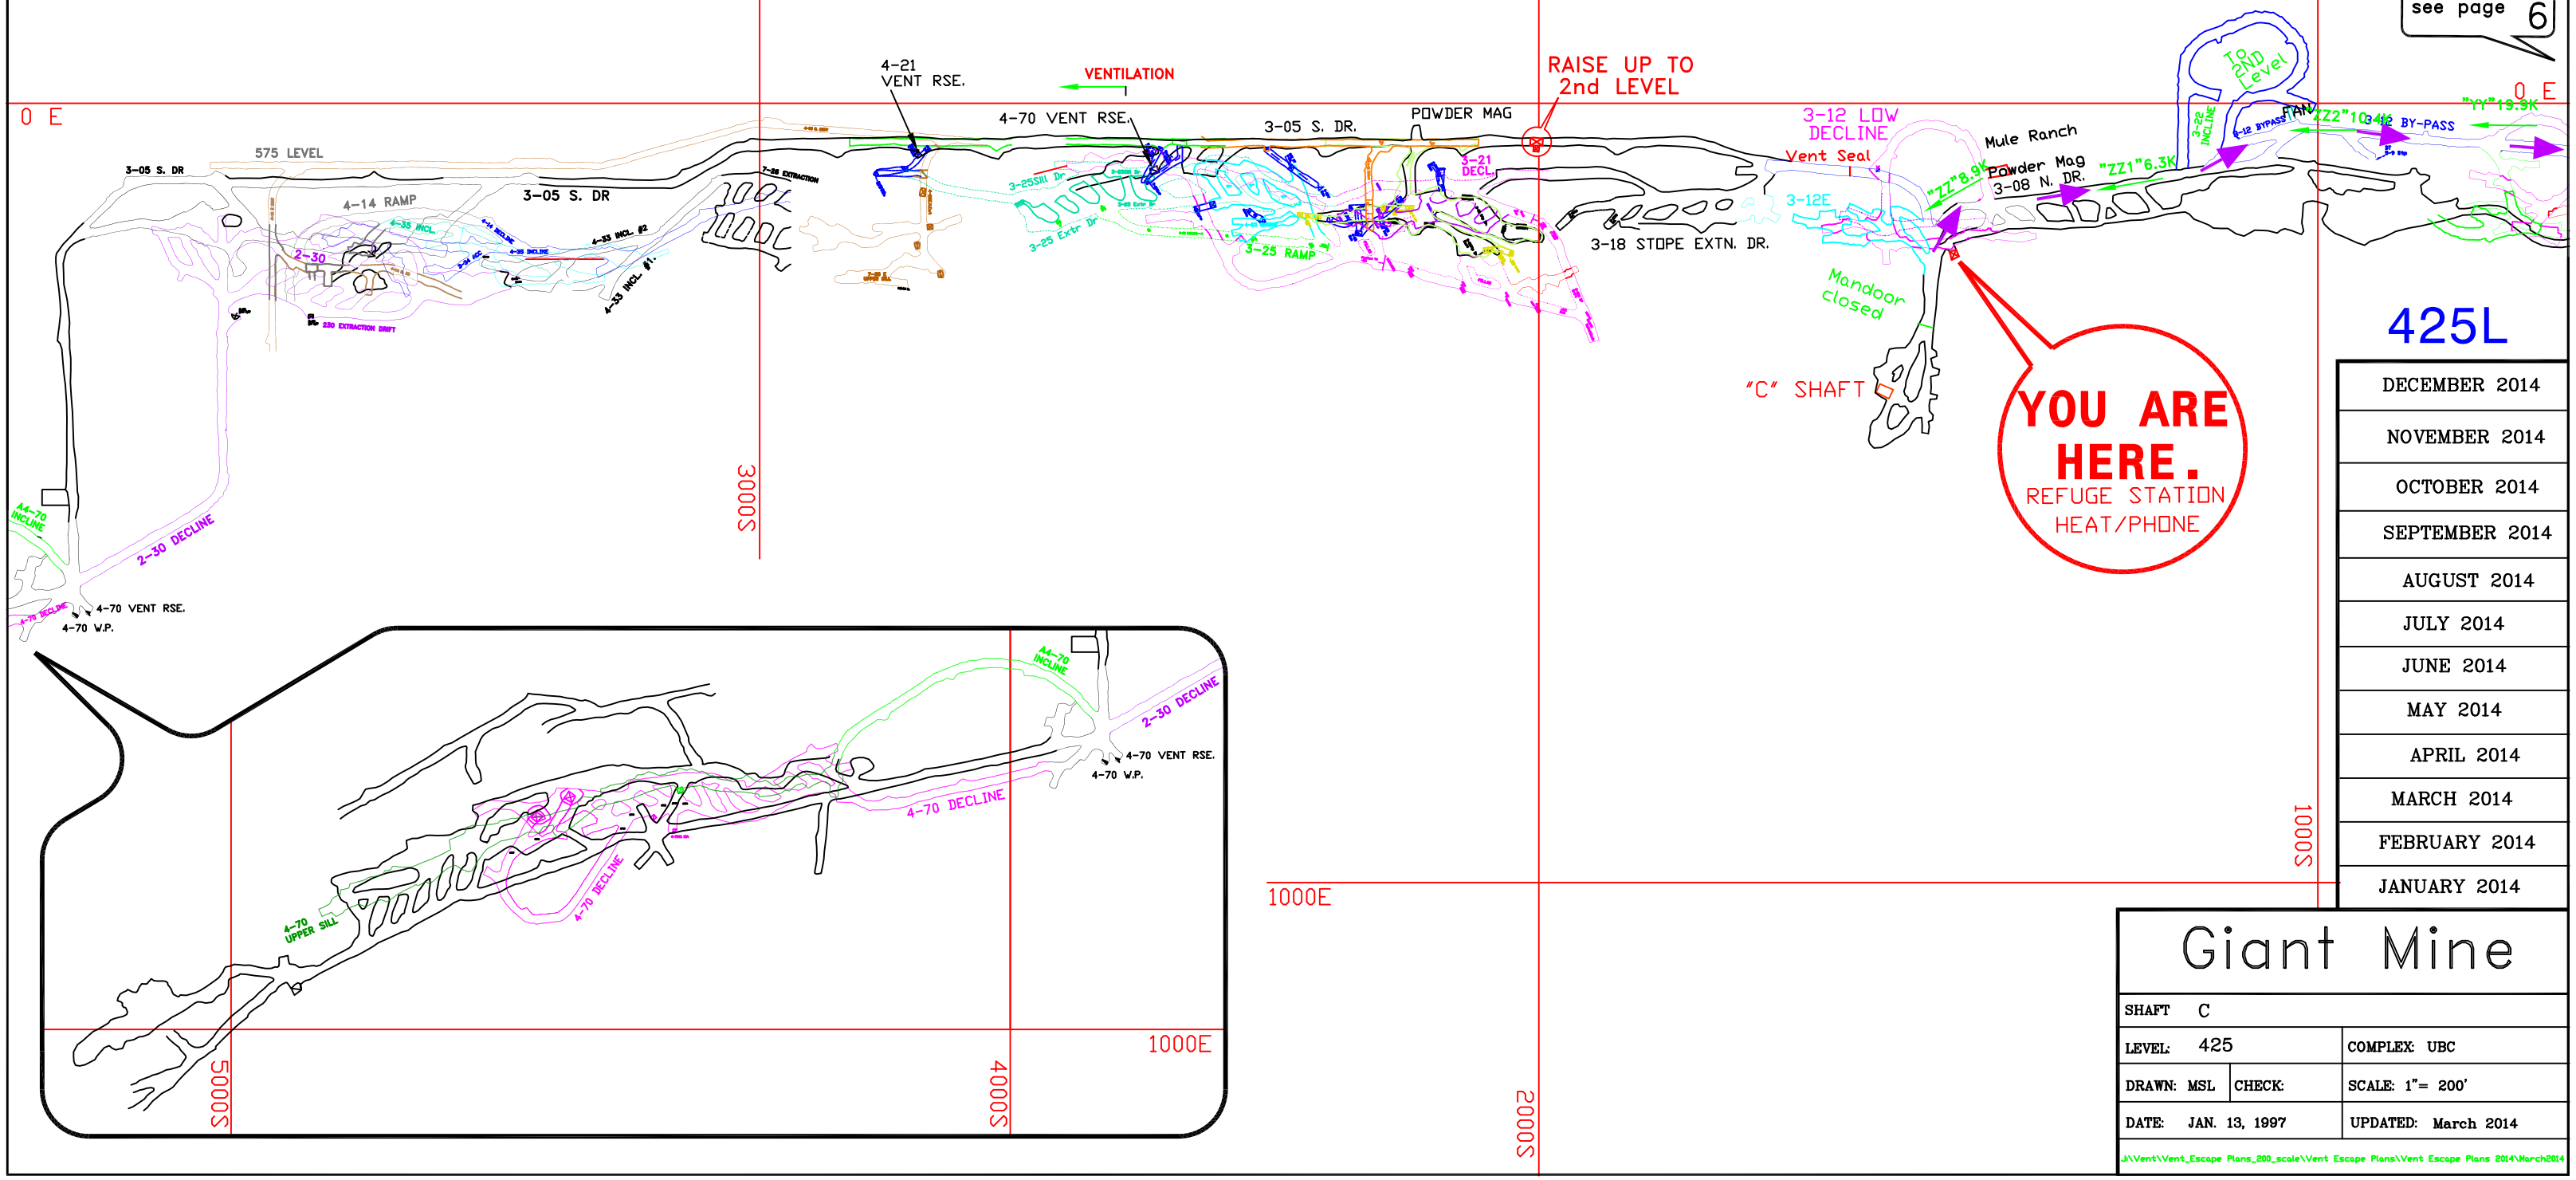

425L

DECEMBER 2014
NOVEMBER 2014
OCTOBER 2014
SEPTEMBER 2014
AUGUST 2014
JULY 2014
JUNE 2014
MAY 2014
APRIL 2014
MARCH 2014
FEBRUARY 2014
JANUARY 2014

Giant Mine

SHAFT C		
LEVEL: 425		COMPLEX: UBC
DRAWN: MSL	CHECK:	SCALE: 1"= 200'
DATE: JAN. 13, 1997		UPDATED: March 2014

J:\Vent\Vent_Escape Plans_200_scale\Vent Escape Plans\Vent Escape Plans 2014\March2014