## SYMBOL LEGEND

FH# FIRE HYDRANT LOCATION

SC SIAMESE CONNECTION

AM AMMUNITION STORAGE (LOCATED IN ROOM 5223)

ANNUNCIATOR PANEL

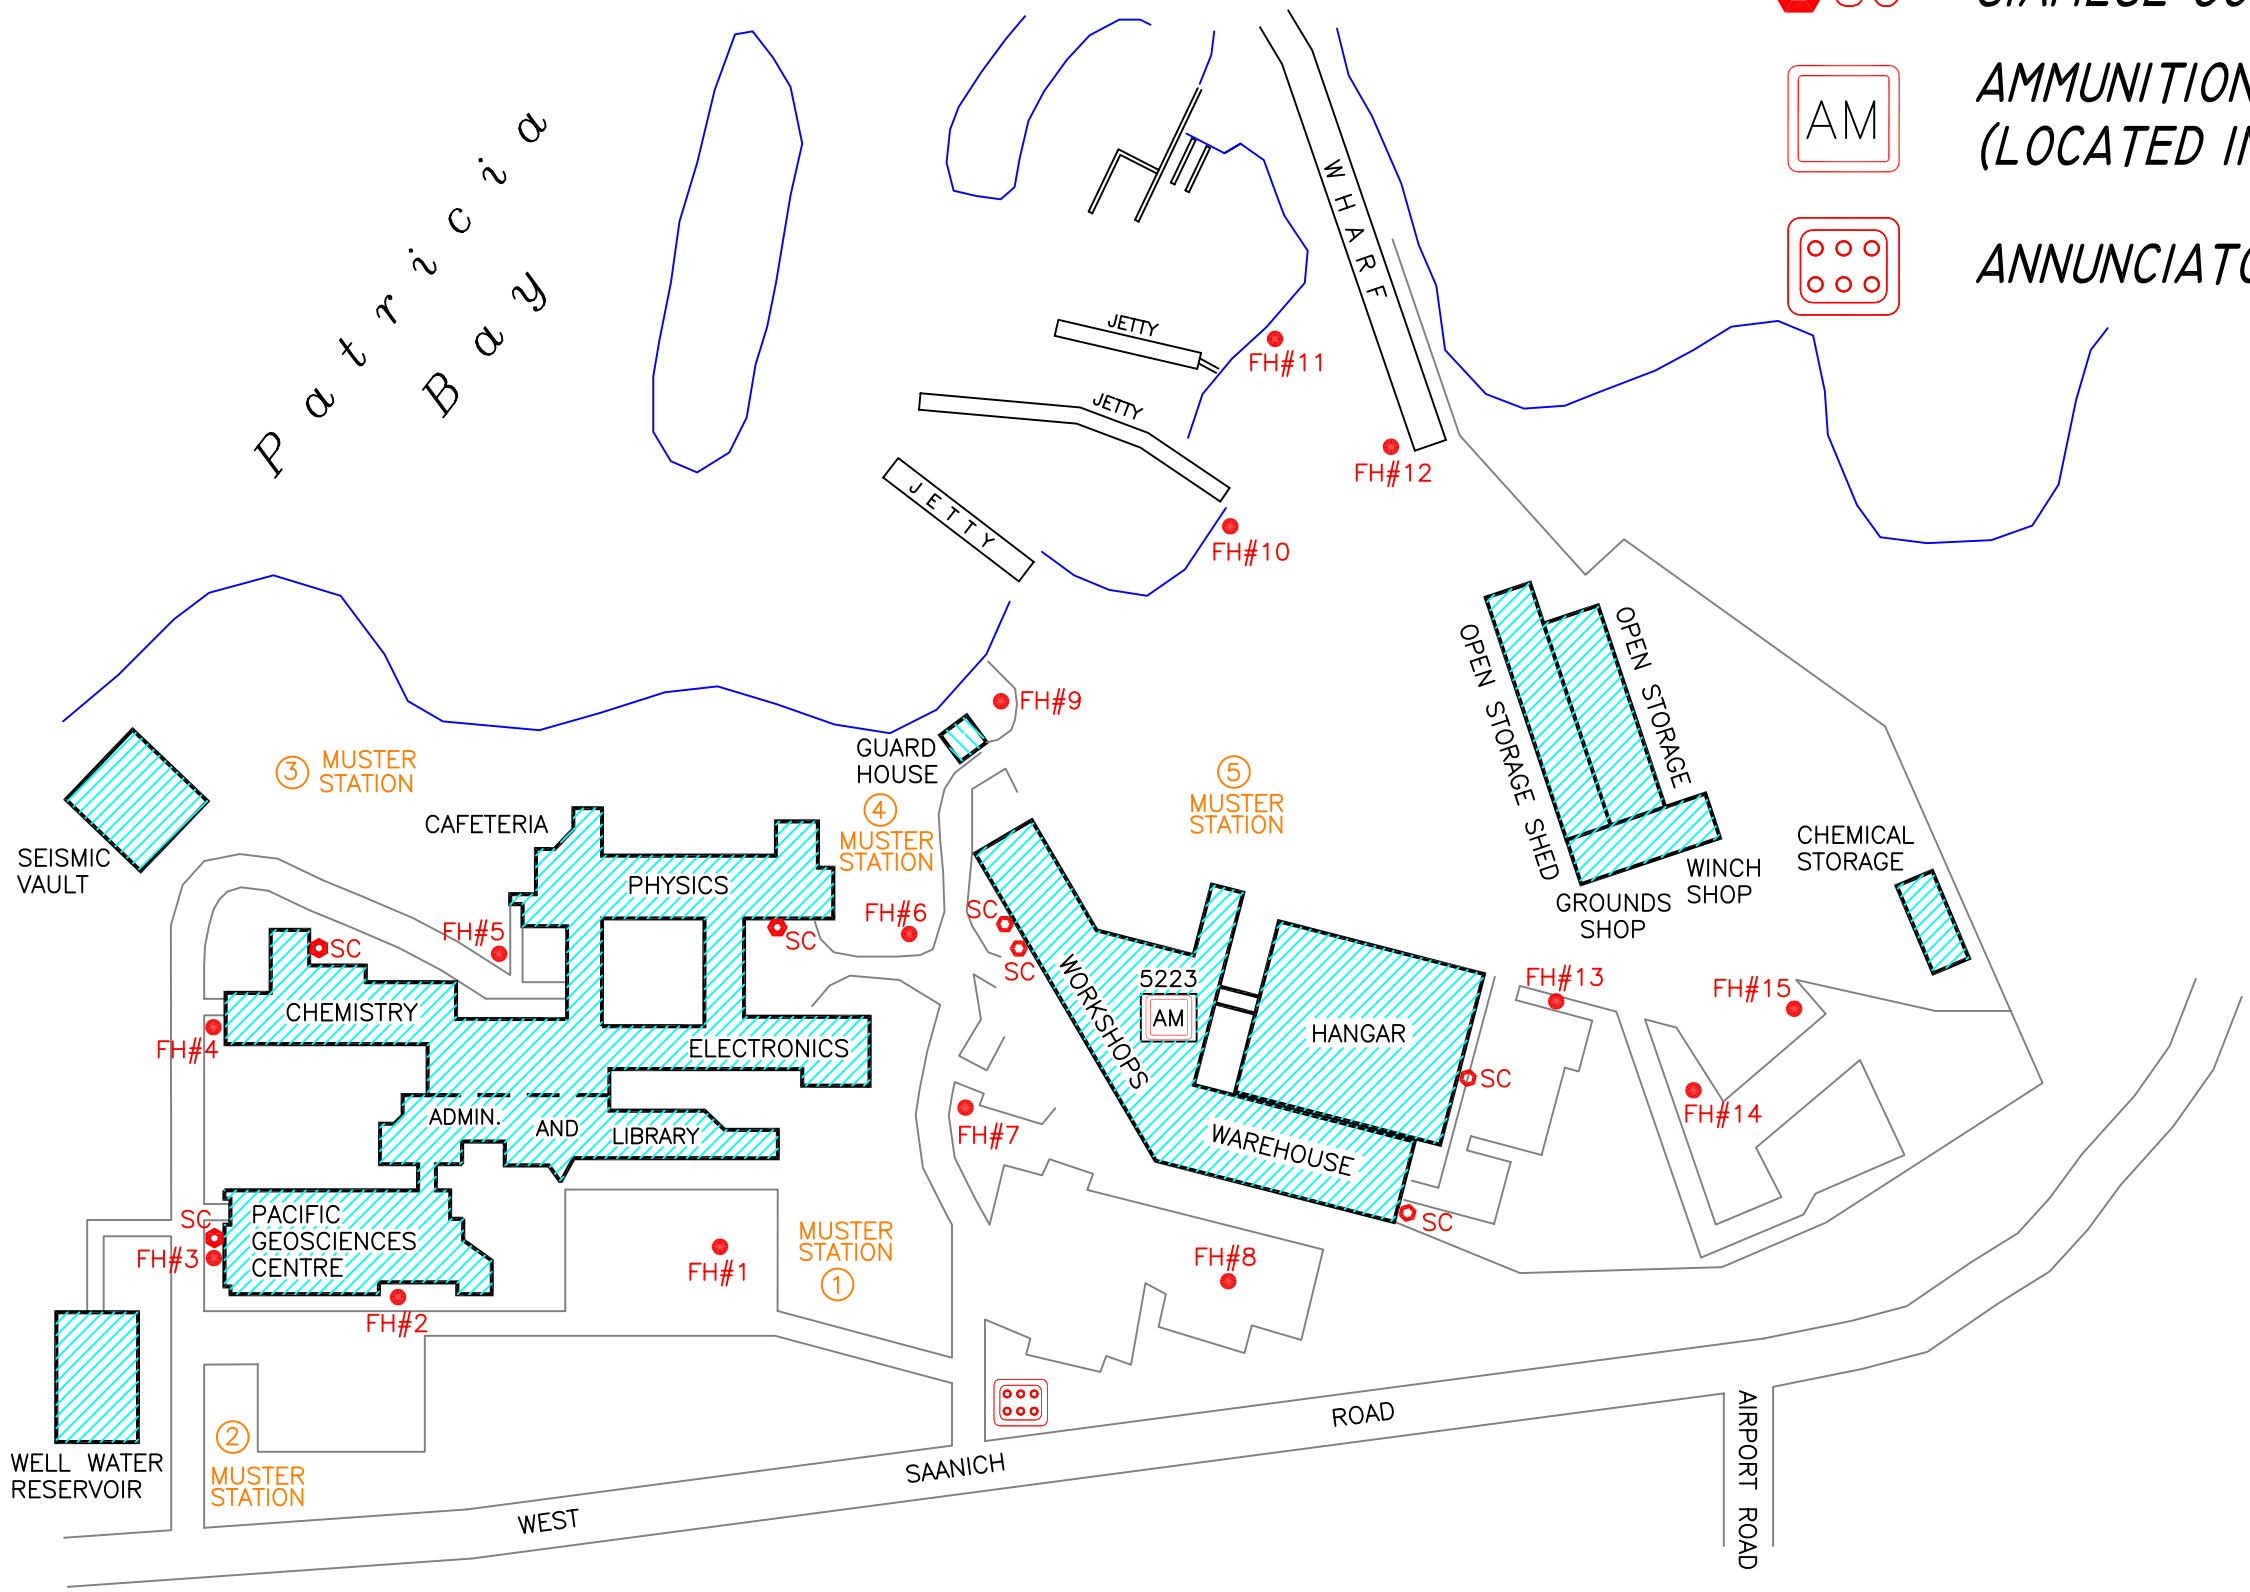


# INSTITUTE OF OCEAN SCIENCES

SITE PLAN 01