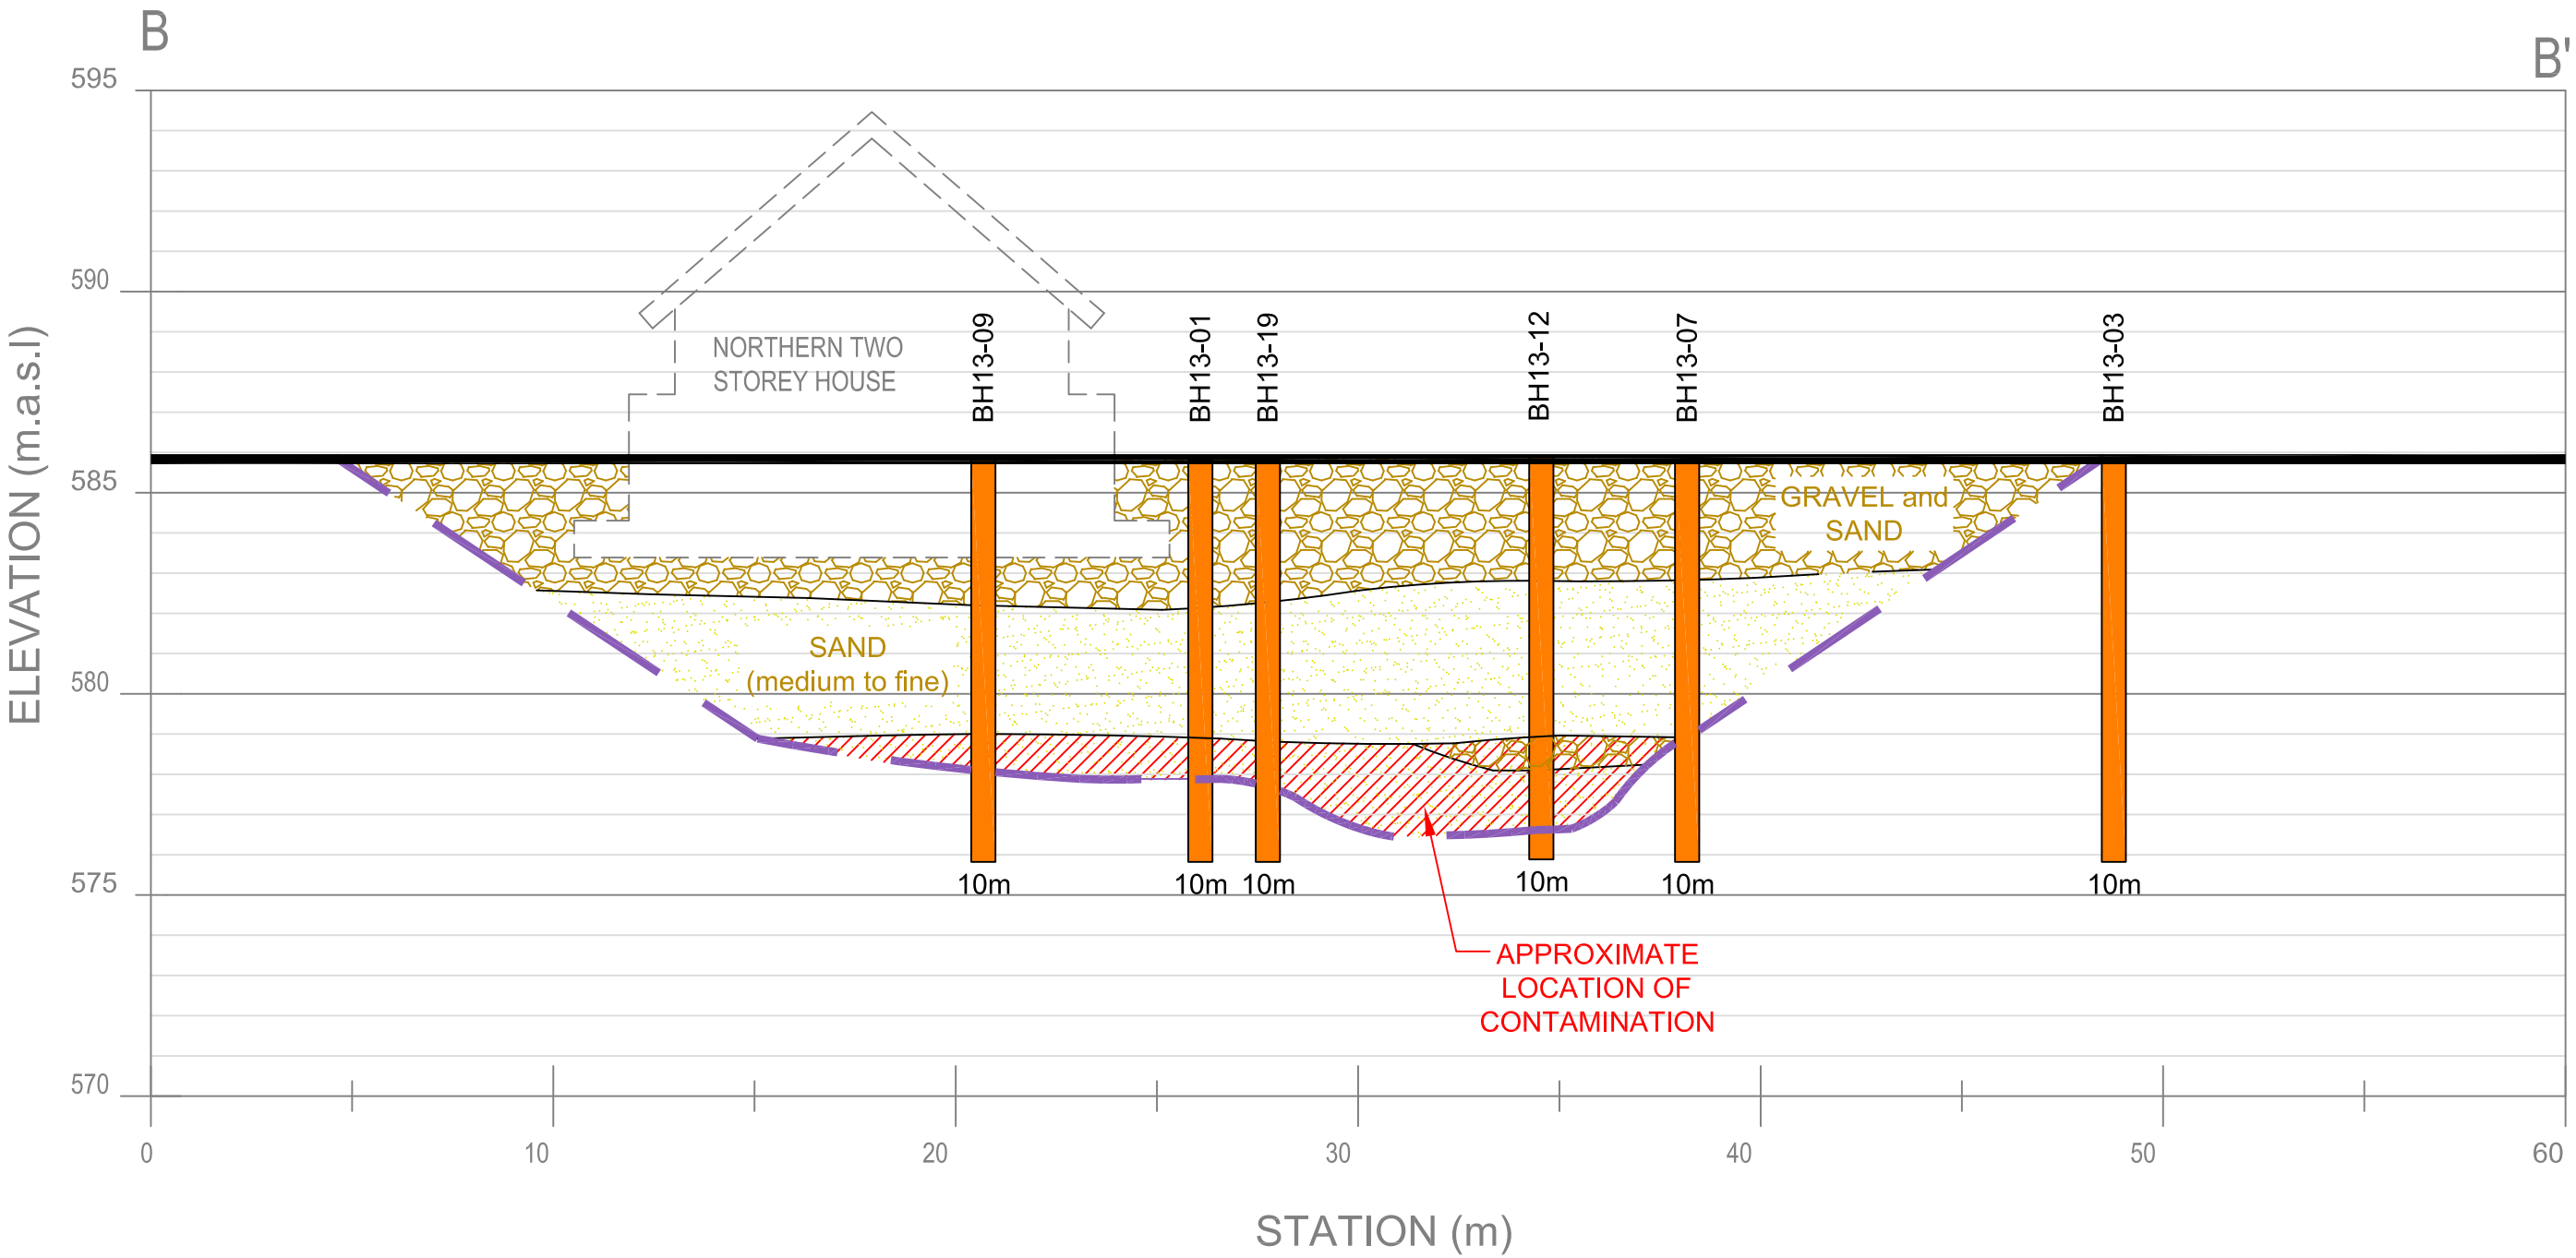

Public Works and Government Services Canada
Pacific Region

Travaux Publics et Services gouvernementaux Canada
Région du Pacifique

LEGEND

- Proposed Excavation Extents
- Geology Contact (Dashed = Inferred)
- Ground Surface
- m.a.s.l Meters Above Sea Level

STRATIGRAPHY

- Sand
- Gravel and Sand
- Inferred Extent of Soil Contamination

Notes

1. SEE DRAWING 00069-02-IT-A3-04 FOR CROSS SECTION LOCATION.
2. NORTHERN TWO STOREY HOUSE WILL BE DEMOLISHED BEFORE THE REMEDIAL EXCAVATION COMMENCES. DEMOLITION WILL INCLUDE ABATEMENT OF ASBESTOS AND BE EXECUTED ACCORDING TO THE SPECIFICATIONS.

(metres) 0 2.5 5

revisions		date
	Issued for Tender	Aug 2014

A detail no. / no. du detail
B location drawing no. / sur dessin no.
C drawing no. / dessin no.

project / projet
AANDC Lower Post Demolition and Remediation Project

Lower Post, B.C.

drawing / dessin
Cross Section B-B'

designed / concu	JT	
date	July 2014	
drawn / dessine	GB	
date	July 2014	
approved / approuve	JT	
date	Aug 2014	
Tender / Soumission	BK	
Project Manager / Administrateur de projets		

project number / no. du projet: R.071841.001

drawing no. / no. du dessin: 00069-02-IT-A3-06