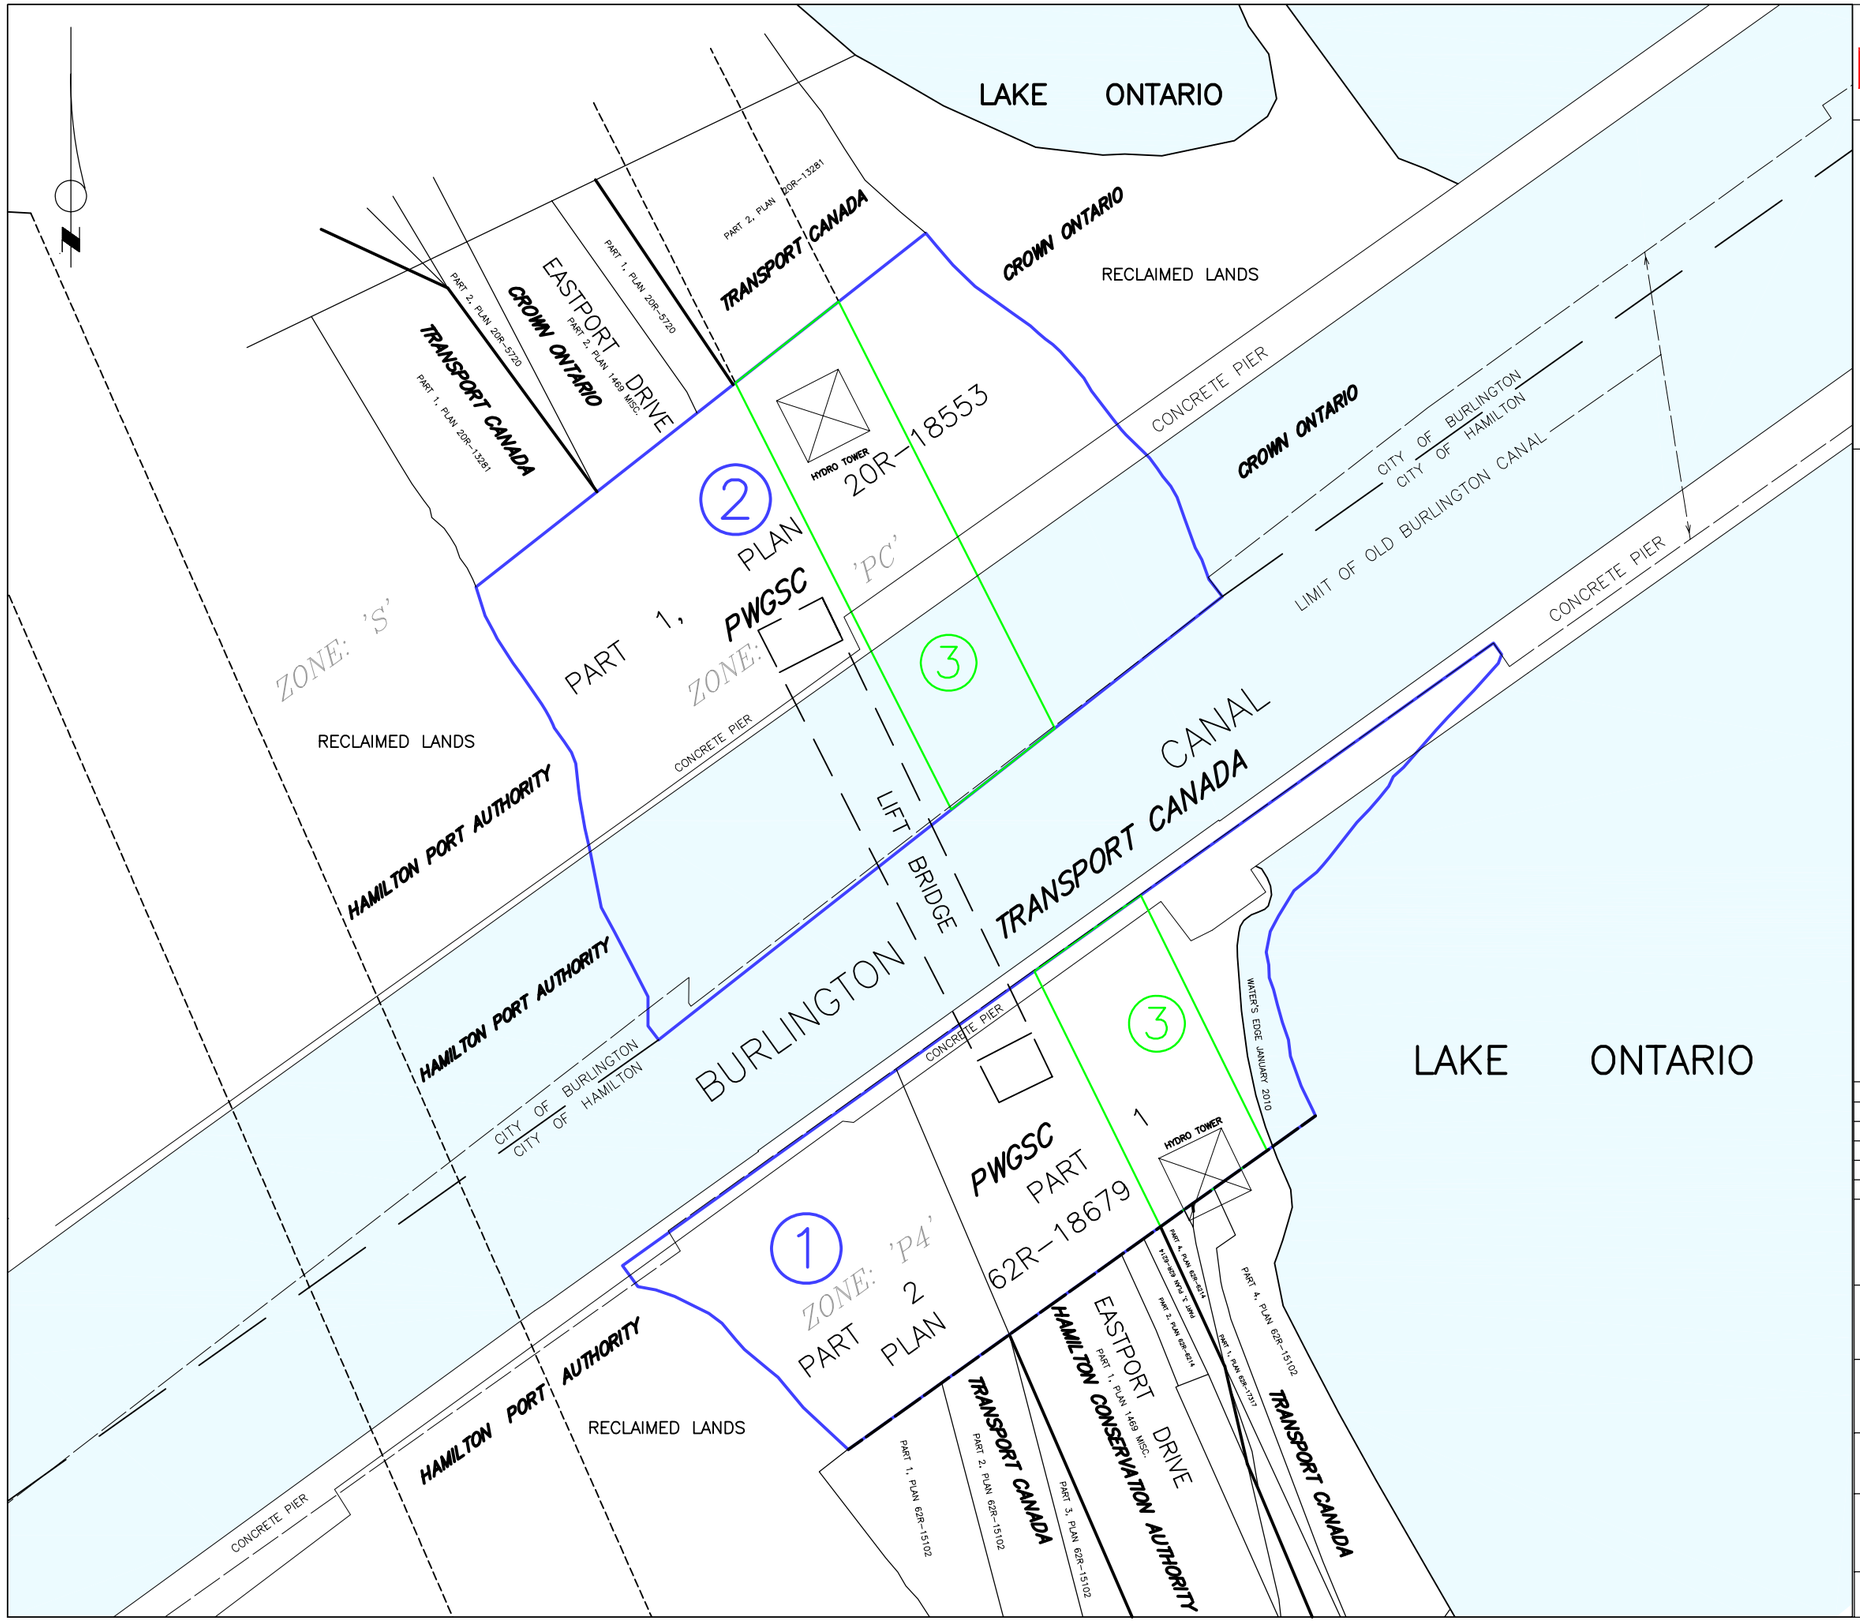

Canada

Public Works and Government Services Canada
Real Property Services Branch
Real Property Geomatics Services

Travaux publics et Services gouvernement aux Canada
Direction des services immobiliers
Services geomatiques immobiliers

location map — carte de location

NOT TO SCALE

DENOTES SUBJECT PROPERTY BOUNDARY
DENOTES ONTARIO HYDRO LICENSE
(1) DENOTES LAND OWNERSHIP INVENTORY PROPOERTY IDENTIFICATION NUMBER.

NOTES:

THIS IS NOT A PLAN OF SURVEY.
DRAWING IS A GRAPHIC REPRESTENTATION ONLY, AND IS SUBJECT TO VERIFICATION BY SURVEY. SHOULD THERE BE A CONFLICT WITH PREVIOUSLY REGISTERED DOCUMENTATION OR SURVEY RECORDS, THE REGISTERED DOCUMENTATION OR SURVEY RECORDS SHALL GOVERN.

BOUNDARY LINES ARE BASED ON PLANS 62R-18679 AND 20R-18553, PREPARED BY A. J. CLARKE AND ASSOCIATES DATED MARCH 8, 2010.

INFORMATION SHOWN ON THE EXPLANATORY TITLE RECORD DRAWING IS TO BE READ IN CONJUNCTION WITH THE WRITTEN COMPONENT OF THE SURVEYOR'S REPORT ON TITLE, PREPARED BY T. R. REED, O.L.S. DATED MARCH 10, 2010.

REVISIONS

No.	By	Date	Approved	Revisions

project title — titre du project

BURLINGTON CANAL AND LIFT BRIDGE

drawing title — titre du design

EXPLANATORY TITLE RECORD DRAWING

scale — echelle

0m 50m 100m

checked by: vérifié par		consultant	consultant
THOMAS R. REED, O.L.S.			
drawn by: TR	PWGSC/TPSGC	project date: SEPTEMBER 2009	D.F.R.P. No.: 54117 & 54118
S.G.C.: 24-002	C.G.T.: Item no. 09-044	project no.: R.032659.001	sheet feuille: 1 of de 1