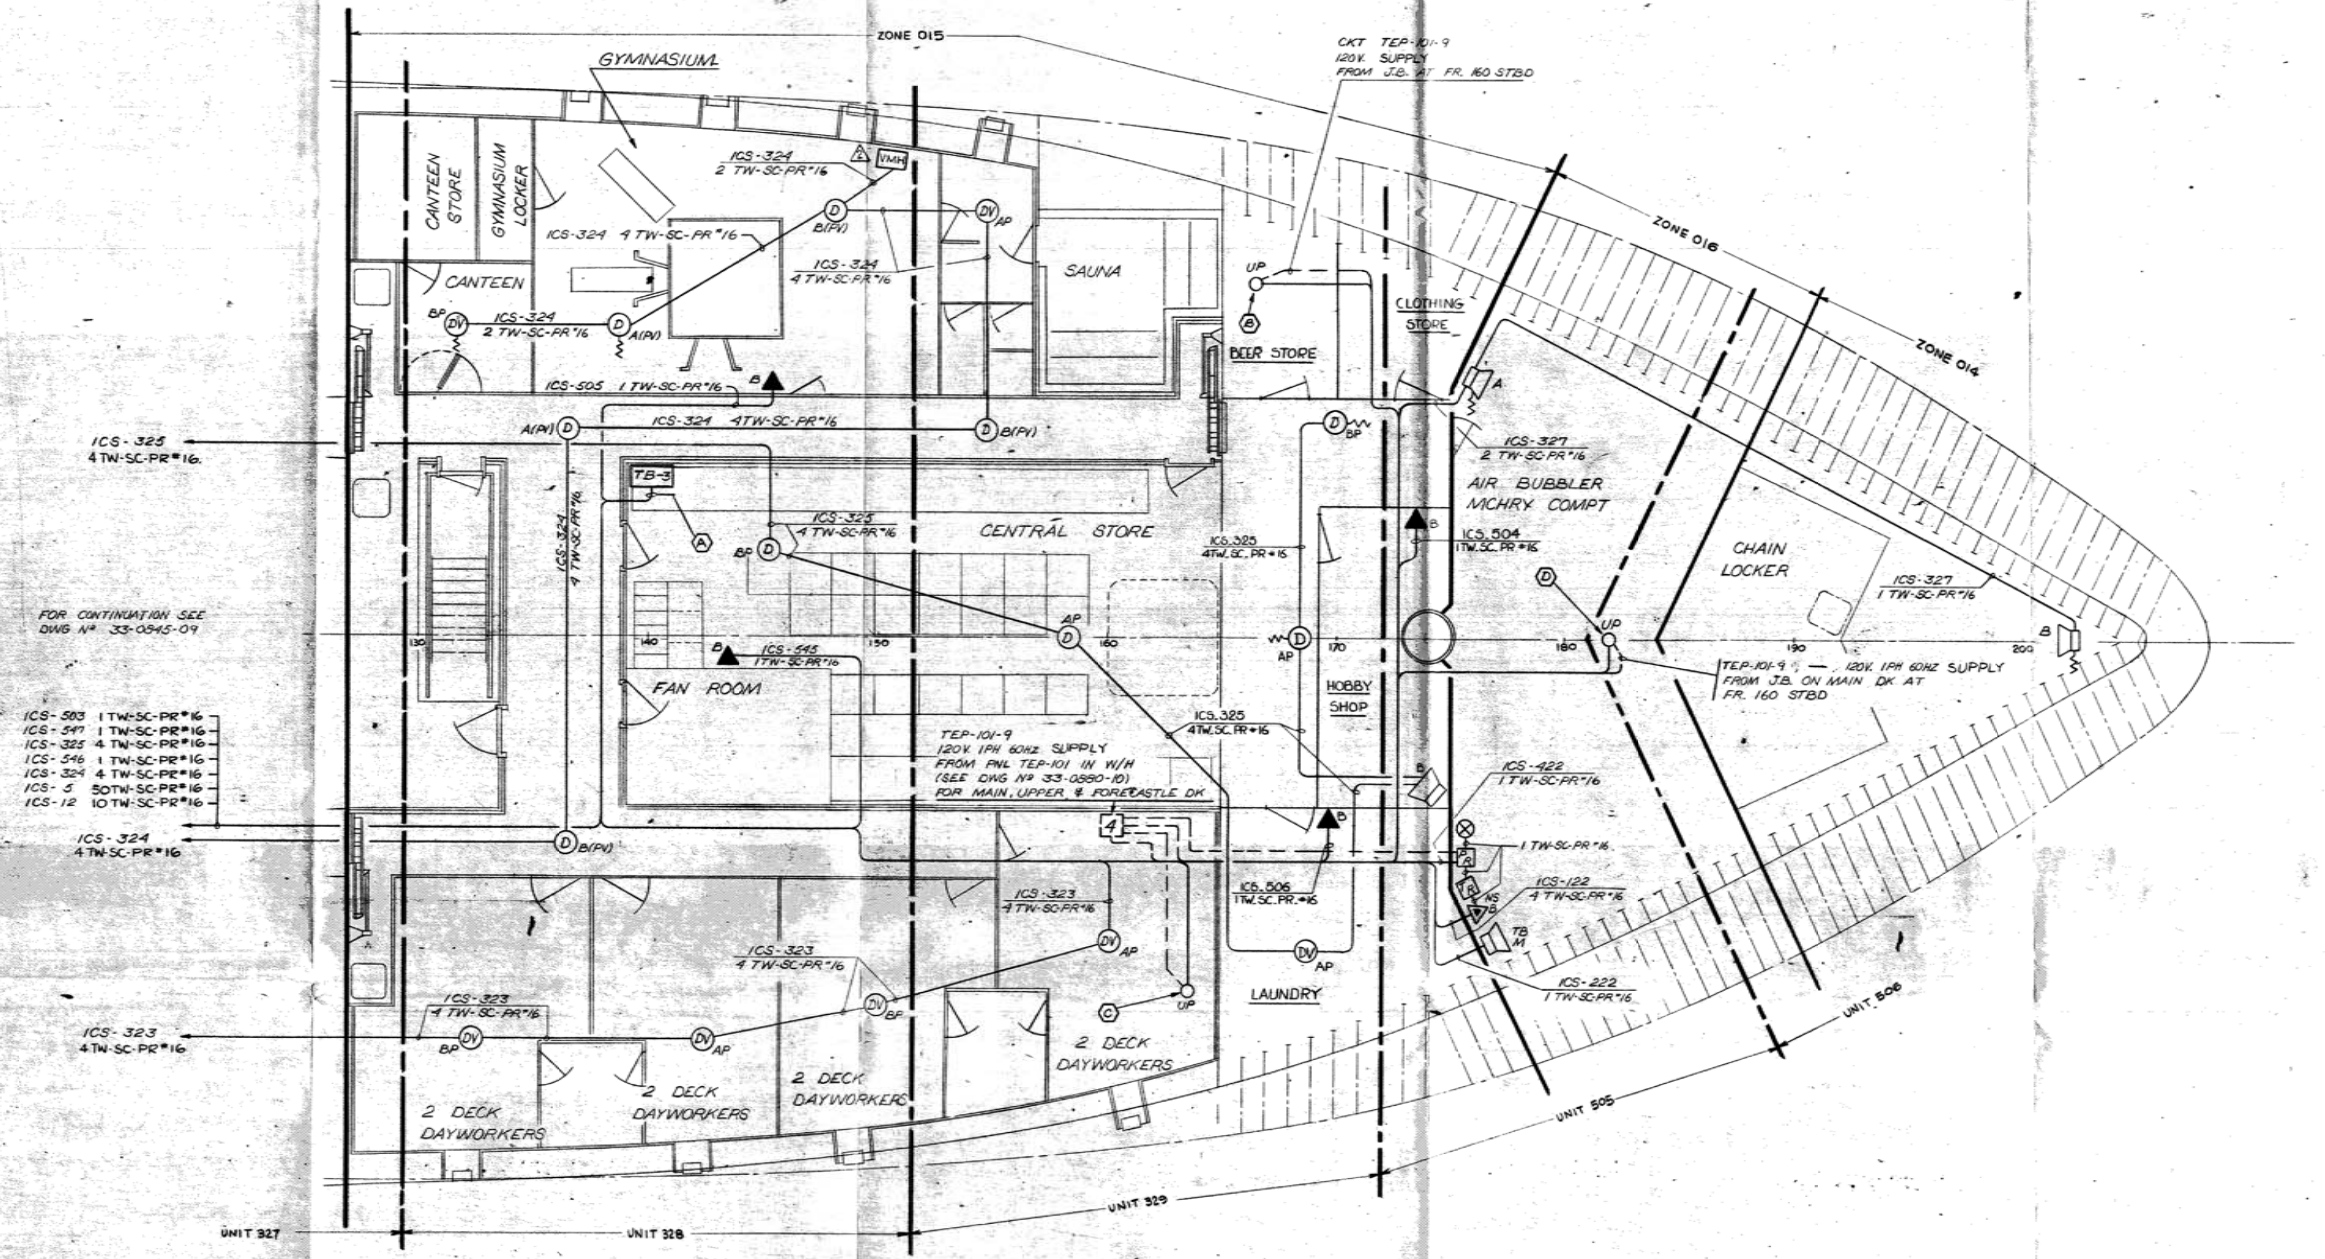

NOTES:

1. EQUIPMENT NOTED "NN" TO BE INSTALLED WITH A RESISTOR ON LAST SPEAKER OF EACH PUBLIC ADDRESS RUN.

DISTRIBUTION					
DEPARTMENT	QTY.	DEPARTMENT	QTY.	DEPARTMENT	QTY.
Owners	2	Operations Manager		Shipwright	
Classification		Mate / Const. Supt.	1	Rigger	
Stewardship Inspection	4	Outfit Supt.		Welder	
		Repair Supt.		Pipe Fitter	
		Steel Supt.		Machine Shop	
Hull D.O.	1	PLANNING	1		
Machinery D.O.	1	Lofting		Other Manuf.	
Electrical D.O.	1	Piping		Subcontr. Shops	
Welding Engineer		Welding		Engine Room	3

No.	REVISION	BY	DATE
1	MODIFICATION BETWEEN FR. 165 AND FR. 175	E.R.	SEP 86
	RELOCATED TB-3	MB	FEB 86
2	VOLUME CONTROL SYMBOL CHANGED	MK	18 APR 86

AUG 22 1986

Versatile Pacific Shipyards Inc.

Vancouver Division: P.O. Box 280, Stn. B, Vancouver, B.C. Canada V6B 4J6, Phone (604) 688-2111, Telex 04-508 252

Victoria Division: P.O. Box 1030, Victoria, B.C. Canada V8W 2S6, Phone (604) 385-4221, Telex 049-7202, Fax (604) 385-4436

DIVISION: VANCOUVER | HULL 1110 | JOB No. 845 | OWNERS CANADIAN COAST GUARD

ISSUED AUG 20 1986 VERSATILE PACIFIC SHIPYARDS Inc. VANCOUVER DIVISION

Rev. No.	Révisions	Date
App'd/App'n		
Date		

Contractor / Entrepreneur: VERSATILE PACIFIC SHIPYARDS INC.

Canadian Coast Guard / Garde côtière canadienne

Vessel / Navire: TYPE 1200 ICEBREAKER

Title / Titre: ELECTRICAL LIGHTING & POWER ARRANGEMENT MAIN DECK

Scale / Échelle: 1/4" = 1'-0" | Drawing No. / Dessin No.: 33-0945-08 | Rev. No.: 2