0 10 20 30 40 50 60 70 80 90 100 110 120 130 140 150 160 170 180 190 200 millimetres

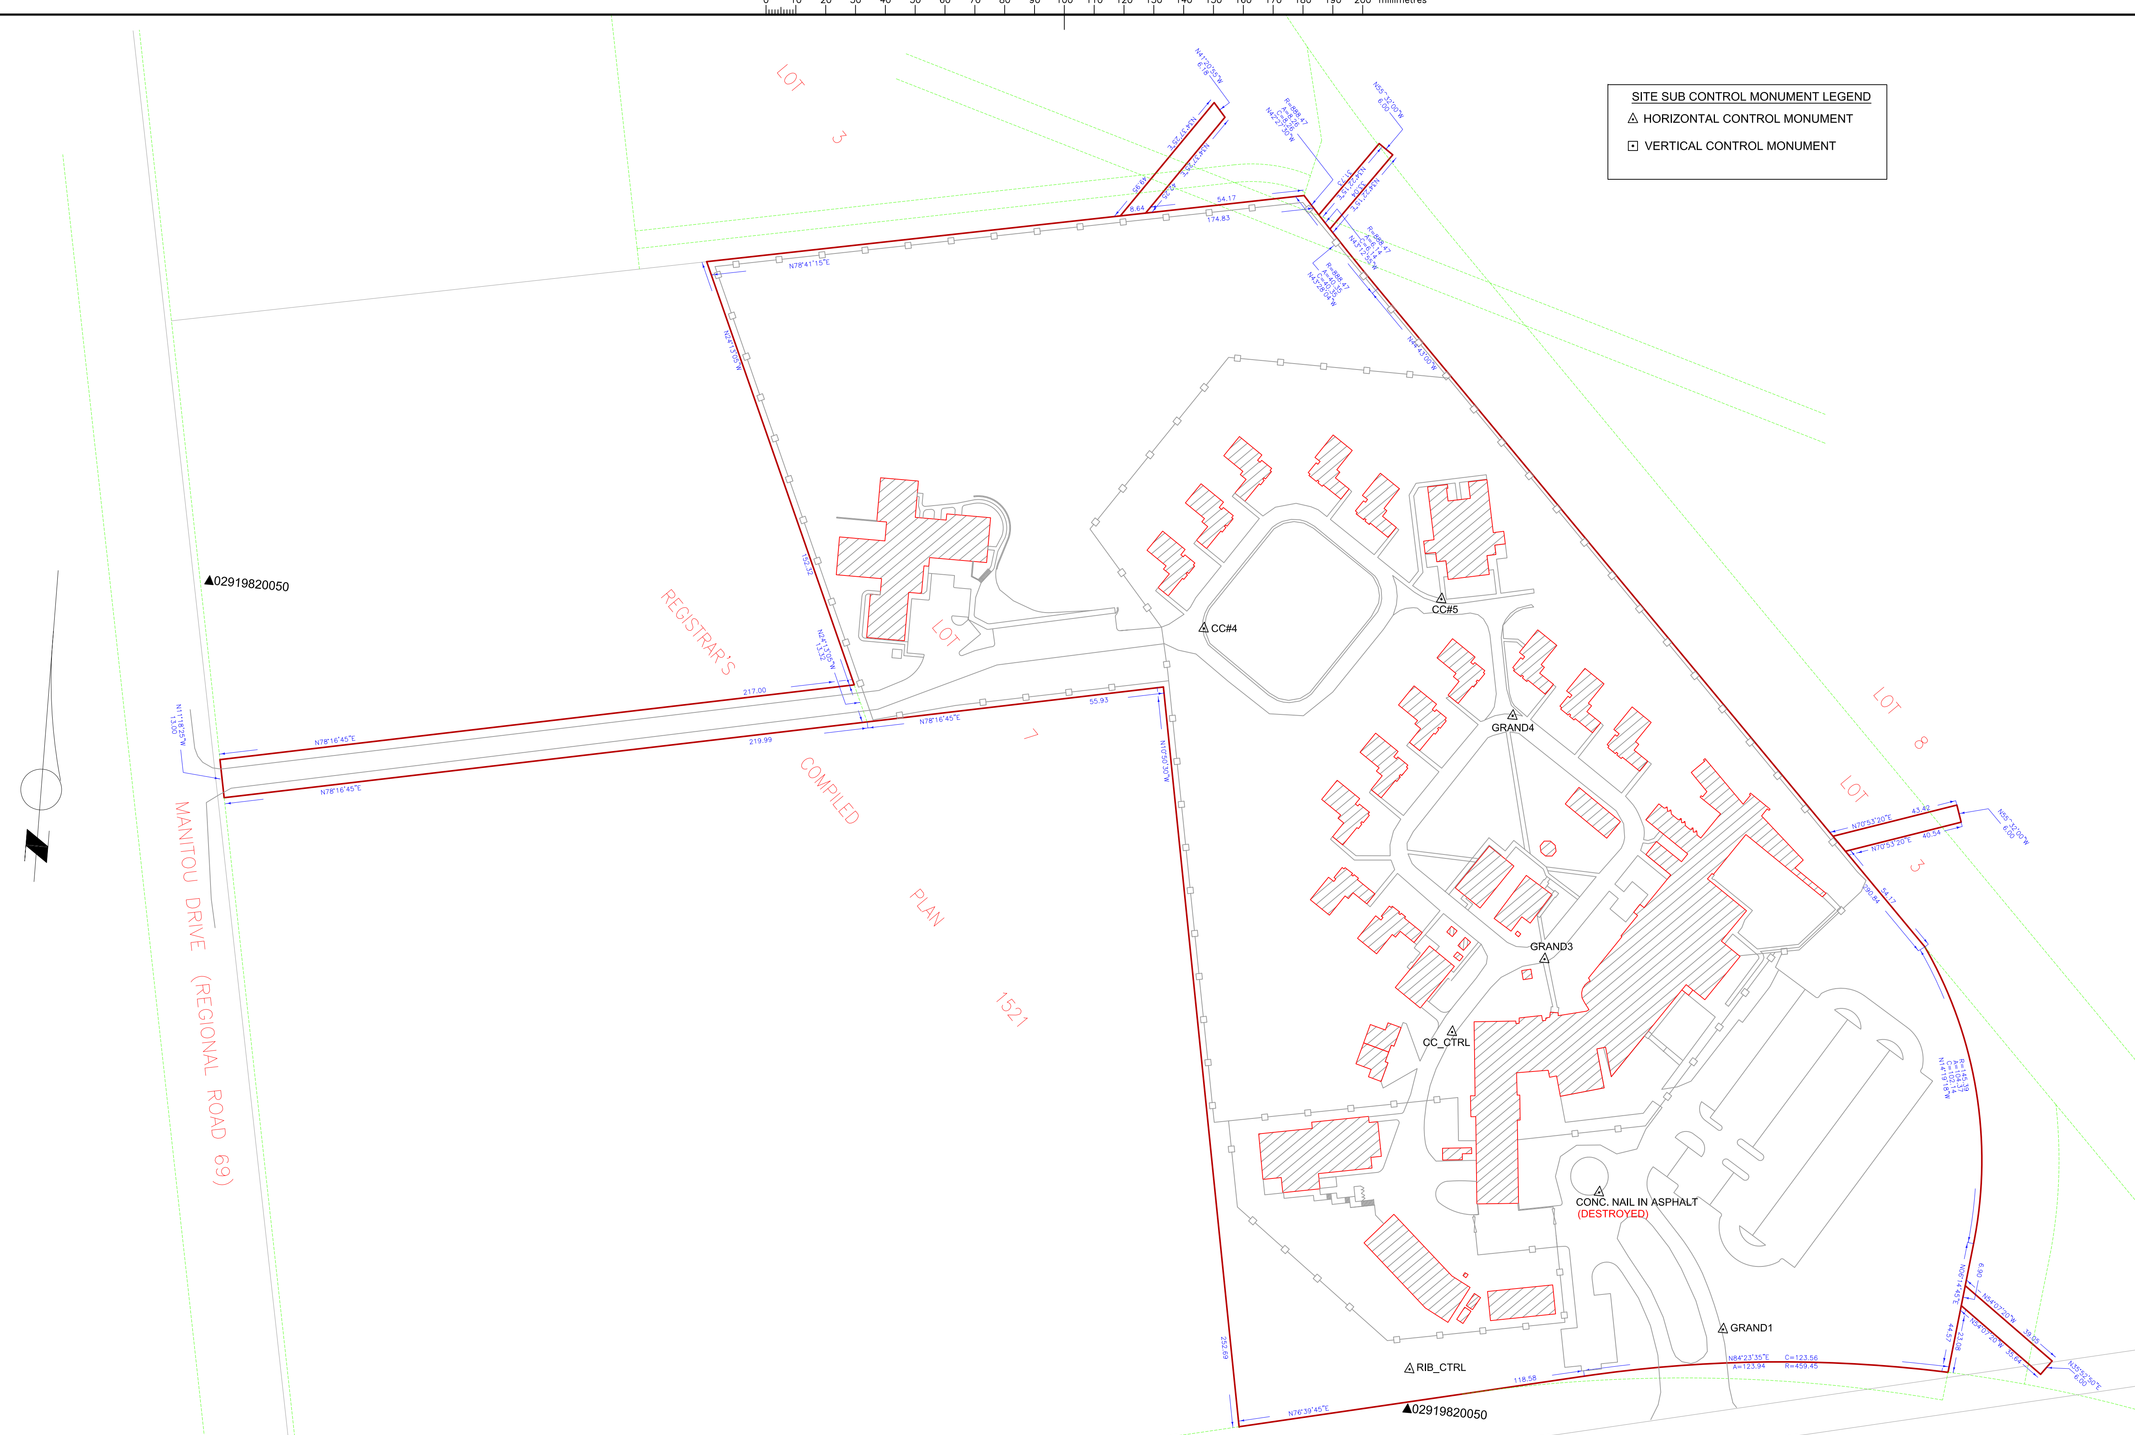

PUBLISHED CONTROL REFER TO KEY PLAN FOR APPROXIMATE LOCATION

	MONUMENT	NORTHING	EASTING	ELEVATION(m)
HORIZONTAL (3RD ORDER)	02919820048	4 805 195.628	544 319.854	
	02919820049	4 805 262.876	544 764.752	
	02919820050	4 805 381.770	545 155.705	
	02919820051	4 805 338.338	545 540.200	
	02919820052	4 805 066.219	545 833.459	
	02919820024	4 805 626.513	544 725.843	
	02919820091	4 806 171.363	544 624.919	

NOTES: ALL COORDINATES FOR THIS PLAN ARE REFERENCED TO THE UTM NORTH AMERICAN DATUM 1983 ORIGINAL (NAD 83 ORIG) ZONE 17.

ELEVATIONS ARE GEODETIC AND ARE BASED ON THE CANADIAN GEODETIC VERTICAL DATUM 1928 (CGVD 28): 1978

SITE SUB CONTROL MONUMENTATION:

LABEL	NORTHING	EASTING	* ELEVATION(m)
02919820024	4 805 626.513	544 725.843	313.530
02919820091	4 806 171.363	544 624.919	308.787
GRAND1	4 805 422.780	545 259.191	303.670
GRAND3	4 805 542.762	545 187.814	304.992
GRAND4	4 805 624.146	545 169.817	304.663
CC#4	4 805 644.574	545 062.754	306.271
CC#5	4 805 661.494	545 142.263	304.532
CC_CTRL	4 805 515.370	545 158.696	305.510
RIB_CTRL	4 805 399.997	545 154.282	309.480
~~DESTROYED CONC. NAIL IN ASPHALT (RD001)~~	~~4 805 465.454~~	~~545 213.194~~	~~304.610~~

NOTES: HORIZONTAL SURVEY CONTROL NETWORK REFERRED TO NORTH AMERICAN DATUM 1983 ORIGINAL (NAD83 ORIG), ZONE 17

VERTICAL SURVEY CONTROL NETWORK REFERRED TO CANADIAN GEODETIC VERTICAL DATUM 1928 (CGVD28): 1978.

* Source of Vertical Control Unkown.

KEY PLAN INDICATING APPROXIMATE LOCATION OF PUBLISHED CONTROL MOMUMENTS

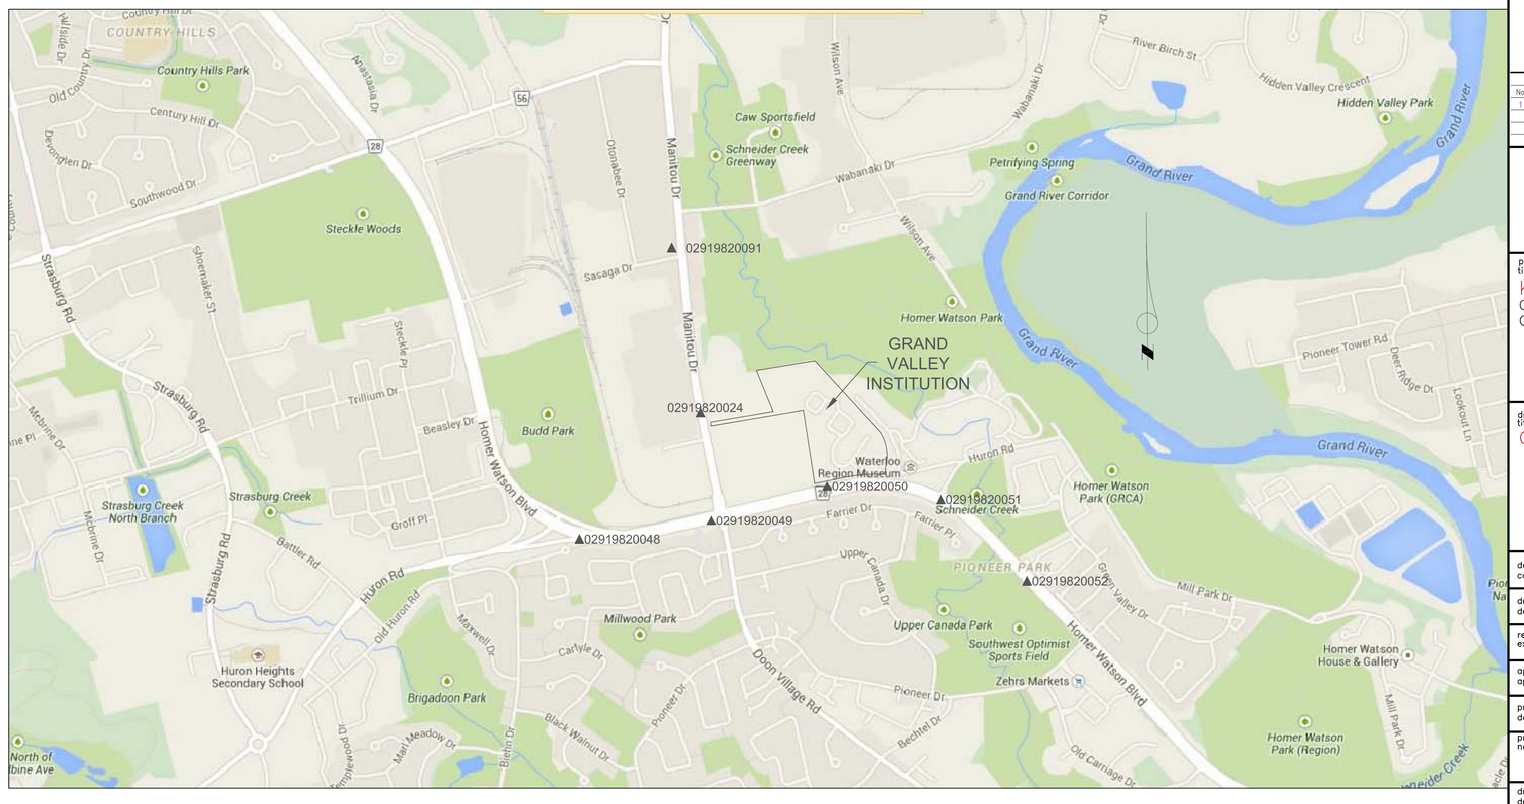

Public Works and Government Services Canada
Real Property Services Branch
Real Property Geomatics Services

Travaux publics et Services gouvernement a
Direction des services immobili
Services geomatiques immobili

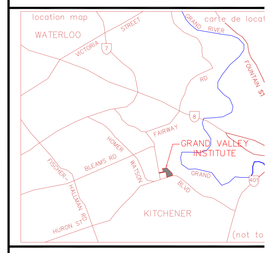

COMPILATION TO ILLUSTRATE
GRAND VALLEY INSTITUTE
BEING REAL PROPERTY INTERESTS AT

PART OF LOTS 3, 7 AND 8, REGISTRAR'S COMPILED PLAN CITY OF KITCHENER, REGIONAL MUNICIPALITY OF WATERLOO

NOTES:
THIS PLAN IS COMPILED FROM FROM INFORMATI
SHOWN ON DEPOSITED PLAN 58R-8449, DATED 1992-10-28, AND DEPOSITED PLAN 58R-9775, DATED 1995-07-13.
THE STRUCTURE AND SURFACE INFORMATION SH
HEREON IS PROVIDED BY THE TECHNICAL MAINT
AND DATA MANAGEMENT GROUP OF A&ES, PWGS

METRIC
DISTANCES SHOWN ON THIS PLAN ARE IN METRES AND CAN BE CONVERTED T FEET BY DIVIDING BY 0.3048.

REVISIONS				
No.	By	Date	Approved	Revisions
-1	RR	2015/07/22	P. Geol. O.L.S.	Control Points & Monum

A Detail No. No. du detail
B drawing no. – where detail requ dessin no. – ou detail exige
C drawing no. – where detailed dessin no. – ou detaille

project title
titre du projet
KITCHENER ONTARI
CORRECTIONAL SERVICE CANADA
GRAND VALLEY INSTITUTION

drawing title
titre du dessin
CONTROL MONUMENTS

designed by
conc par

drawn by
dessine par J.S./ R.W.

reviewed by
examine par

approved by
approuve par P. GALATI, O.L.S.

project date
date du projet 2015-04-21

project no.
no. du projet R.070263.001

drawing no.
dessine no. 01

versi