B1 – 707 X 1000

Plot Scale: PLOT_SCALE

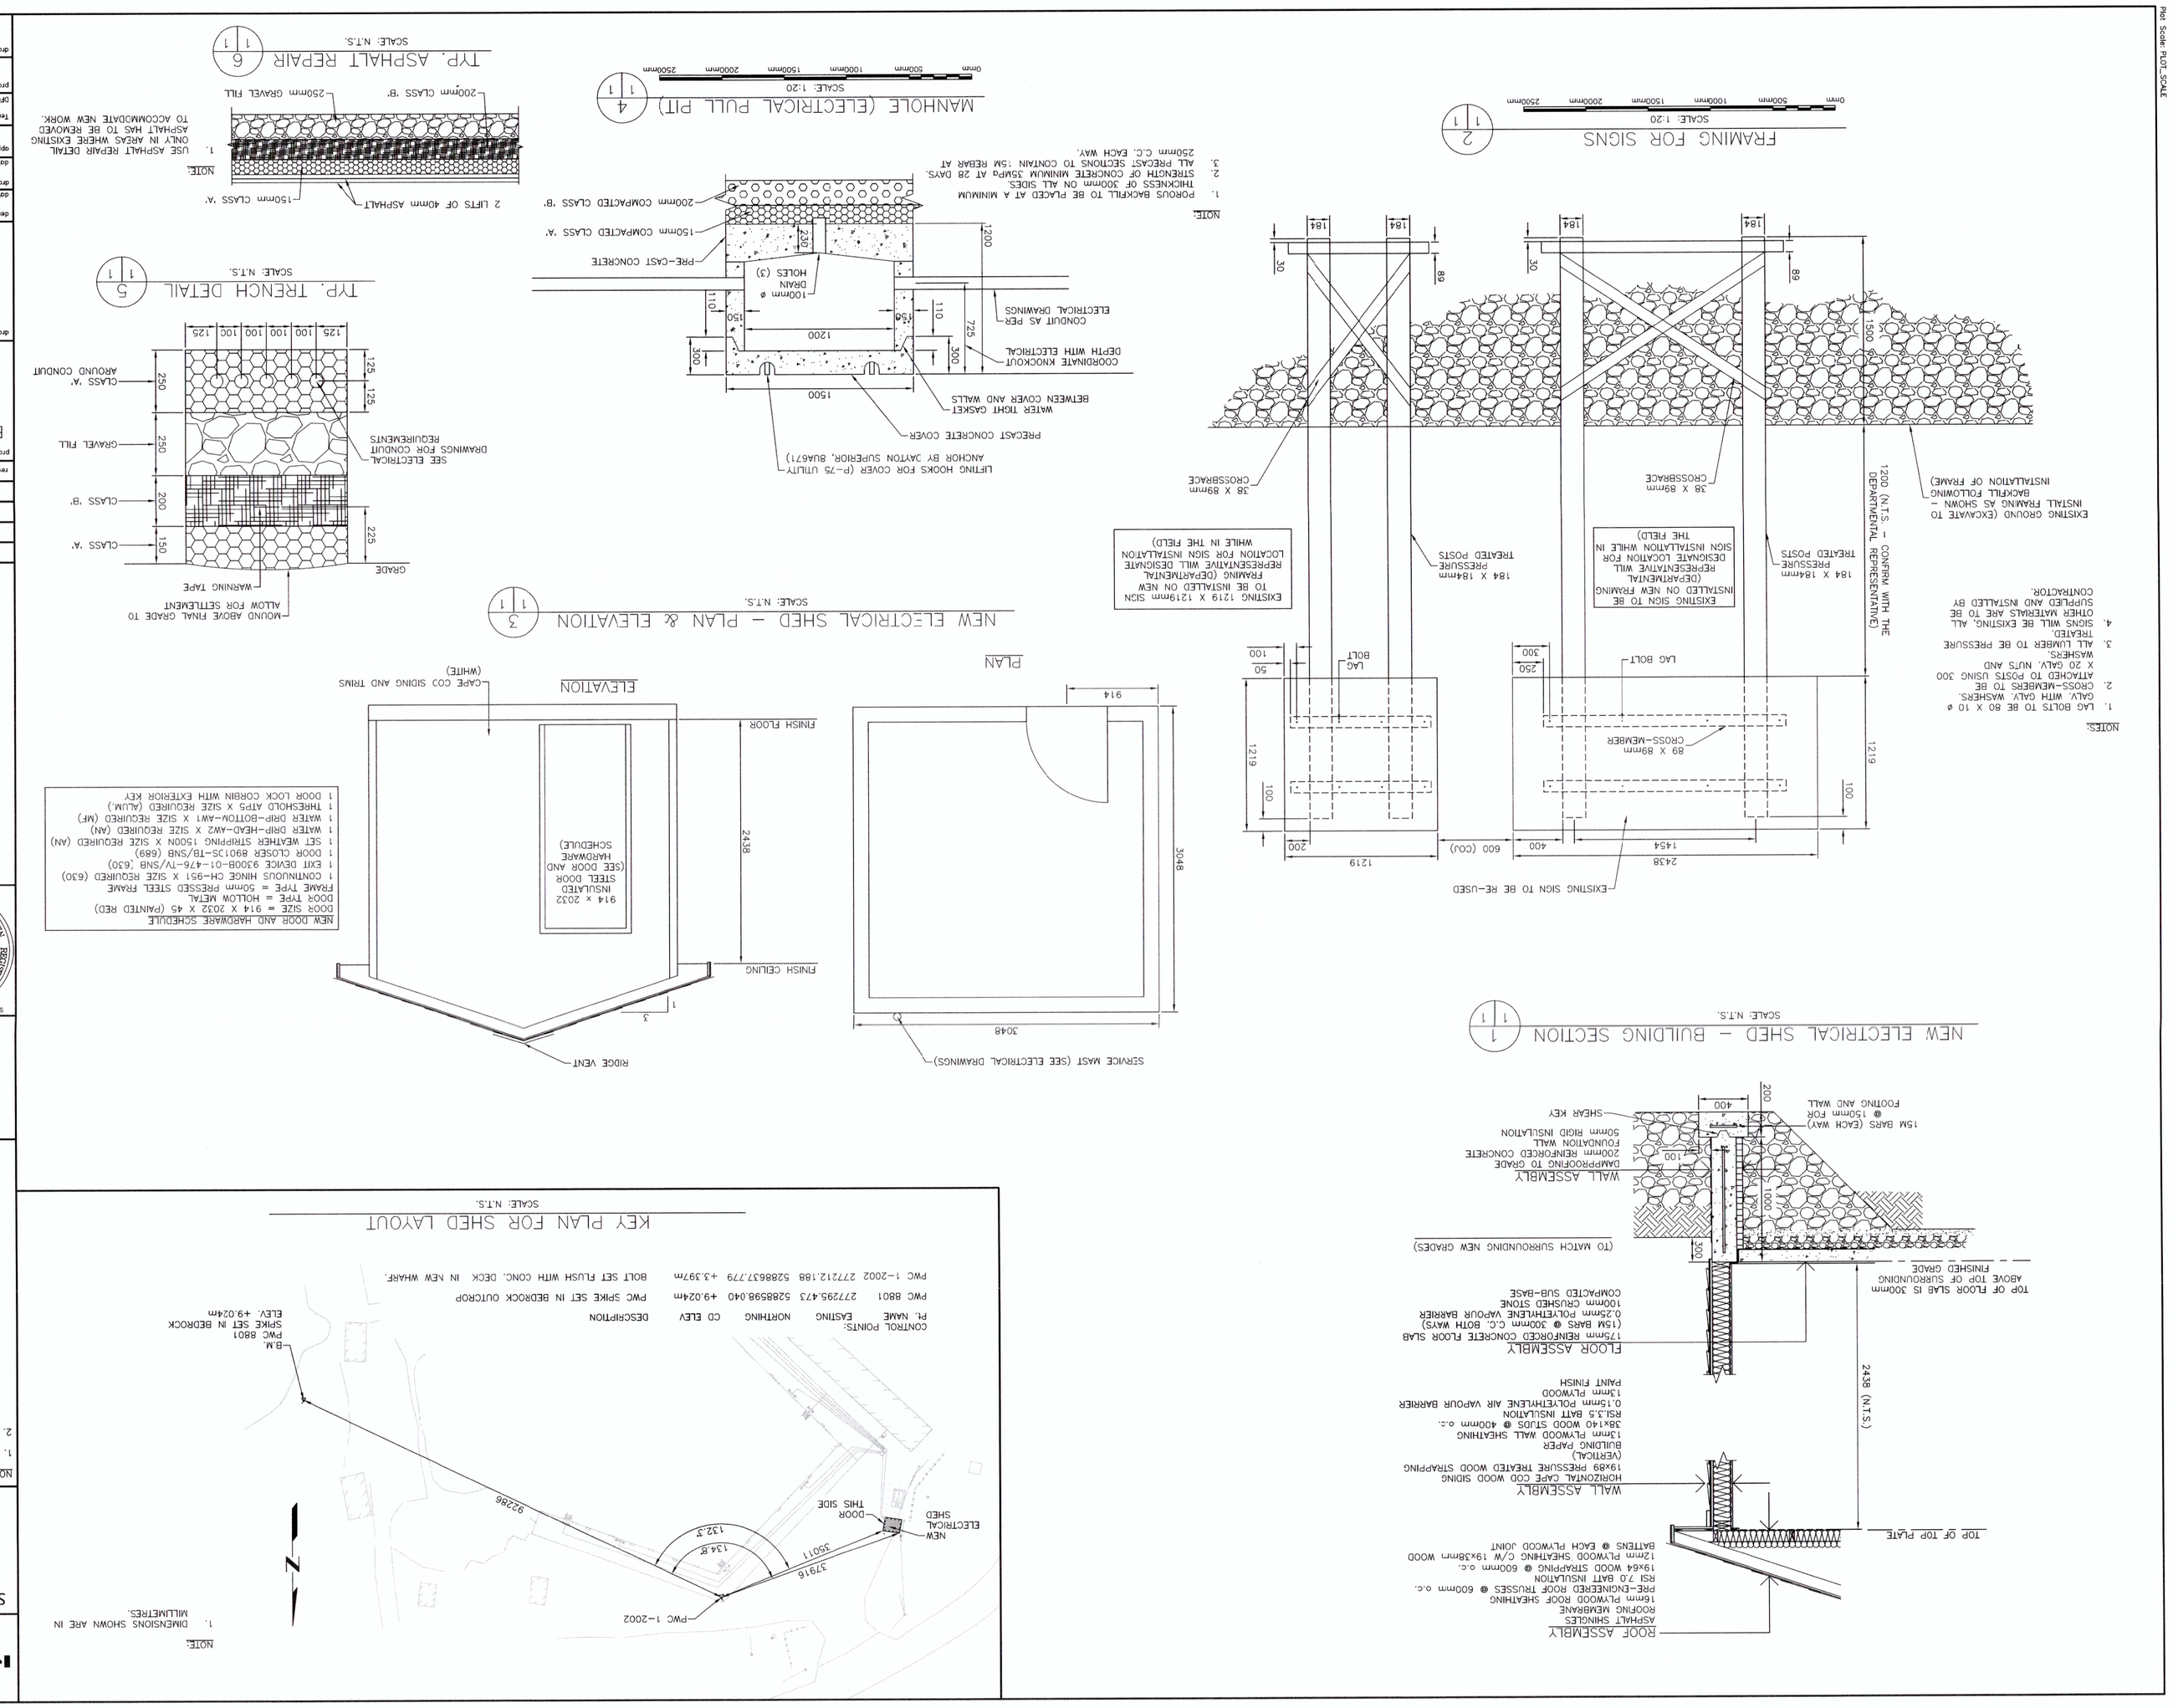

NOTES:
1. ALL ELEVATIONS ARE IN METRES UNLESS OTHERWISE NOTED.
2. ALL DIMENSIONS ARE IN MILLIMETRES UNLESS OTHERWISE NOTED.

SMALL CRAFT HARBOURS

Fisheries and Oceans Canada / Pêches et Océans Canada

PROVINCE OF NEWFOUNDLAND
PERMIT HOLDER
This Permit Allows
APN ENGINEERING INC.
To practice Professional Engineering in Newfoundland and Labrador. Permit No. as issued by APEGNL. Permit which is valid for the year 2016.

STAMP

ROSSWORTHY PROFESSIONAL ENGINEER NEWFOUNDLAND & LABRADOR
NEIL C. BRINT
29/01/16
date
signature

revisions		date
RD	ISSUED FOR TENDER	JAN. 29, 2016
RC	RE-ISSUED FOR FINAL REVIEW	JAN. 8, 2016
RB	ISSUED FOR FINAL REVIEW	DEC. 15, 2015
RA	ISSUED FOR REVIEW	NOV. 21, 2015

project
ELECTRICAL UPGRADES
SOUTHERN HARBOUR
BESTS COVE
(475)

drawing: CIVIL DETAILS

designed	N.H.
drawn	P.H.
date	JANUARY 29, 2016
date	JANUARY 29, 2016
approved	approved
project number	721642
drawing no.	A1 OF 1