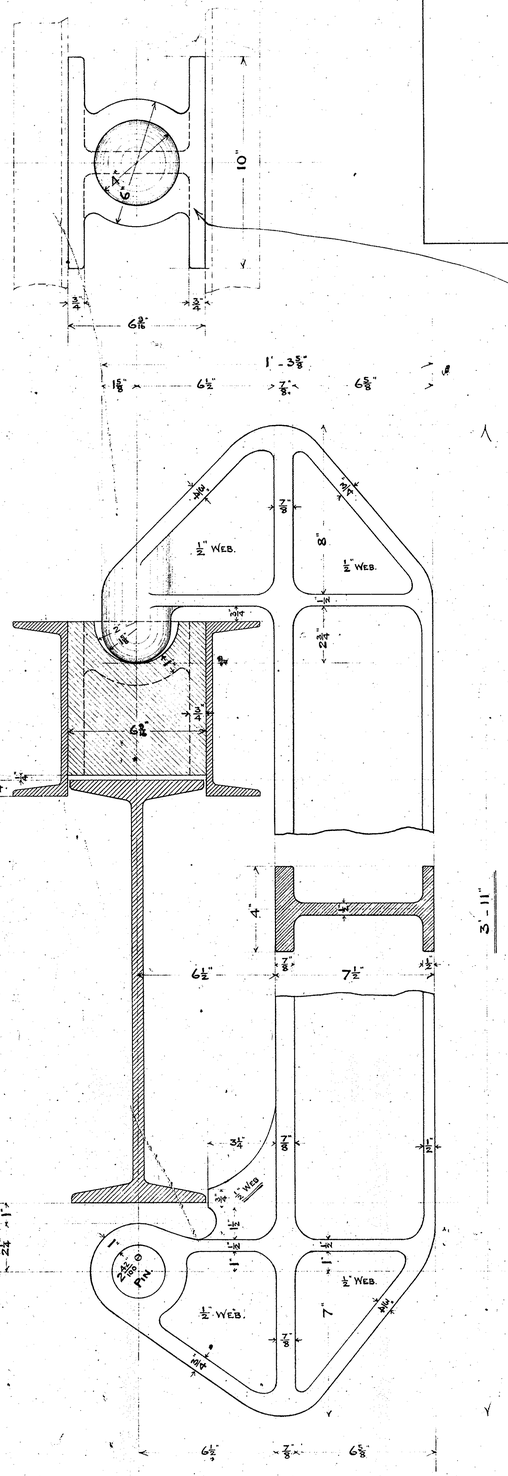

— 2 - Cast Steel Hangers Req'd —

— Pat. No 1756. —

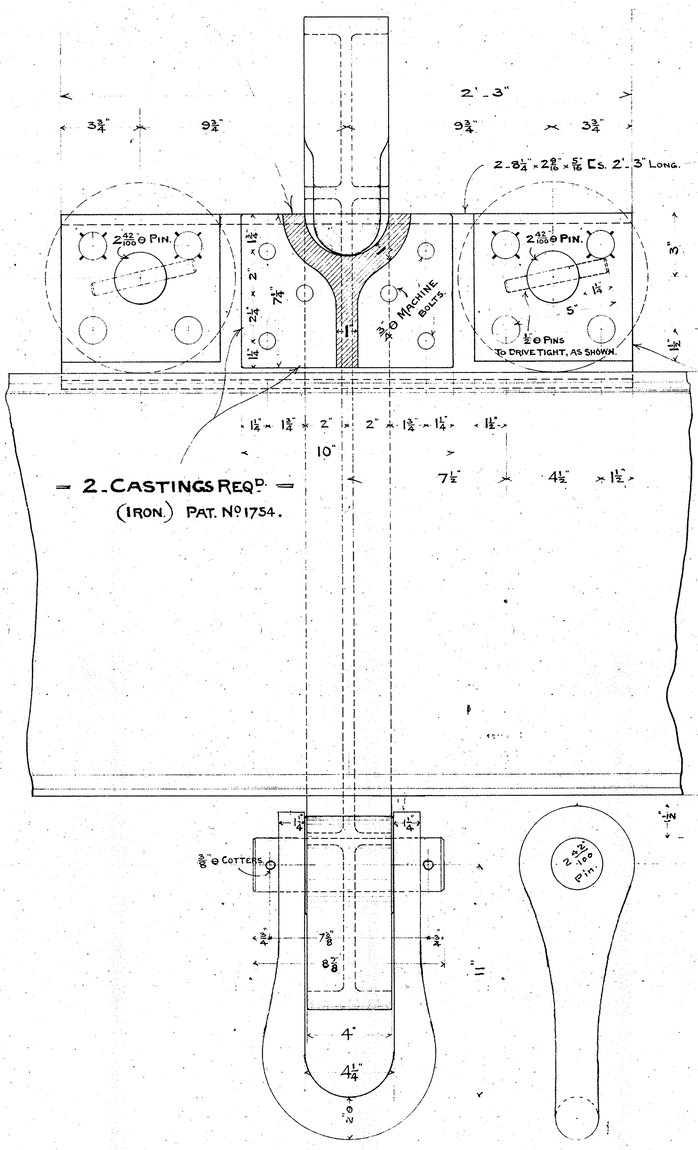

— 2 - Castings Req'd —

(Iron.) Pat. No 1754.

2 Shackles + Pins Req'd.

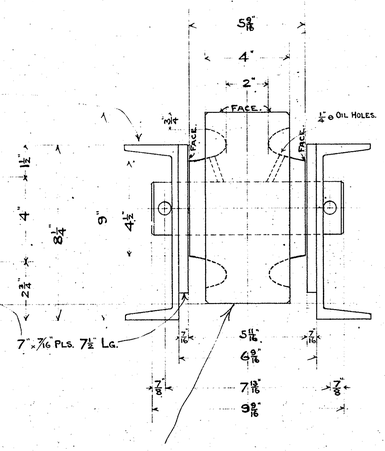

— 4 - Cast Wheels Req'd —

(Iron.) Pat. No 1755.

— Bored to run loose on Pin. —

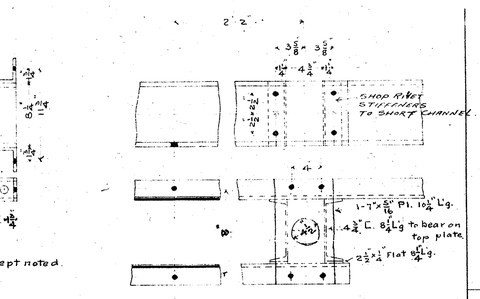

18 Req'd. Mark A:
Same as B except as shown.

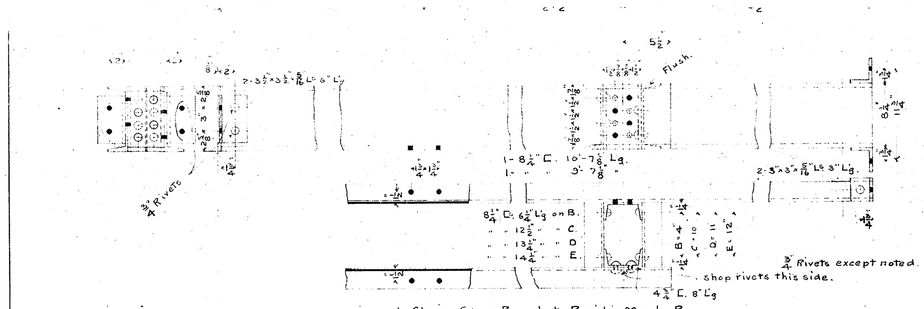

1 Chain Stop Bracket Req'd. Mark B.
1 " " " " C.
1 " " " " D.
2 " " " " E.

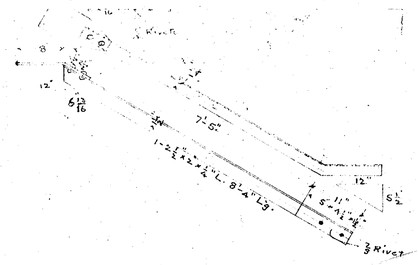

1 Brace S. Reqd.

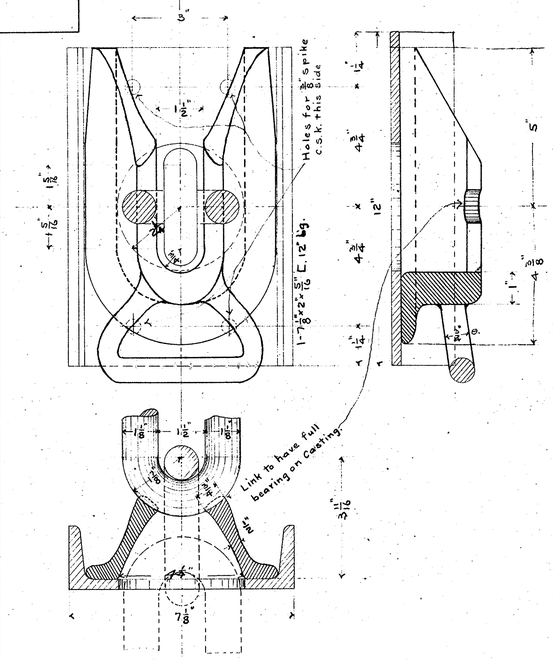

23 Cast Steel Chain Stops Req'd. Pat.# 1758.
23 7⅛" Lg. Req'd. Scale ½ Size.

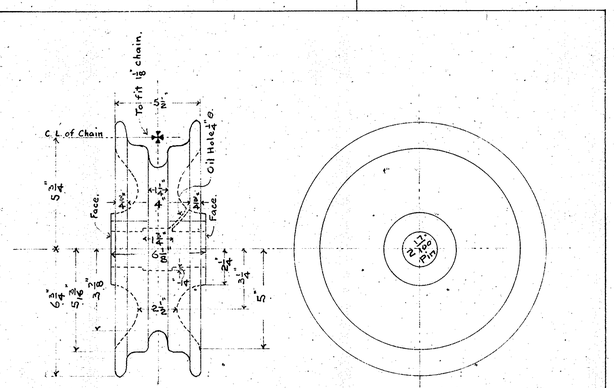

23 Cast Iron Sheaves Req'd
Pat. # 1738

— Con. 882. —

— Moveable Dam. "Soo" Canal —

— Details of Hanger & Truck —
— for Chain Blocks. &c.

— Dominion Bridge Co. Ltd. — Aug. 2-95 WAD

— Drawing No —

IA00615 50648